
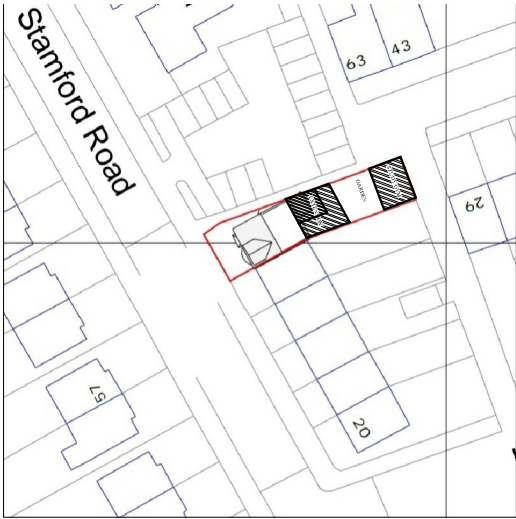
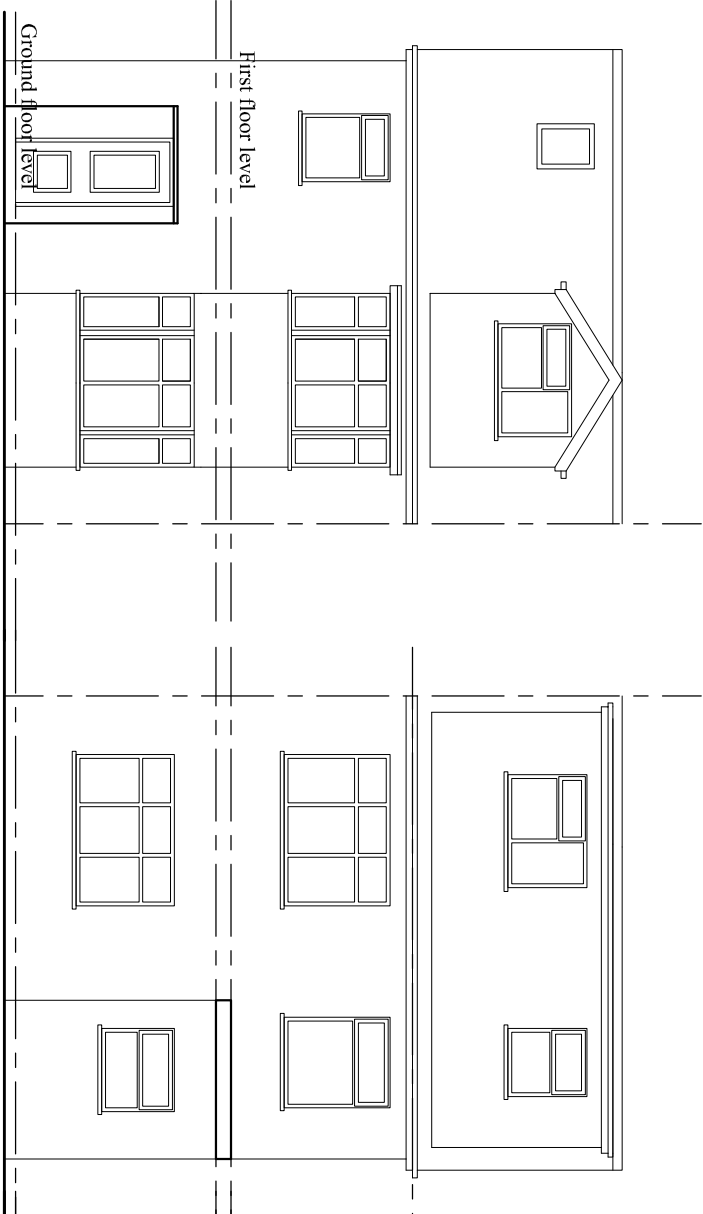
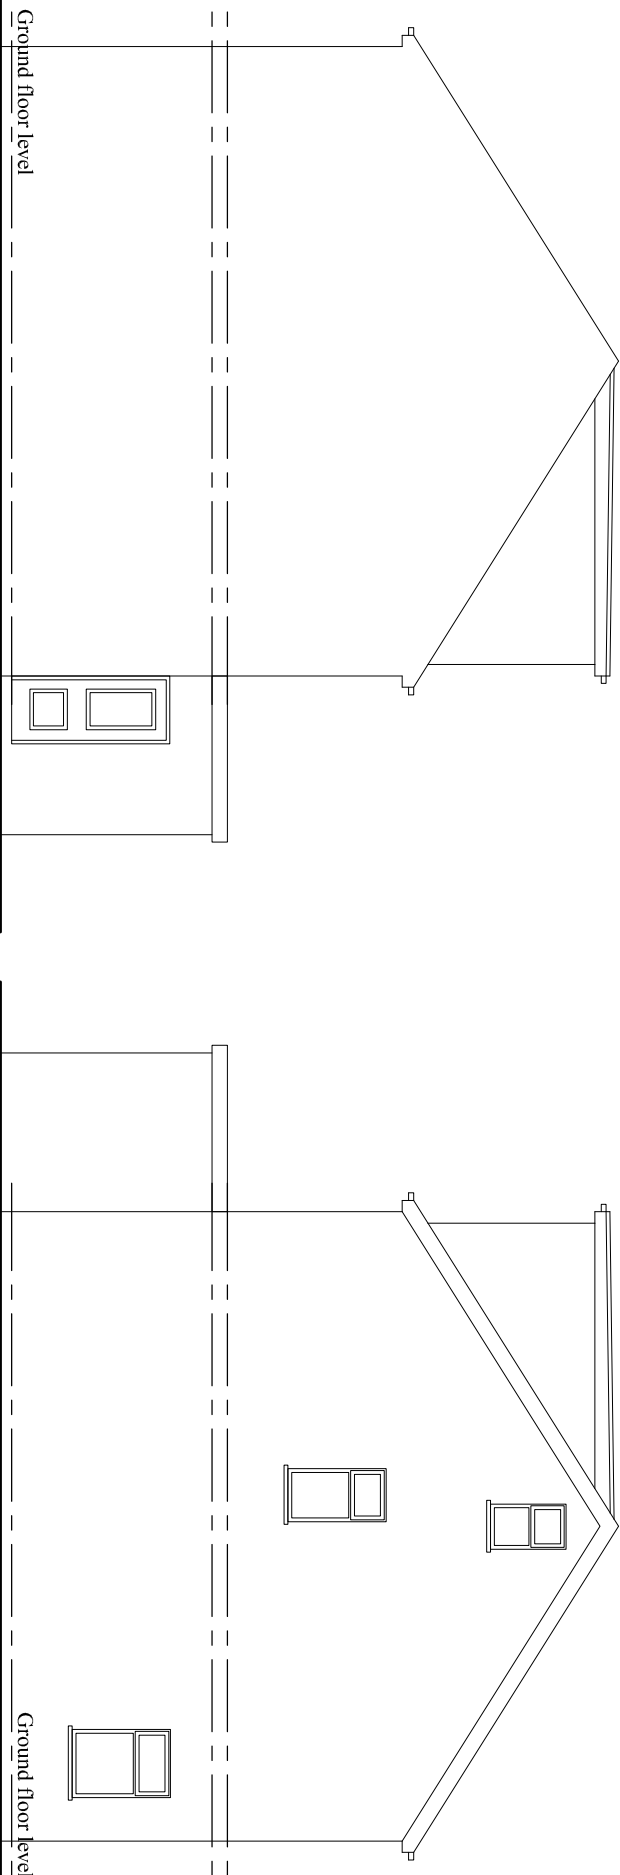


LOCATION PLAN
1:1000

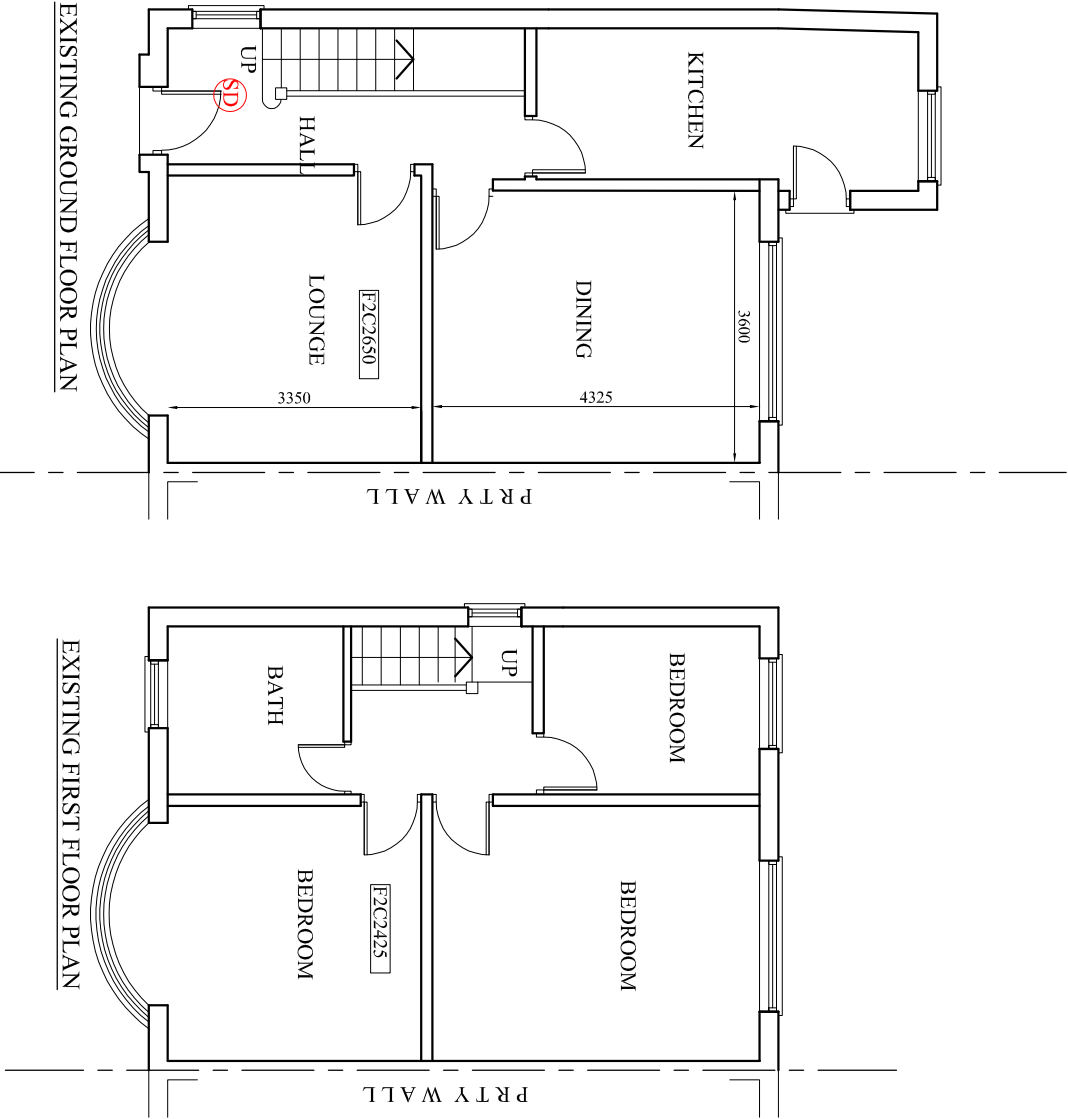

PROJECT
30, Stanford Road,
Longsight

CLIENT
Mr. Ashfaq

DRAWING TITLE
Existing Plan

JOB No DRAWING No
NA-P01

SCALE DATE REVISION
1:100@A3 Nov, 2020 -

t: 0782 895 3405

e: niamat@hotmail.co.uk