



PROPOSED BLOCK PLAN

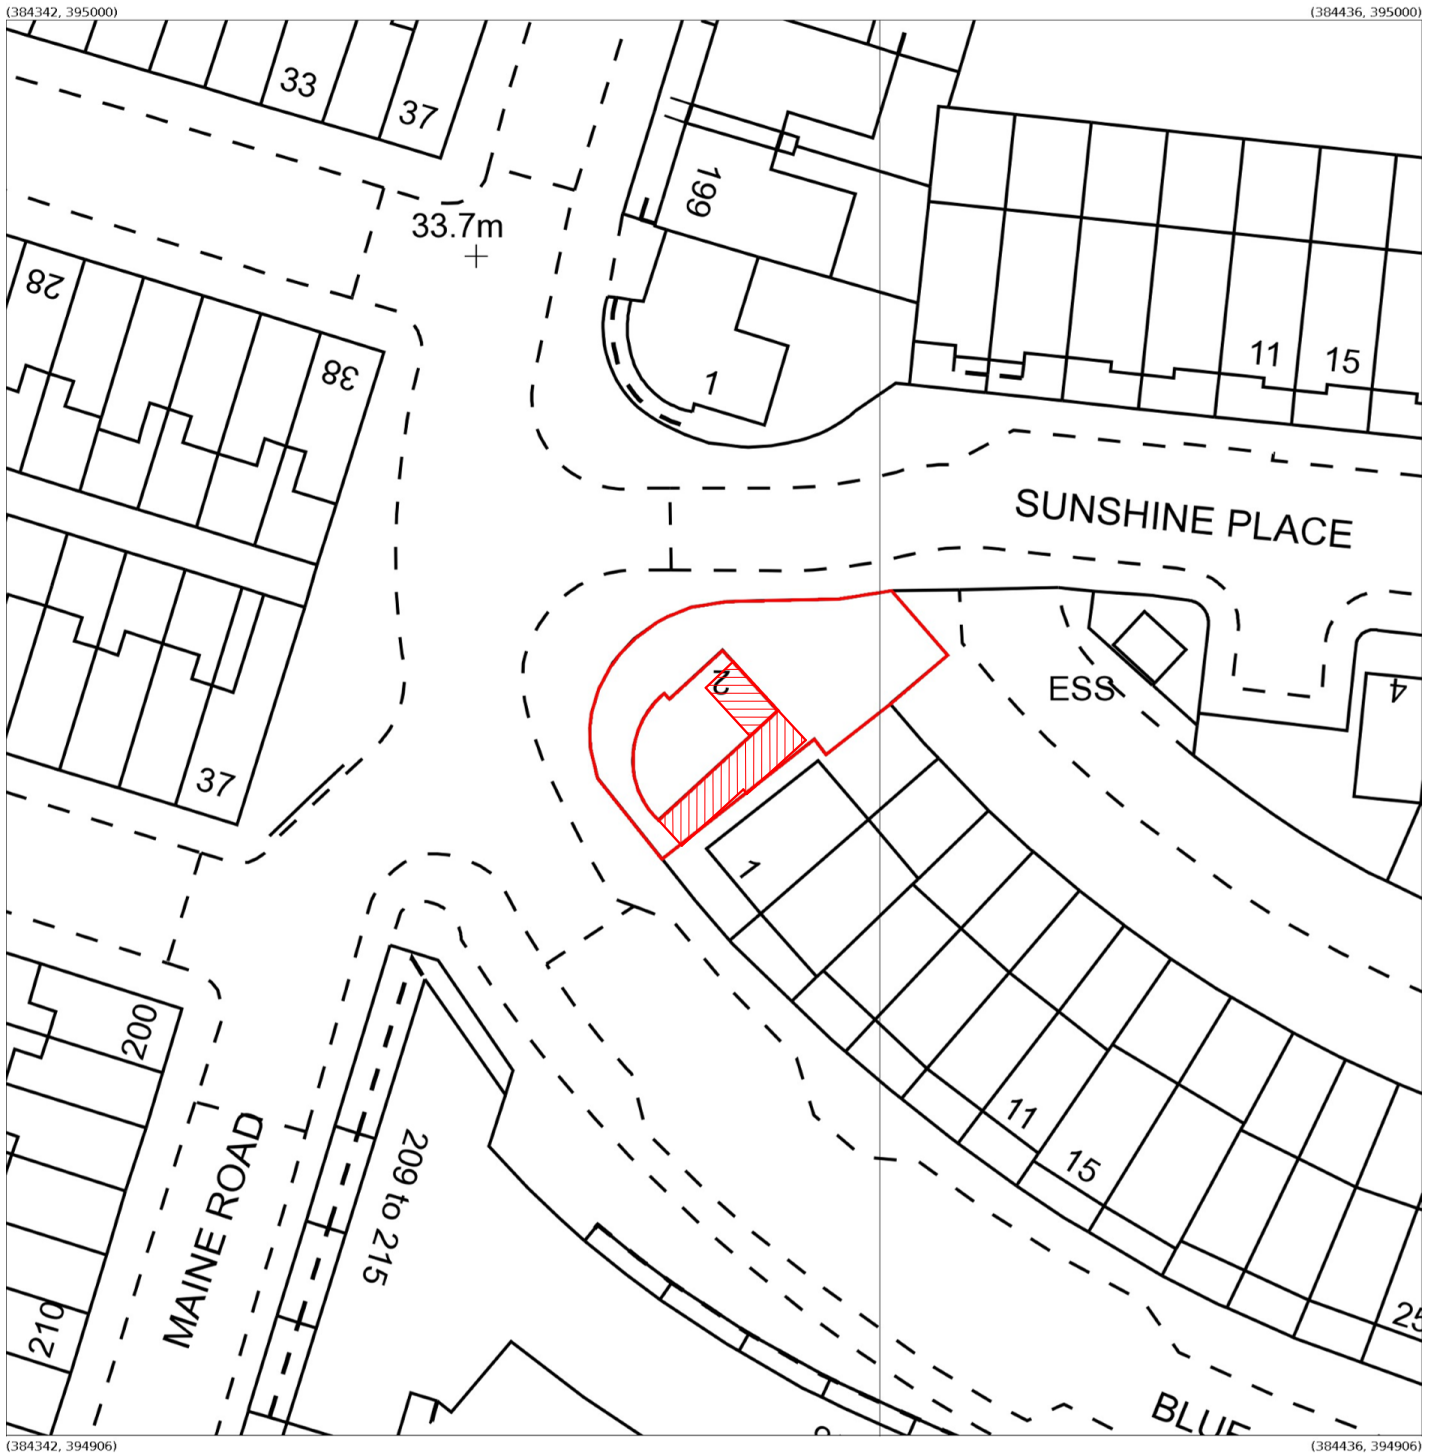

Produced 28 Oct 2020 from the Ordnance Survey MasterMap (Topography) Database and incorporating surveyed revision available at this date.

The representation of a road, track or path is no evidence of a right of way. The representation of features as lines is no evidence of a property boundary.

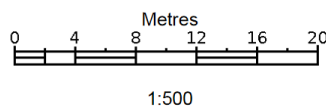

2, Sunshine Place, Manchester
M14 7TG

Supplied by: **Stanfords 28 Oct 2020**
Licence: © Crown Copyright and
database rights 2020 OS100035409
Order Licence Reference: OI1431477
Centre coordinates: 384389 394953