


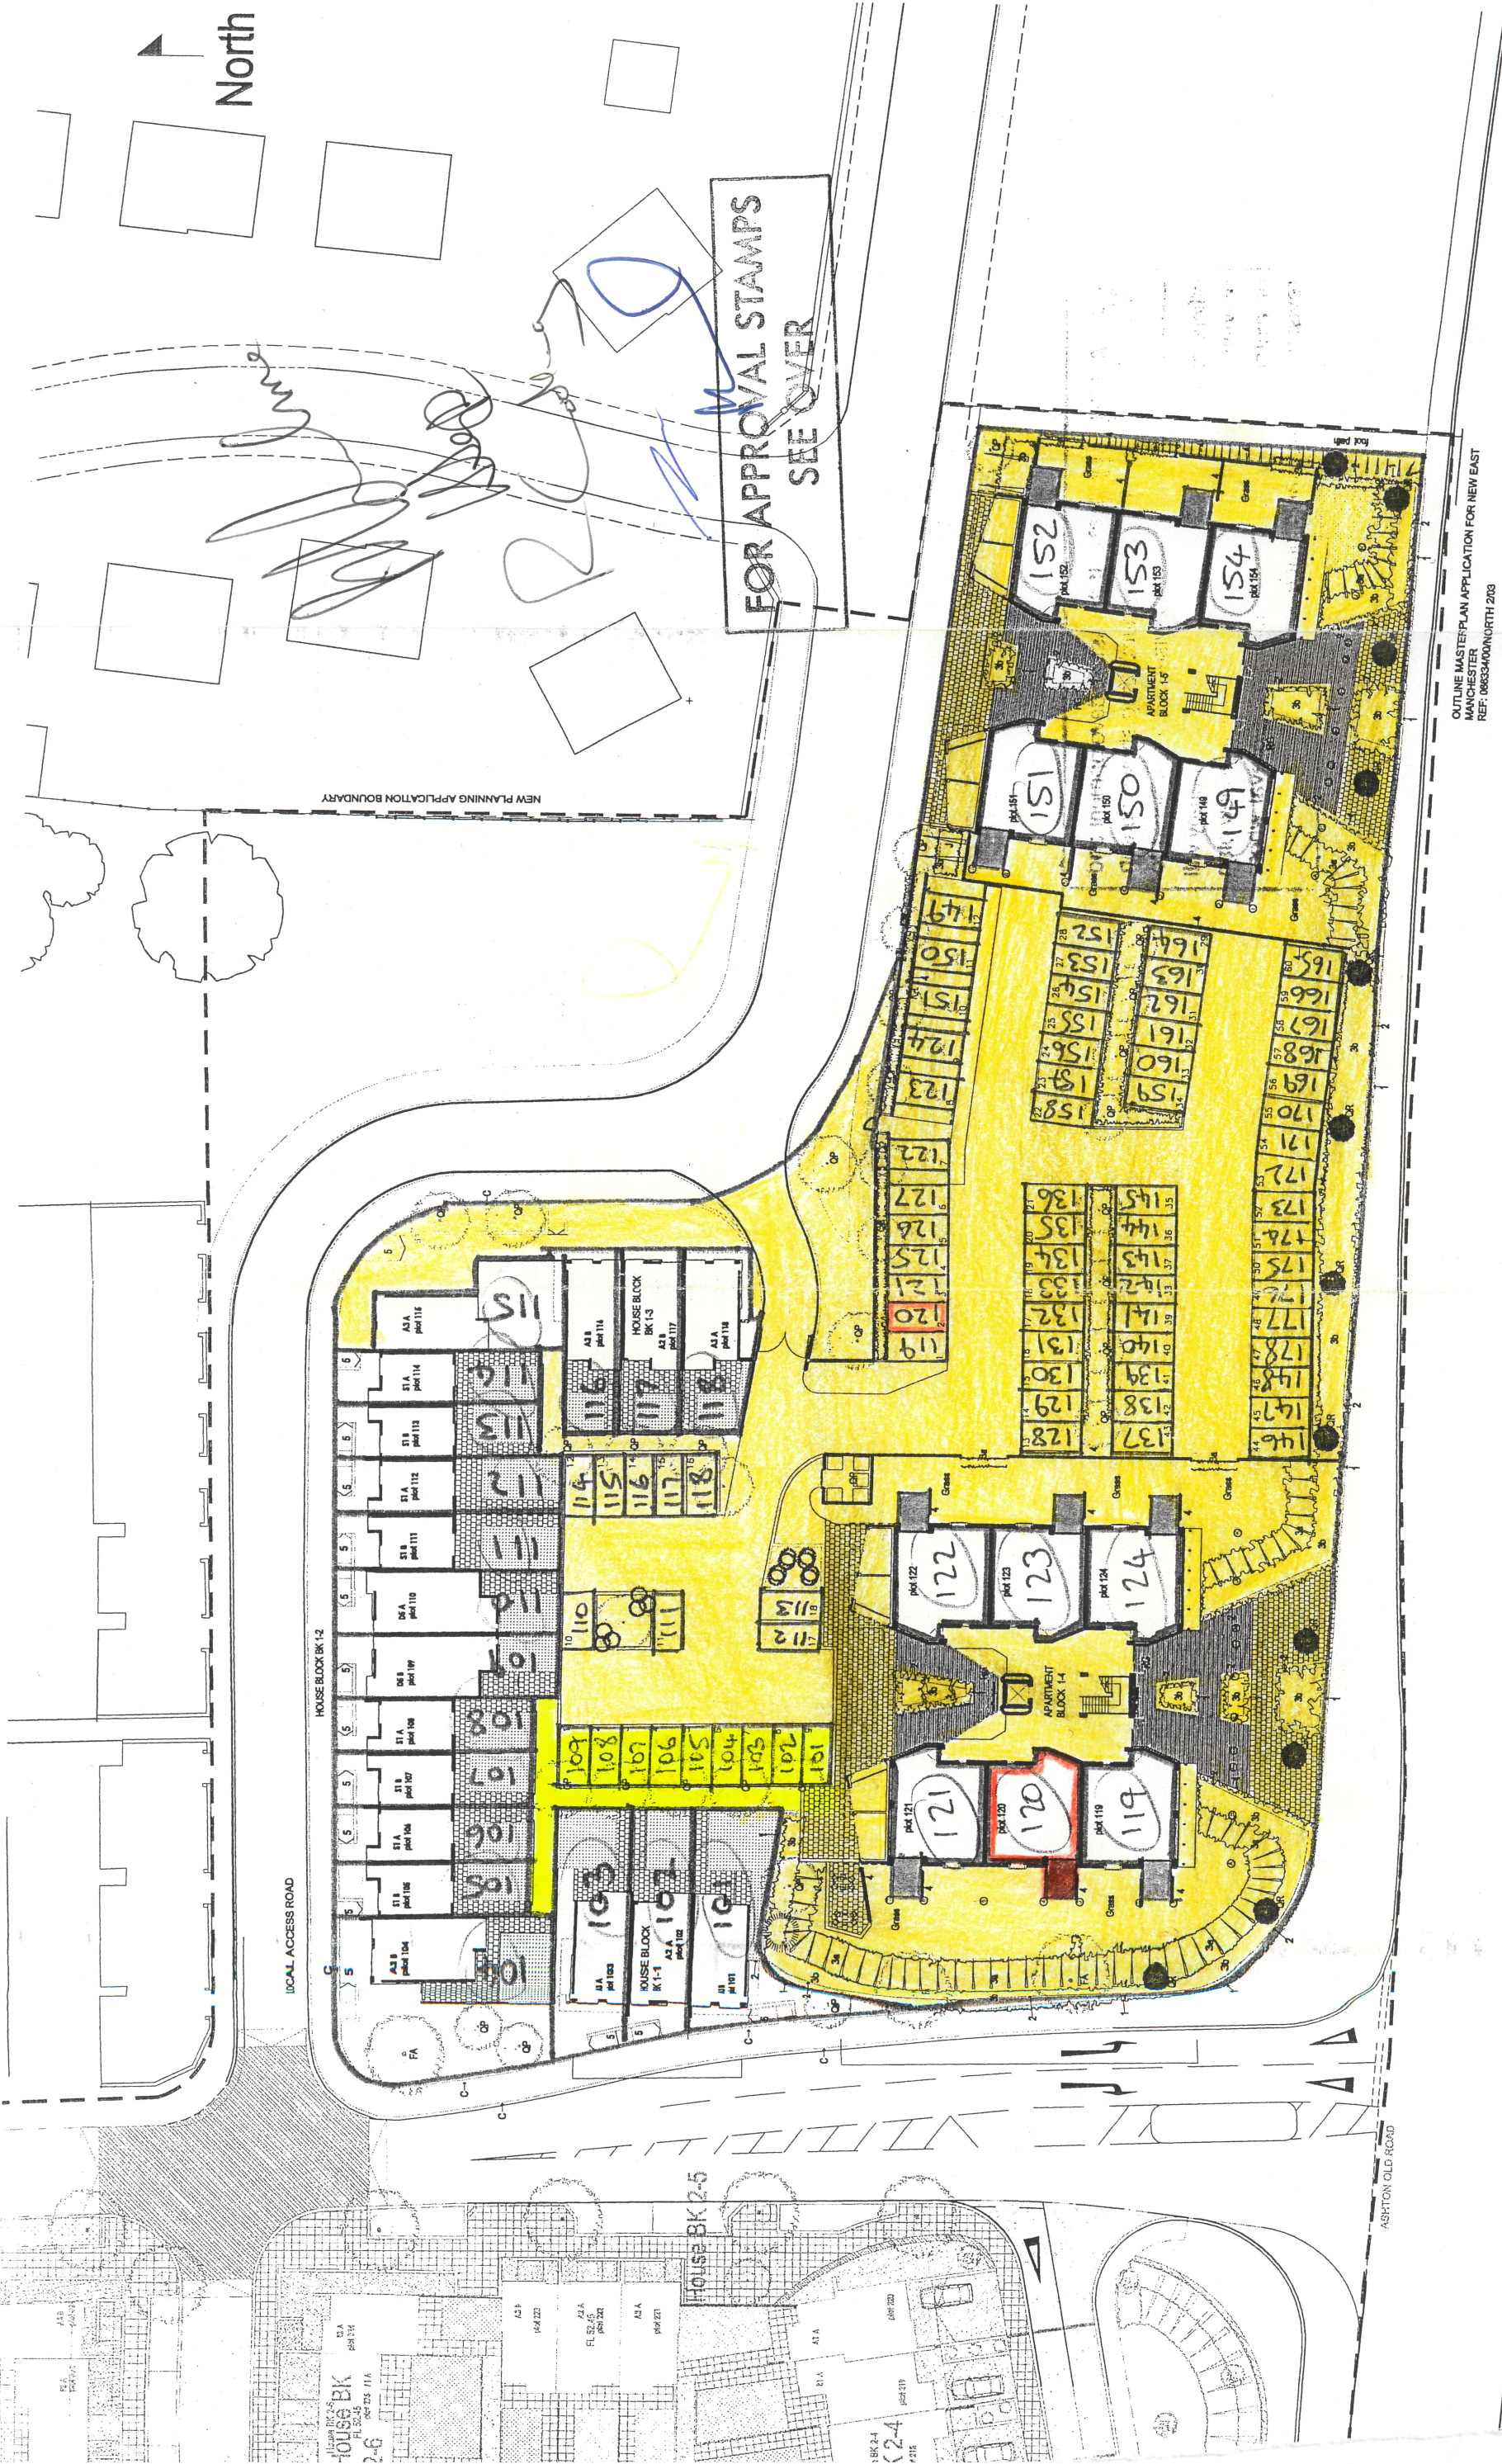

B 05.07.05. PW. Plot Numbers added.
A 30.06.05. PW. Car parking / Entrance to Apartment Blocks amended.

Rev: Date: Dm: Chkd:

Project:	NEW EAST MANCHESTER, BESWICK	Job No:	01-123
Drawing:	ZONE 1 SITE LAYOUT (LAND DRAWDOWN PLAN)	Dwg No:	156
Scale:	1:500	Drawn:	AW
		Checked:	MEA
		Date:	11.01.05

Bowker Sadler

Hatherlow House, Hatherlow, Romiley, Stockport SK6 3DY Telephone: 0161 406 7333 Facsimile: 0161 406 7444 Email: design@bowker-sadler.co.uk

> 1020205 / NEW BES / Z11 / DP / A
08/07/05. GROUND FLOOR