


ALL EXTERNAL DIMENSIONS ARE BASED ON BRICKWORK COURSING

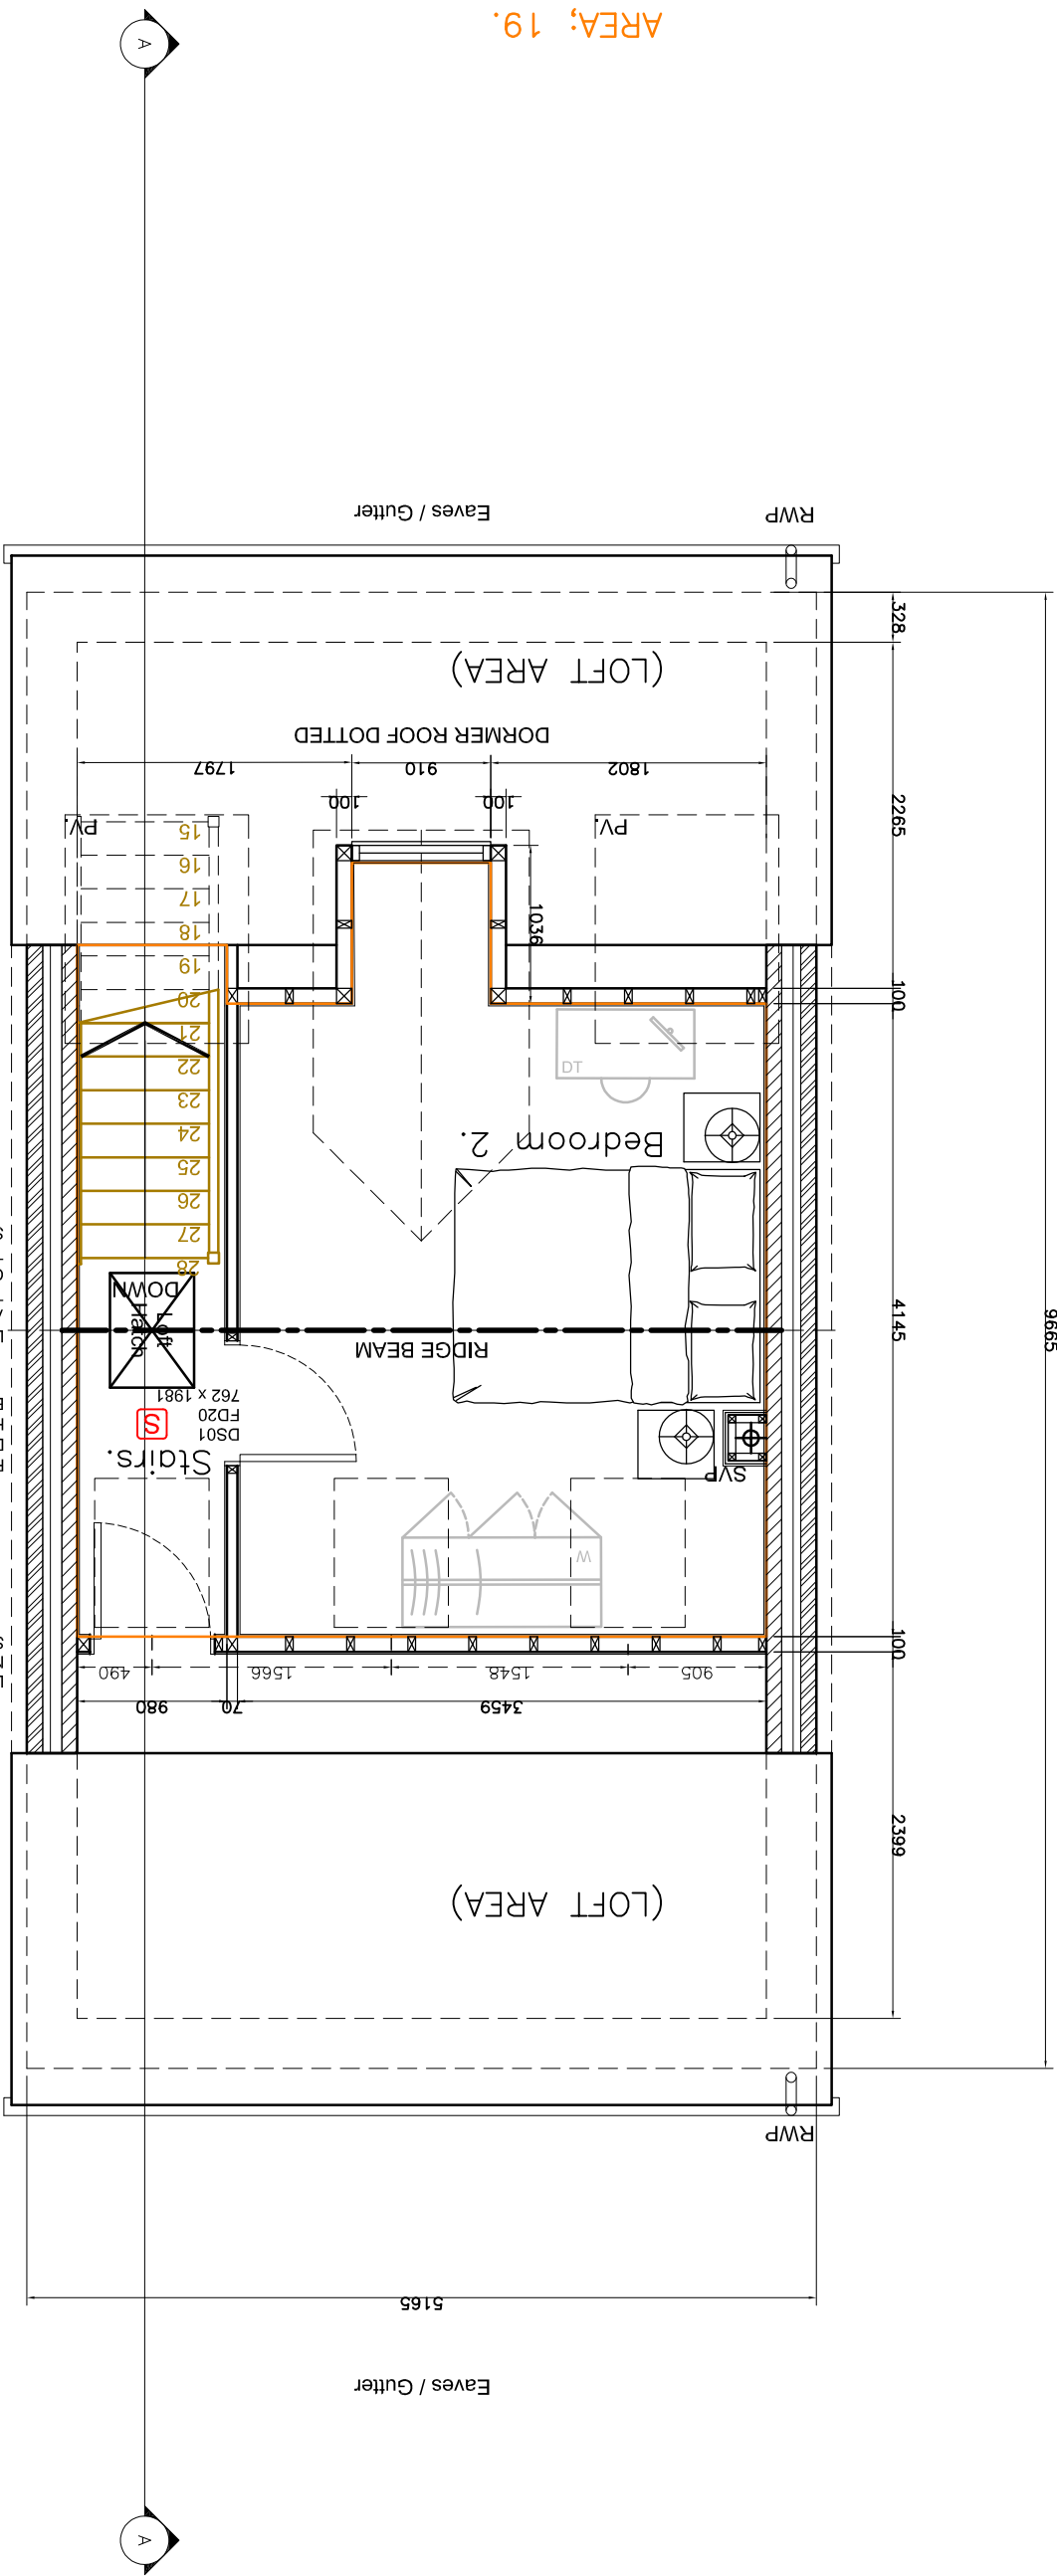

ALL DIMS OF STAIRWELL VOID TO BE CHECKED ON SITE PRIOR TO STAIRCASE MANUFACTURE.

AGREE EXTRACT AND BOILER FLUE LOCATIONS ONTO BOUNDARY

(A S P R O P O S E D)

S e c o n d F l o o r / L o f t P l a n

0 1 2

C	08/11/20	CLIENT TITLE	UPDATED.	KNU	This drawing is copyright--Figured dimensions must be taken in preference to scaled dimensions.All contractors and suppliers must check and verify all dimensions on site before preparing shop drawings,commencing work or pre-ordering of fixtures and fittings.It is deemed as part of good building practice that ALL contractors will have read and understood manufacturers instructions in relation to materials specified.
REV	DATE	ISSUE RECORD		AUTHOR	

Consultancy Limited.

M: 07564 286480.

E:kevin.jones@biscall.co.uk

LABG

Project:

PLOT KNOWN AS

11, SLAITHWAITE DRIVE, MANCHESTER, M11 4BA.

PROPOSED DWELLING.

Client:

ROMAN WINGS LTD.

Title:

AS SHOWN

Scale:

1:100 @ A3

Dwg. no:

2017 AL(2-)-03

Date:

OCT. 20.

Rev. no:

C