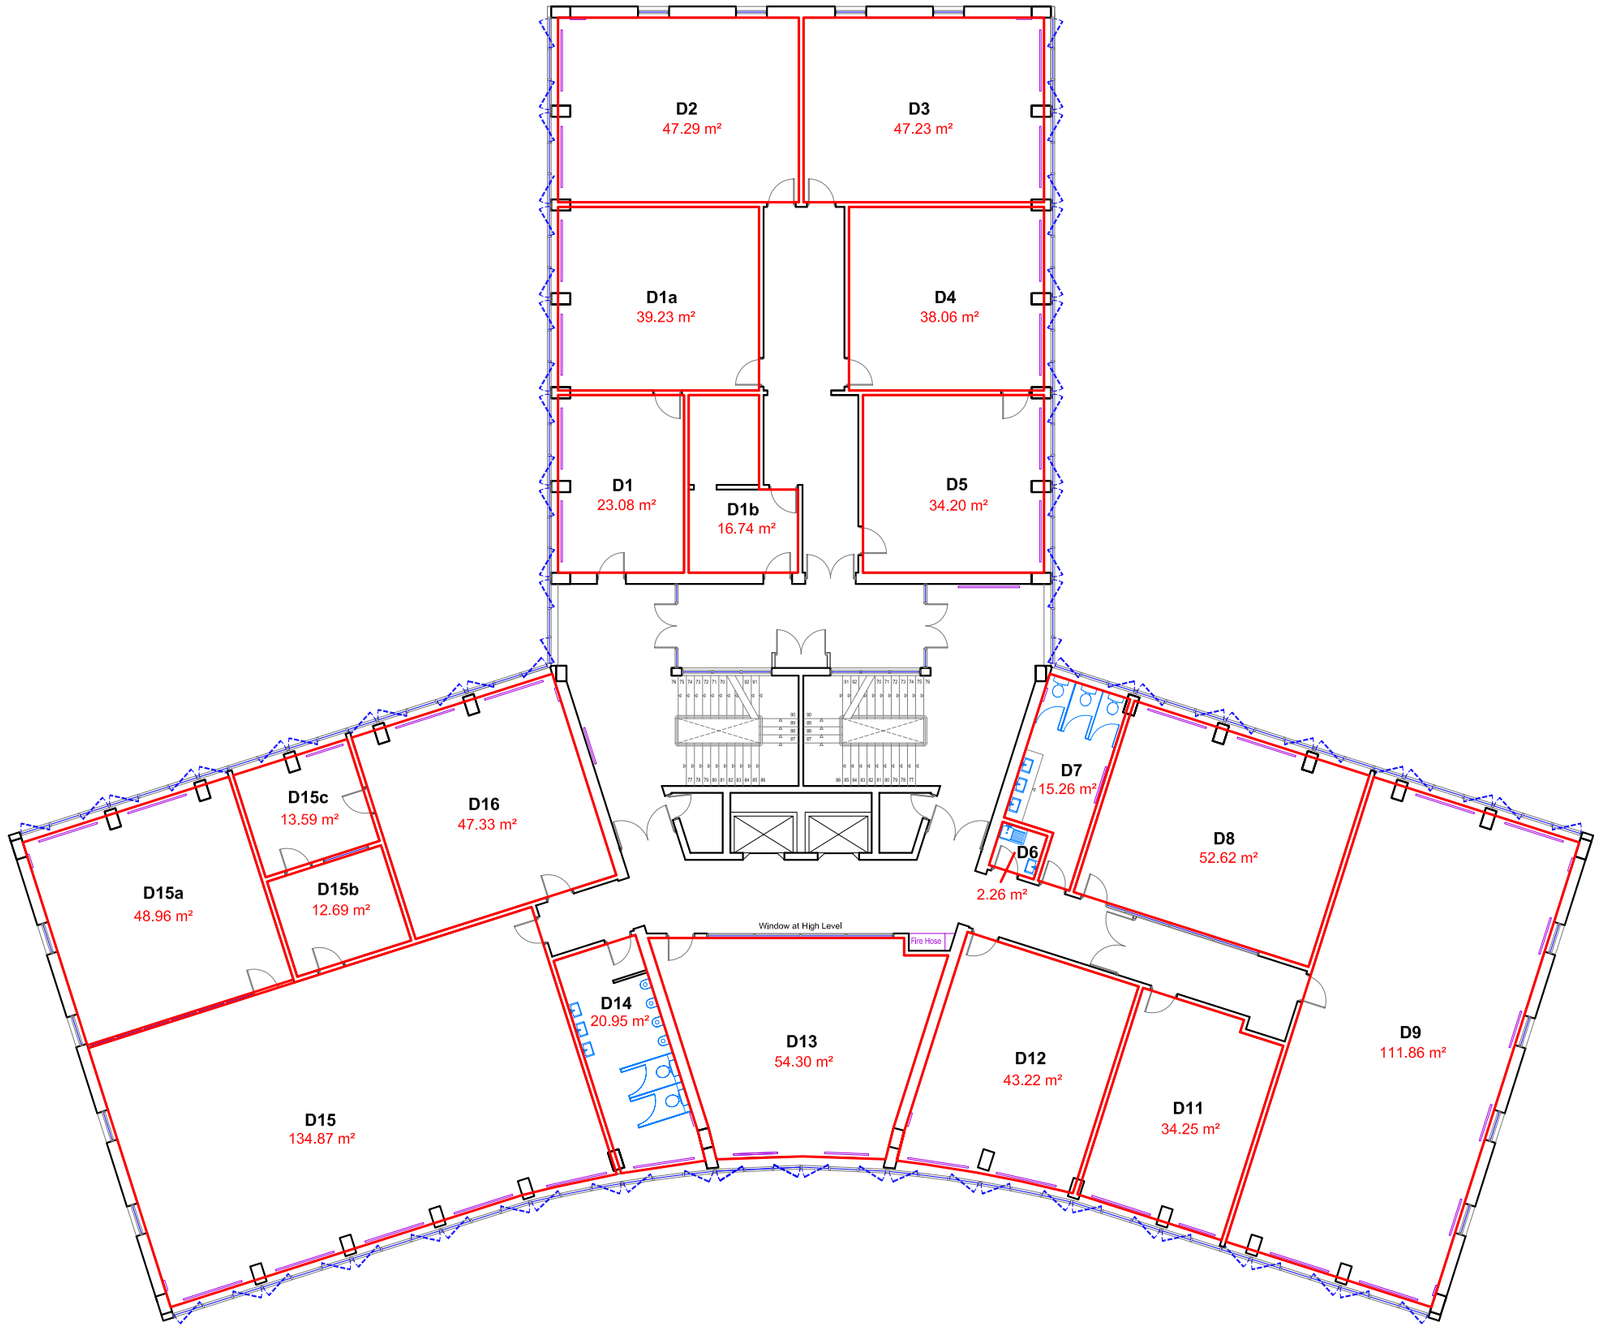

Third Floor Plan - 'D' Floor Plan

© This Drawing is the copyright of Jenkins Design Services Ltd and should not be reproduced without written consent.

This Drawing is based on file information provided by the client.

Contractors and designers are to check all levels & dimensions on site prior to detail design commencing & report discrepancies to Jenkins Design Services Ltd or The Manchester College.

DO NOT SCALE THIS DRAWING

rev	description	by	date
A	Drawing Updates	SH	08.10.09

Property:	**Moston Campus - Main Block**
Title:	Third Floor Plan - 'D' Floor Plan
Scale:	1:100 @ A1 1:200 @ A3
Date:	November 2008
Dwg Ref:	MOS/MAIN/3RD - Rev A

JENKINS DESIGN SERVICES

JENKINS DESIGN SERVICES LTD
24 HOUGHTON STREET, BURY,
LANCASHIRE, BL9 0TA
T 0161 761 7779 F 0161 763 7272
E TEAM@JENKINS-DESIGN.CO.UK

ARCHITECTURE INTERIOR DESIGN PROJECT MANAGEMENT CDM CO-ORDINATOR BUILDING CONSULTANCY