

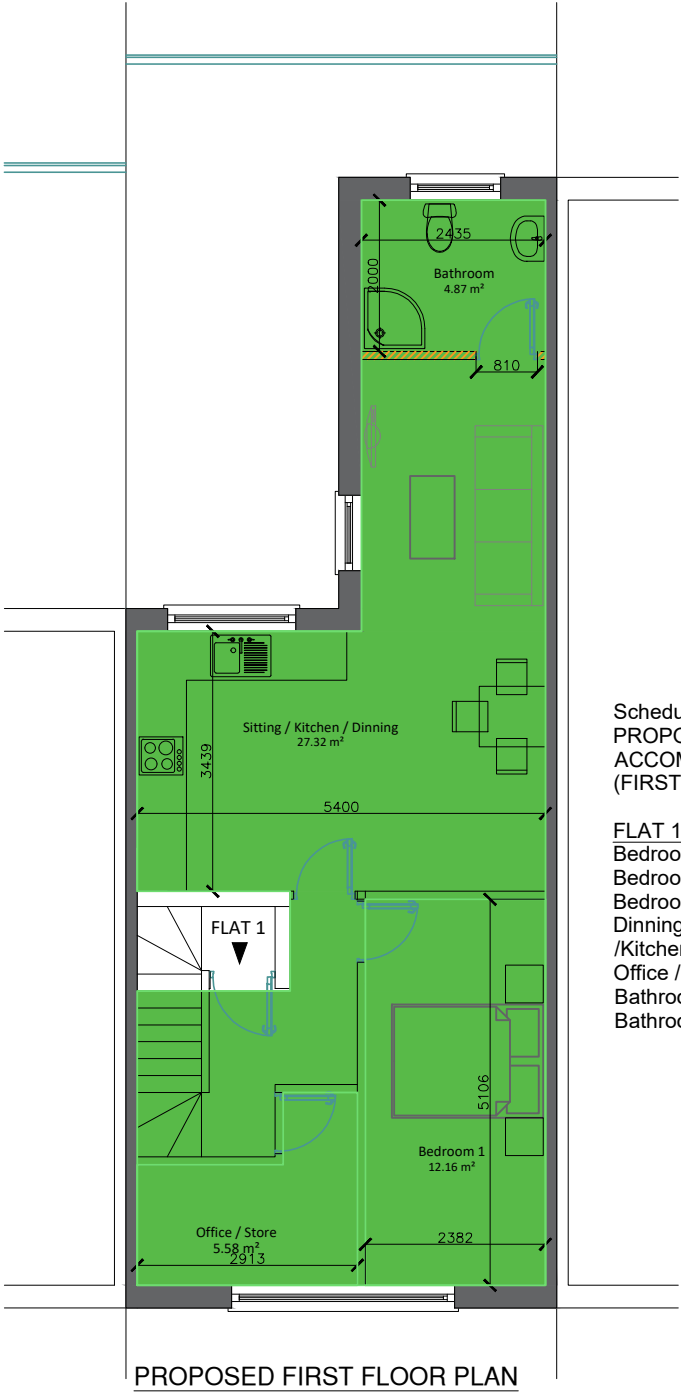
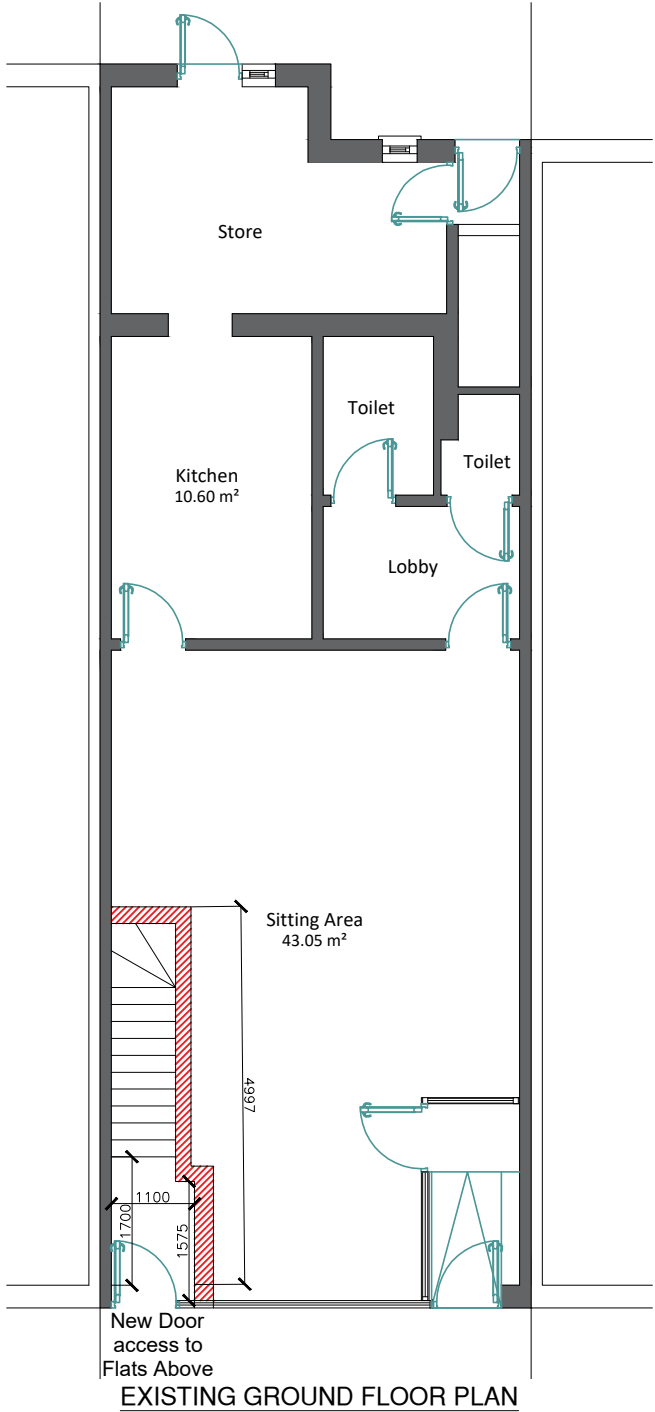


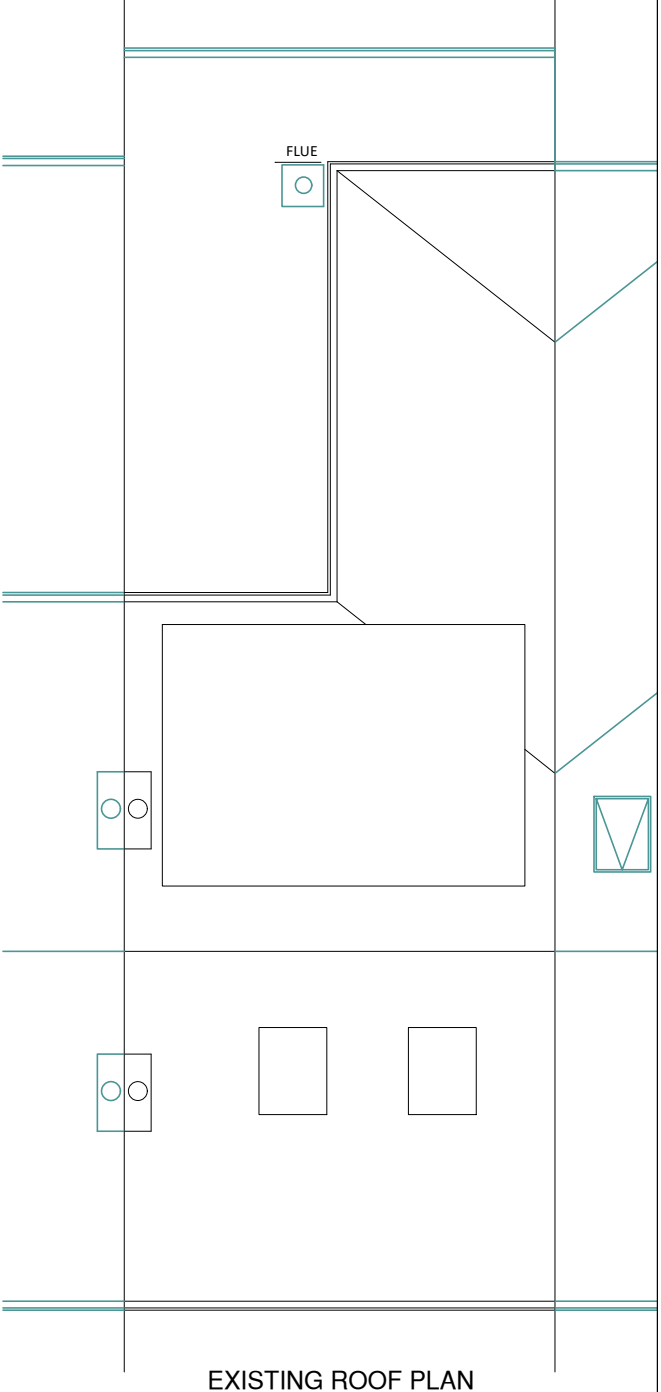

Schedule of Accommodation
PROPOSED
ACCOMMODATION
(FIRST FLOOR)

FLAT 1	94.90m ²
Bedroom 1	12.16m ²
Bedroom 2	17.50m ²
Bedroom 3	8.57m ²
Dinning /Living /Kitchen Area	27.32m ²
Office / Store	5.58m ²
Bathroom1	4.87m ²
Bathroom2	3.84m ²

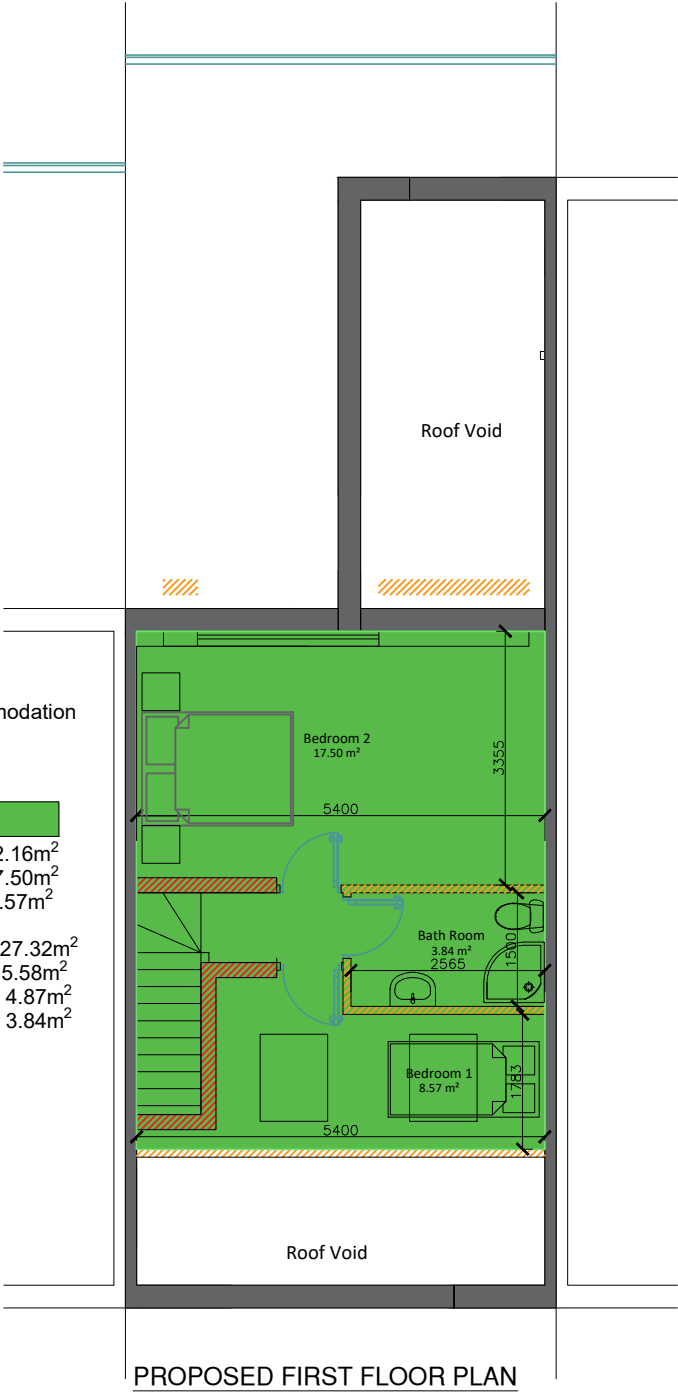

NOTES

This drawing is subject to a detailed building and site survey, therefore no guarantee of its accuracy can be given.
This drawing has been draughted in accordance with the clients design requirements.
All areas are approximate and are subject to a detailed building and site survey and further design development.
All dimensions should be checked prior to commencement of construction on site. Measurements should not be taken off the drawing.

A	Amended to planning officers email	06.11.20	
Rev	Revision	Date	
JOB			
PROPOSED CHANGE OF USE FROM FIRST FLOOR TAKEAWAY AND LOFT SPACE TO A APARTMENT WITH DORMER WINDOWS TO REAR			
ADDRESS			
527A WILMSLOW ROAD MANCHESTER			
M20 4BA			
Mr M ALTAF KIANI			
DATE	SCALE	SHEET	
12/09/2020	1:100	2@A3	