

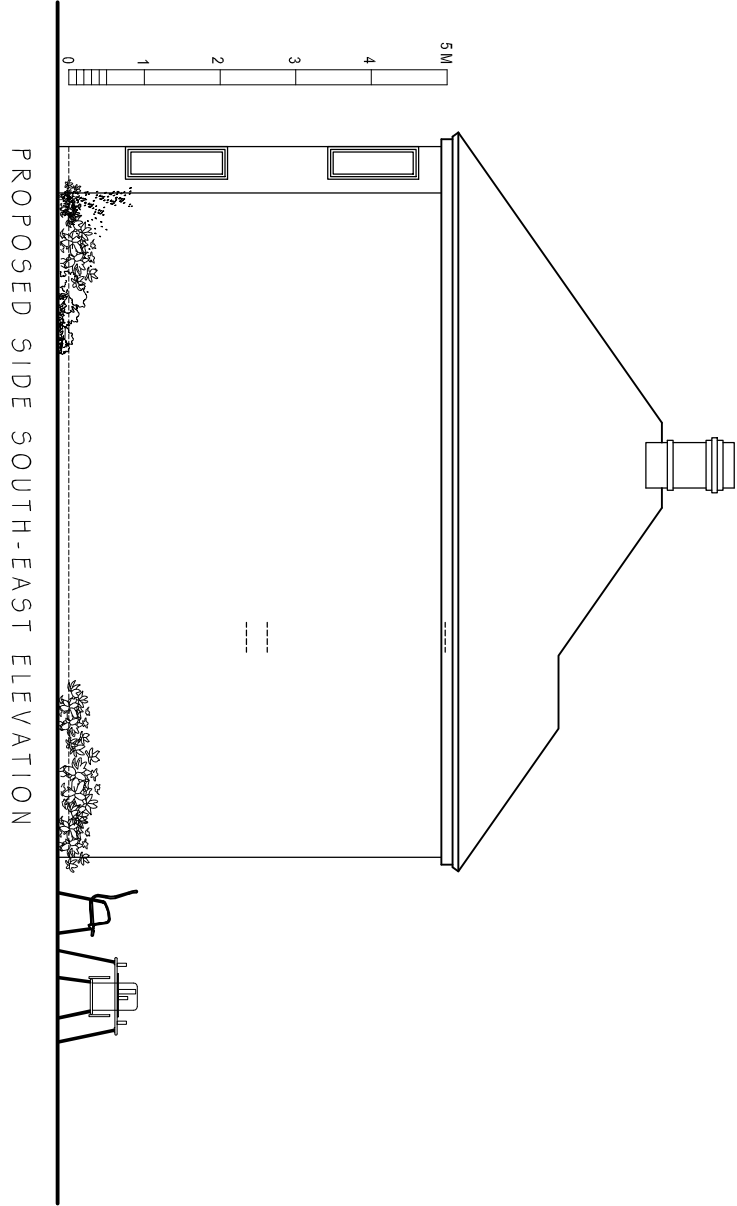
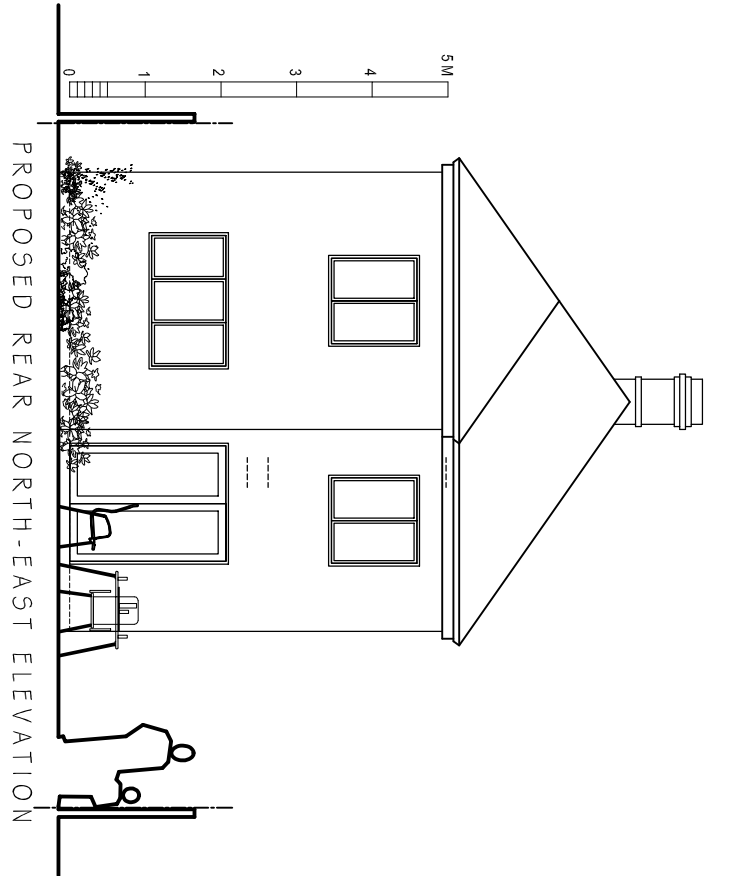


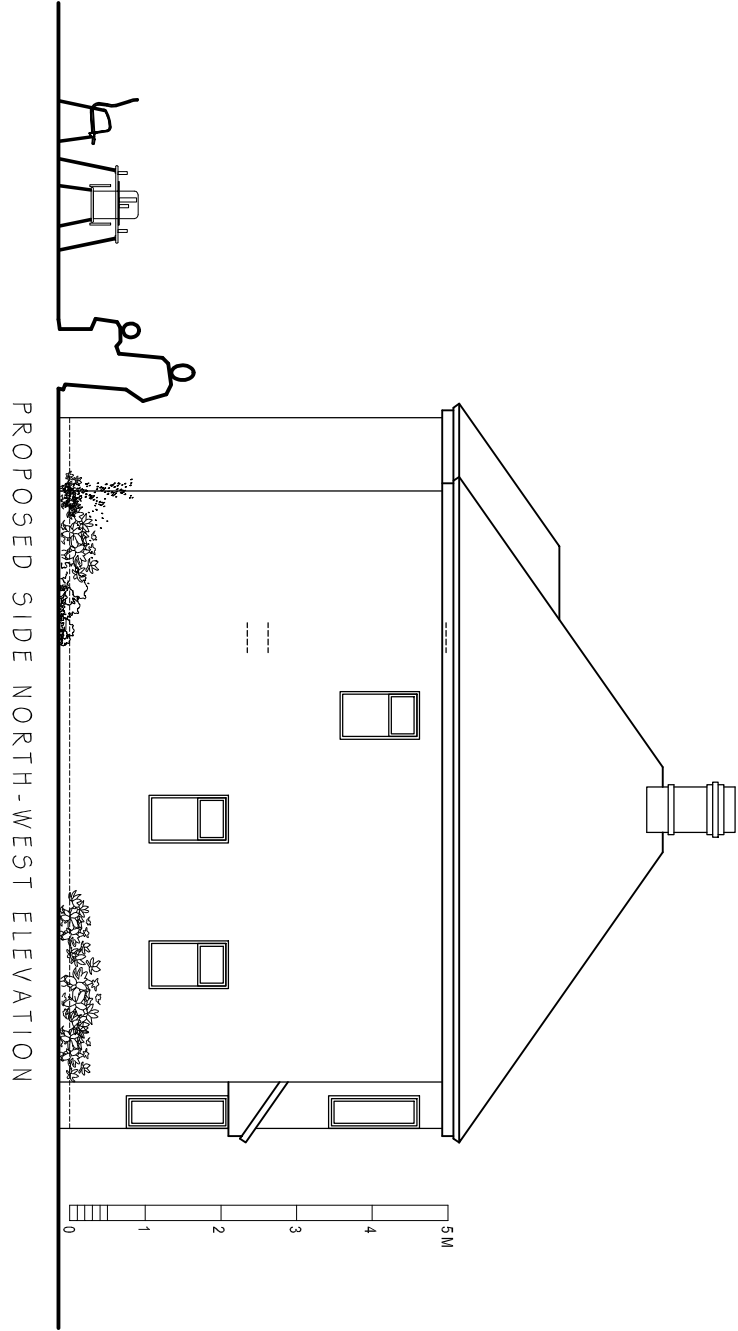

PLANNING

Planning and Building Regulations Design Consultants
Architectural Technologists
Local Authorities Planning Agent Group Member
Local Authorities Building Control Partner Member
Planning Portal Professional Status
Landmark and Pricing Member
Planning Appeal Consultants

www.cadmonkies.co.uk
cadmonkies@btconnect.com
01280 - 70 44 44

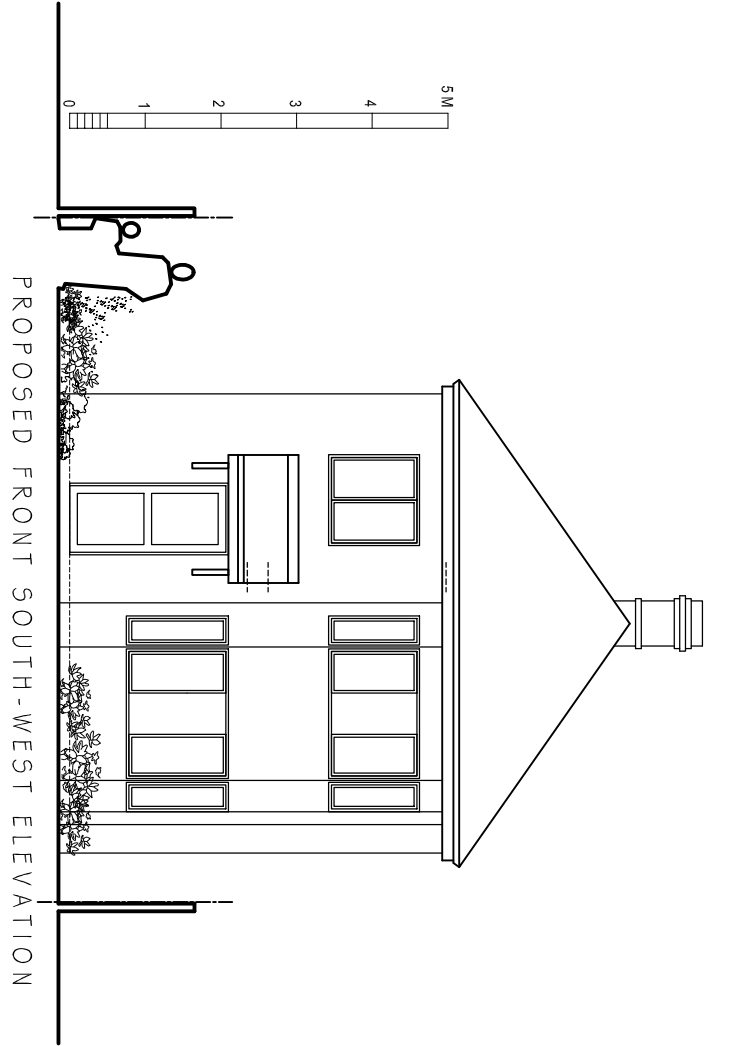

Head Office : The Beathouse, 19 Westminster Court,
BRACKLEY, Northants, NN15 7ED
London Offices : Studio R2, Headcon Road,
Thornhill Heath, London, CH7 8JQ
Cadmonkies Studio R2 Castle Yard,
Richmond, LONDON, TW9 0TF

CLIENT:
Mr and Mrs A Rashid

ADDRESS:
1-4 The Haystack, Lang Farm
DAVENTRY, NN11 0NZ

CONTACT:
Mr A Rashid

SITE:
4 Thirshfield Drive,
Clayton
MANCHESTER, M11 4BF

SCHEME:
Proposed Replacement Dwelling
with Associated External Works.

DRAWING TITLE:
Proposed Plans

DATE: September 2020
DRAWN: david berious

SCALE: 1:100
REV: 2

DRAWING No:

P/20/280/002