


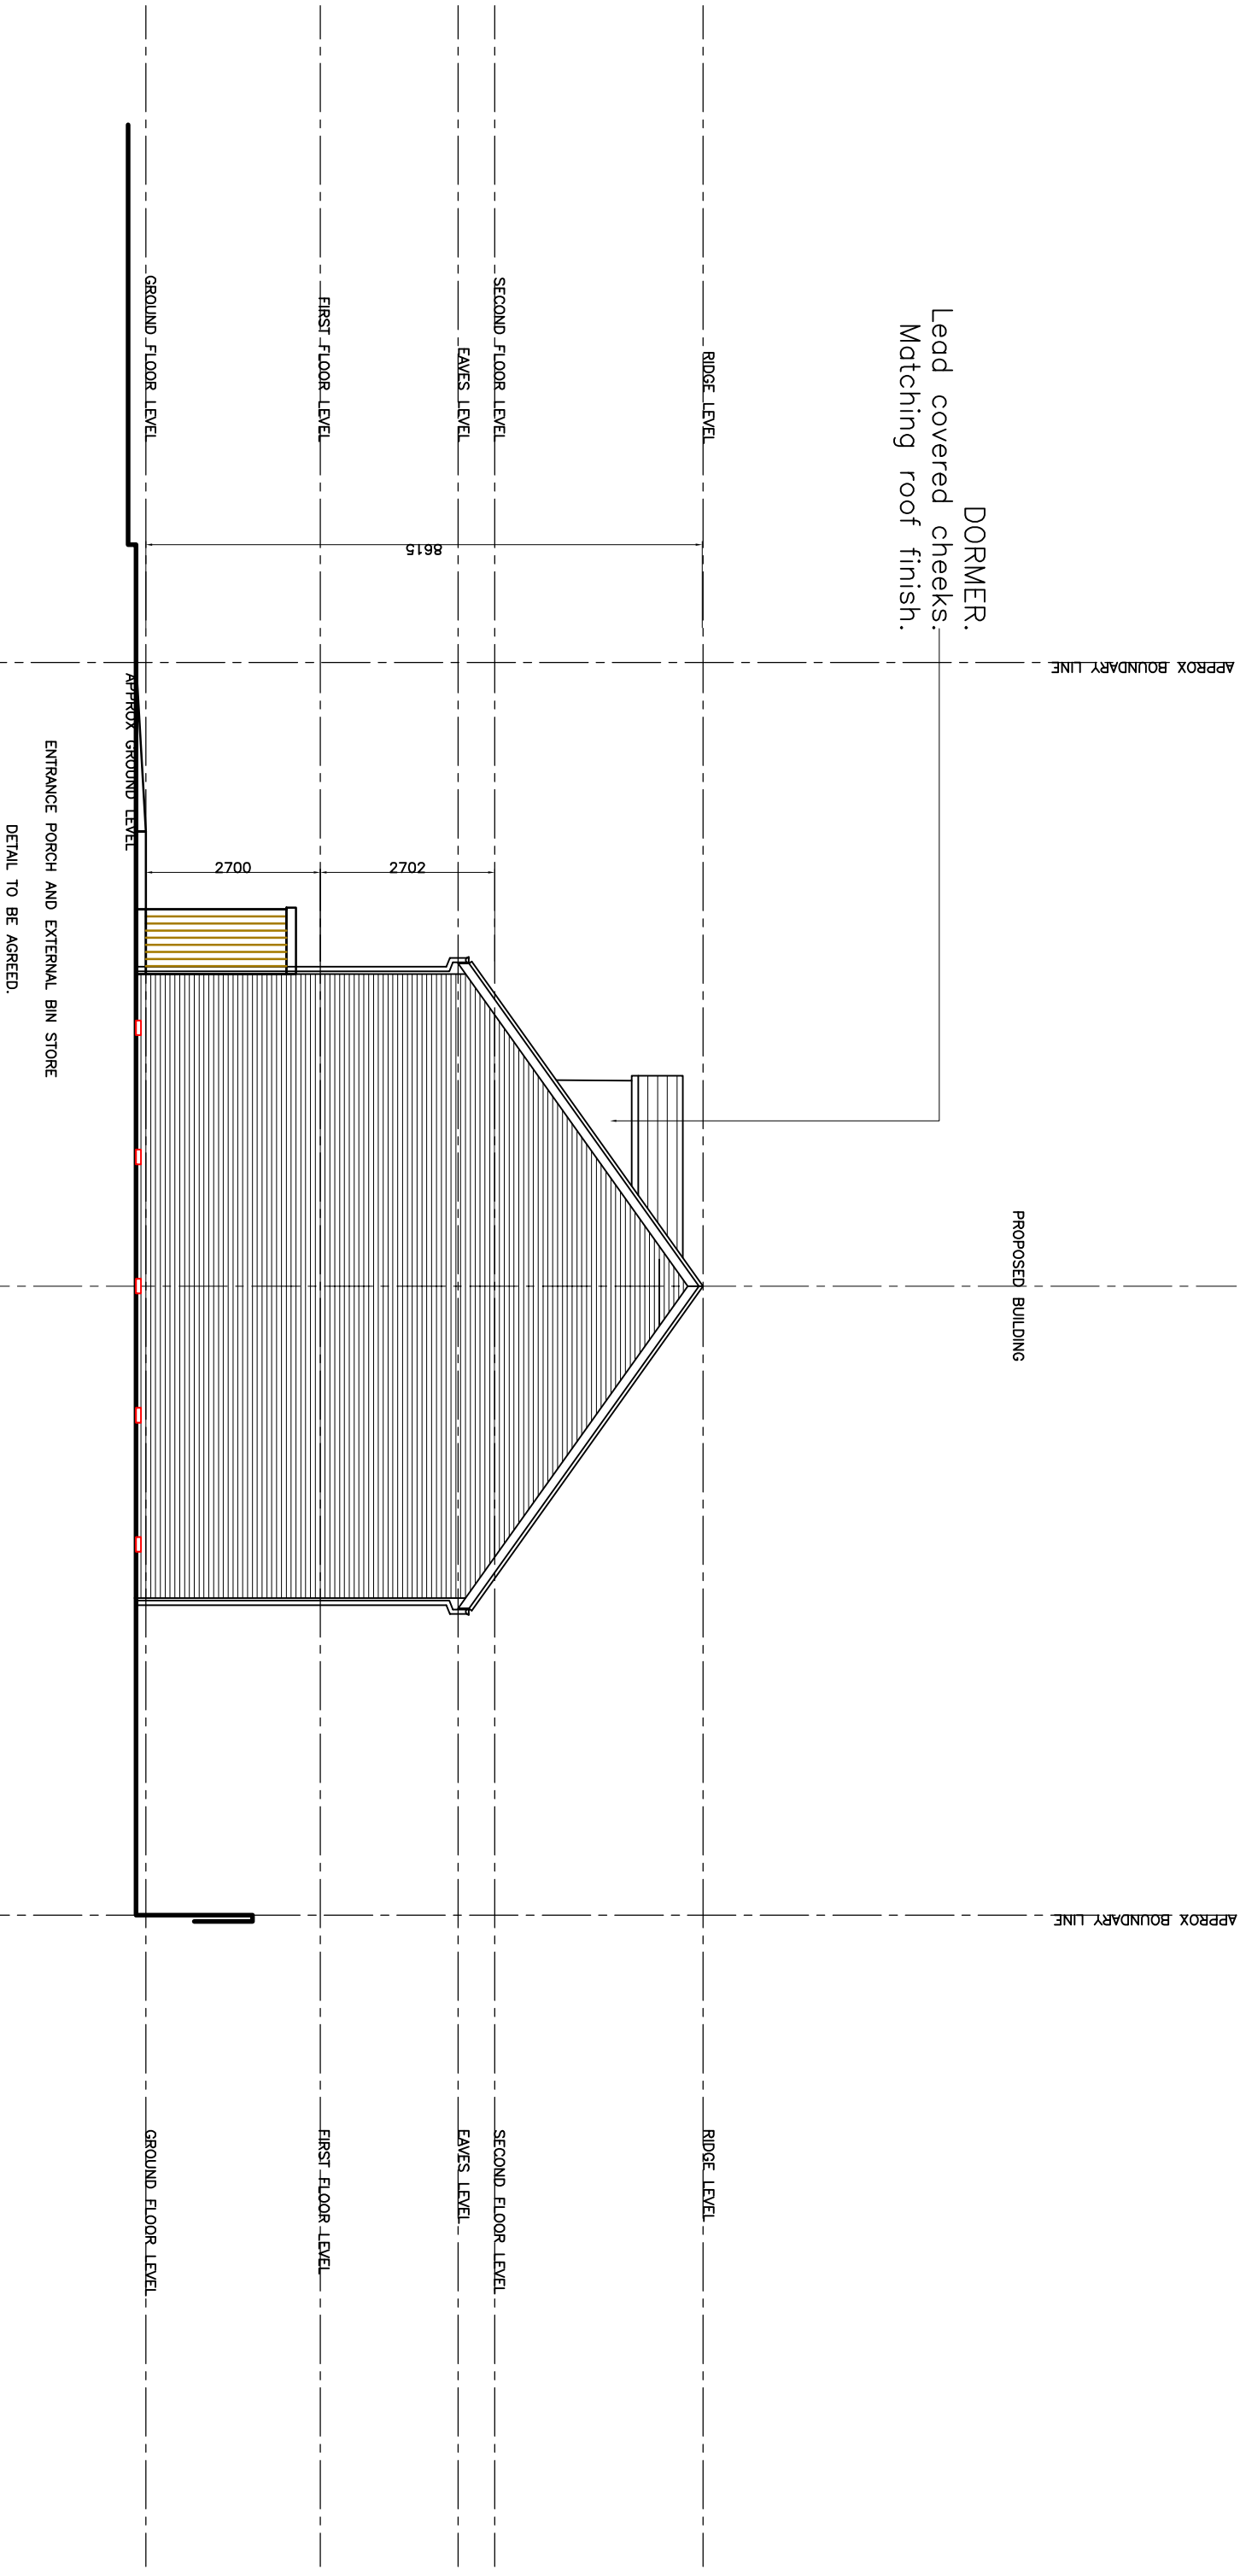

(A S P R O P O S E D)

S i d e E l e v a t i o n — 1 F a c i n g E a s t

B	20/10/20	DRAFTING UPDATES AND REVISIONS.	KNJ	This drawing is copyright—Figured dimensions must be taken in preference to scaled dimensions.ALL contractors and suppliers must check and verify all dimensions on site before preparing shop drawings,commencing work or pre-ordering of fixtures and fittings,it is deemed as part of good building practice that ALL contractors will have read and understood manufacturers instructions in relation to materials specified.	Client; DERZIS CONSTRUCT LIMITED. Title; AS SHOWN	Scale; 1:100 @ A3 Dwg. no; 2017 AL(4-)03	Date; OCT. 20. Rev. no; B
REV	DATE	ISSUE RECORD	AUTHOR				

BARCHINGTON
ARCHITECTURAL
CONSULTANCY LIMITED.
M: 07564 286480.
E: kevin.jones@barchington.co.uk
Registered Practice

Project;
PLOT KNOWN AS
11, SLATHWAITE DRIVE, MANCHESTER, M11 4BA.
PROPOSED DWELLING.