


ELEVATION 01

LOCATION KEY

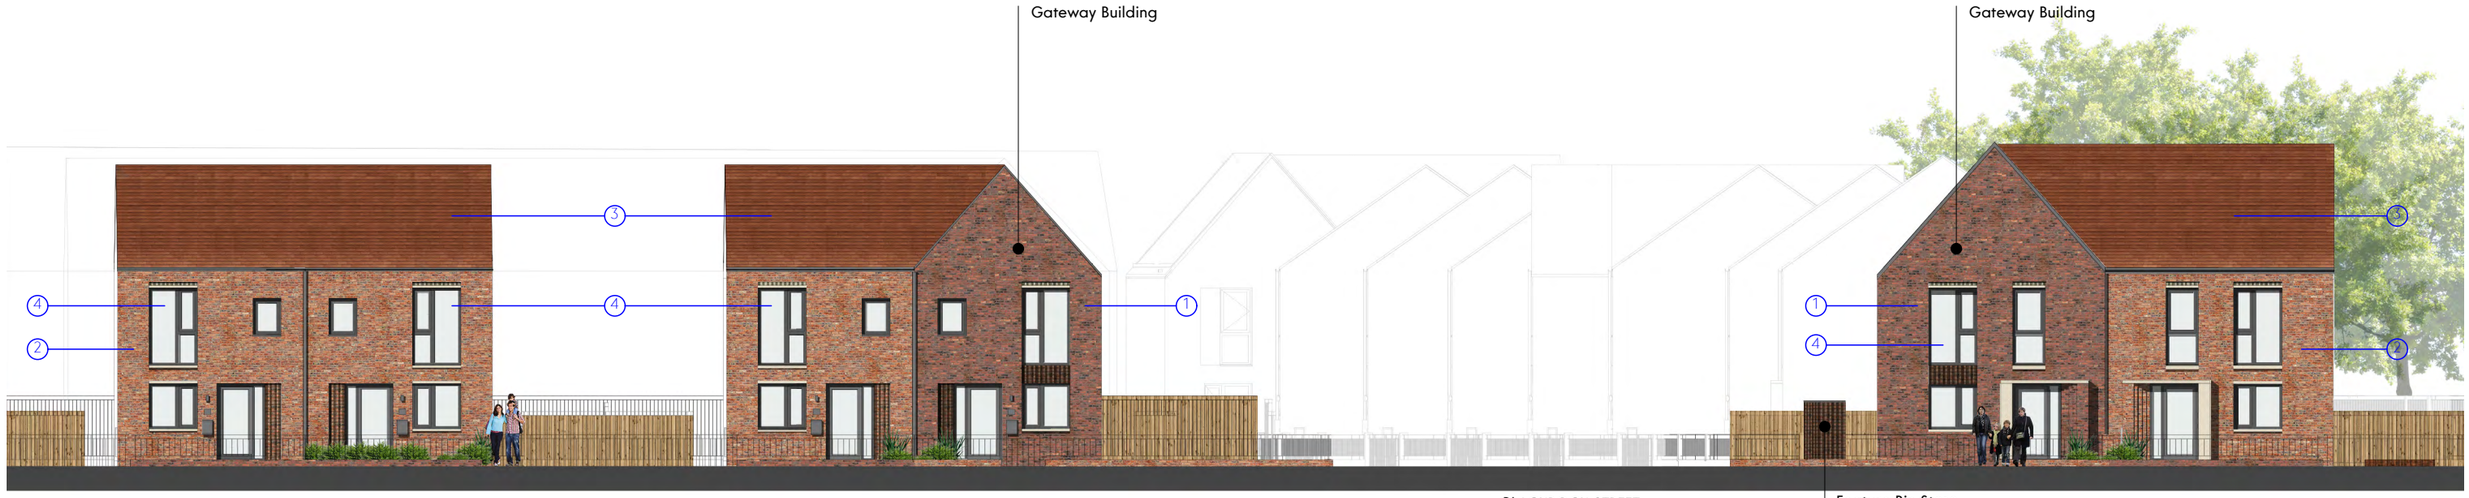

MATERIALS KEY

01 Dark red brick- Ibstock Ivanhoe (Broadgate) Claret



02 Lighter red brick- Ibstock Ivanhoe Mellow Red



03 Roof tiles- Marley Edgemere - Res/ Old English



04 Windows - triple glazed UPVC PassivHaus Certified Windows . RAL 7015



05 Sawtooth Header above wetcast stone head and cill detail and feature entrance surround in Buff natural finish



Stepped entrance canopy to key 'gateway' buildings





4b/5p HOME
ELEVATION 02

This drawing is the property of GWP Architecture. Copyright is reserved by them and the drawing is issued on the condition that it is not copied, reproduced, retained, or disclosed to any unauthorised person, either wholly or in part, without the consent in writing of GWP Architecture.

All drawings and specifications should be read in conjunction with the project health and safety plan, any possible conflicts should be presented to the Planning Coordinator.

All work to be carried out in accordance with current Building Regulations.

Contractors must verify all dimensions at the job before commencing any work or making shop drawings.

Written dimensions should be taken. Do not scale off drawing. Do not take digital dimensions from this drawing.

Any discrepancies to be reported to the Architect.

Rev	Date	Comment	Dr	Ch
C02	26.11.19	Materials revised to suit comments from planning	CT	DT
C01	18.08.19	Construction Issue	CT	DT
P01	17.08.19	First Issue	CT	DT

BIMcloud: HP - BIMcloud Basic for ARCHICAD 23/Mayton - (299)1914 GWP-01-DR-A-Manchester-One-P11

GWP Job Reference (299)1914

Job Title

Blackrock Street

Client

one manchester

Materials Study

Name	1914-GWP-01-01-DR-A-(00)-0023		
Scale	1:500@A3	Revision	C02
Drawn/Checked	CT / DT	First Issue	17.08.20
Drawing Status	A - Construction		

CHARTERED ARCHITECTS
INTERIOR DESIGNERS
SPACE PLANNERS
PROJECT MANAGERS
LANDSCAPE ARCHITECTS

Bracken House Leeds LS8 1PQ UK
+44(0)1132666044 (t) | +44(0)1132681859 (f)
architecture@gwp-arch.com | www.gwp-arch.com