

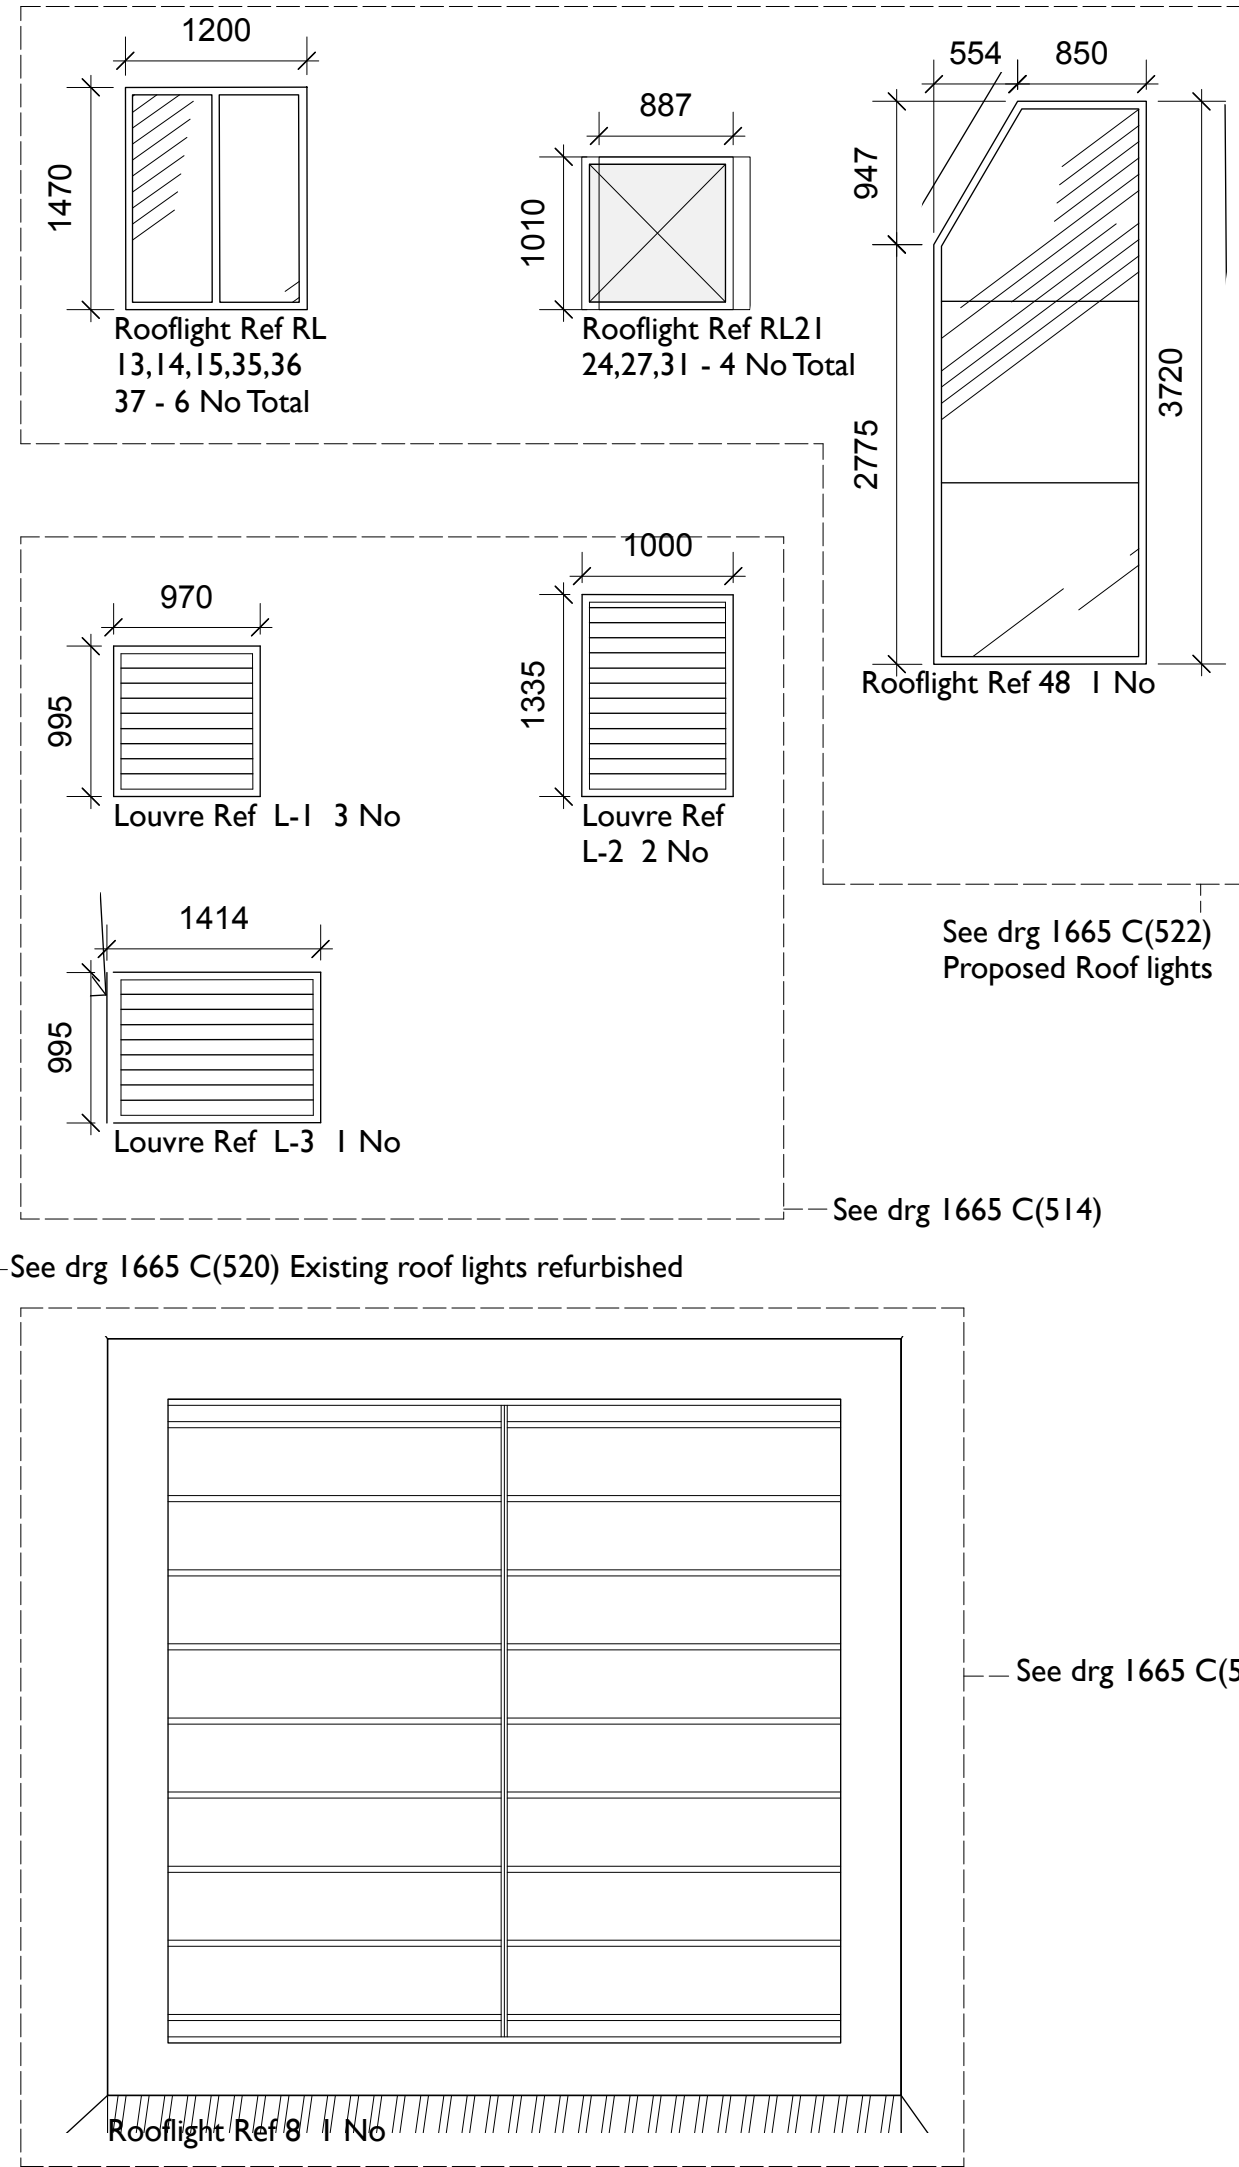


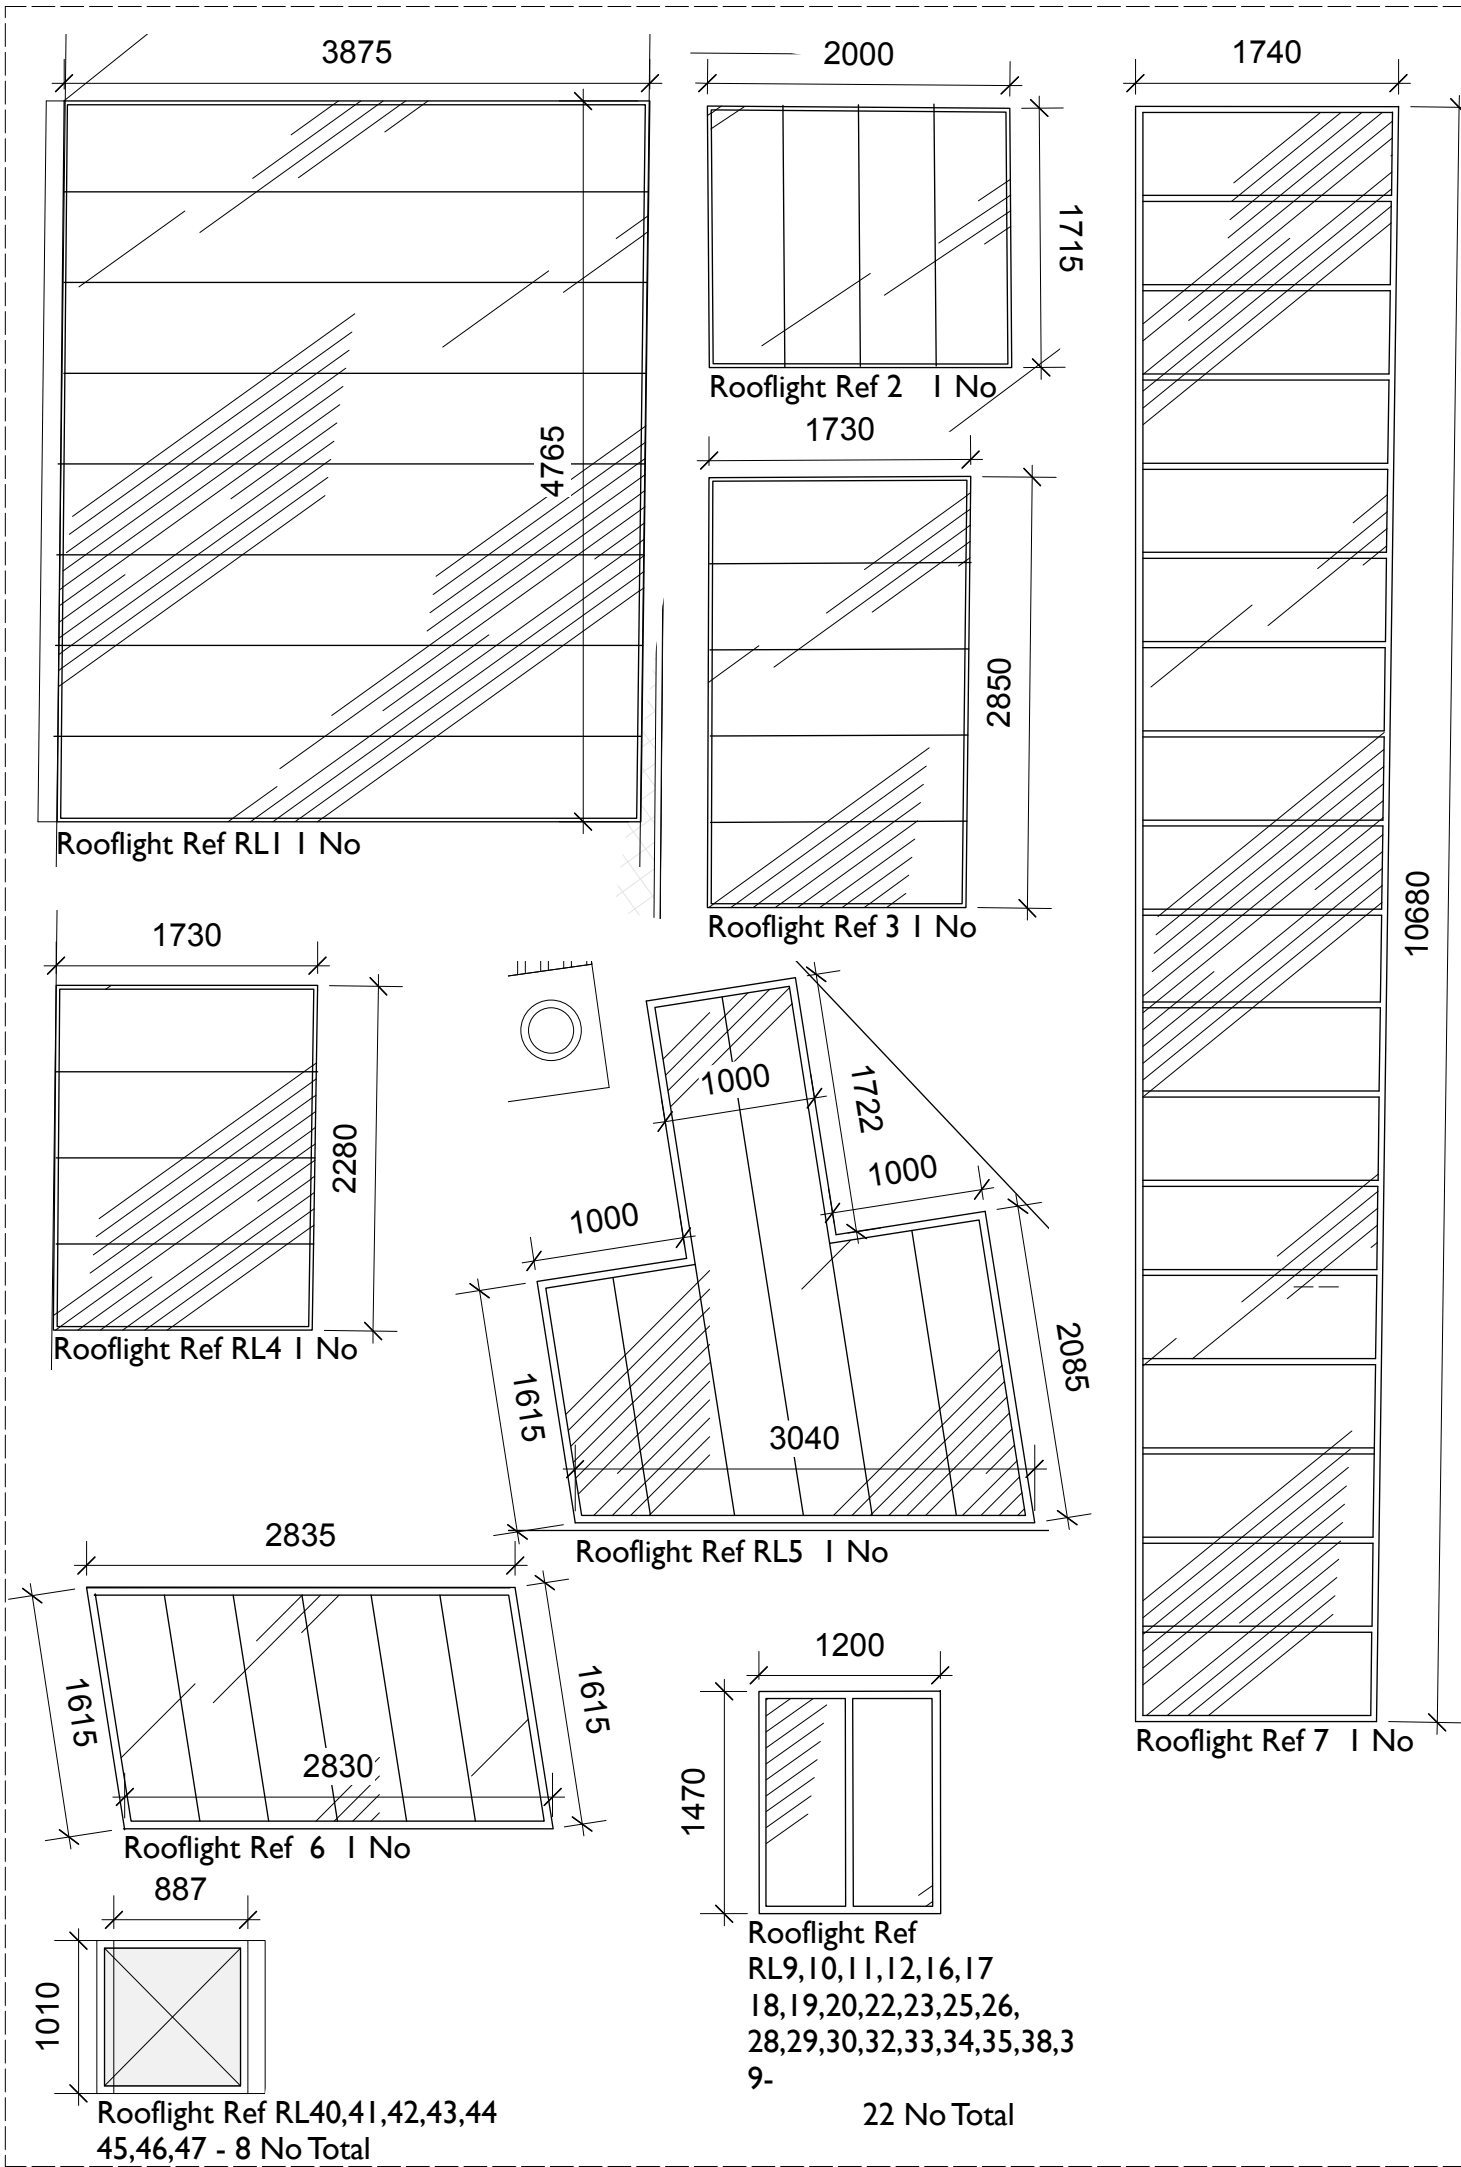

COPYRIGHT OF ATELIER MB LTD
DO NOT SCALE FROM THIS DRAWING
DIMENSIONS TO BE CHECKED ON SITE

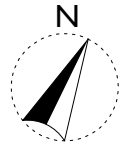

KEY

- Existing
- Proposed

All lead work to be treated with patination oil through out

All Lead work to be installed to Lead Associations details and specifications

All dimensions to be checked on site prior to any commencing work.

Rev A	05/03/19	Roof light references added	KM	KM
Rev		Note	DRN	CHK

8-16 Newton Street
Redevelopment

Roof Details
Sheet 10 Roof light sizes

scheme	I665
drwg no.	C(519)
rev	A

scale	1:5@A3
date first drawn	Jan 19
drawn	KM

SK sketch P proposed T tender C construction AB asbuilt

www.ateliermb.co.uk
t 0161 236 0051
e architect@ateliermb.co.uk

