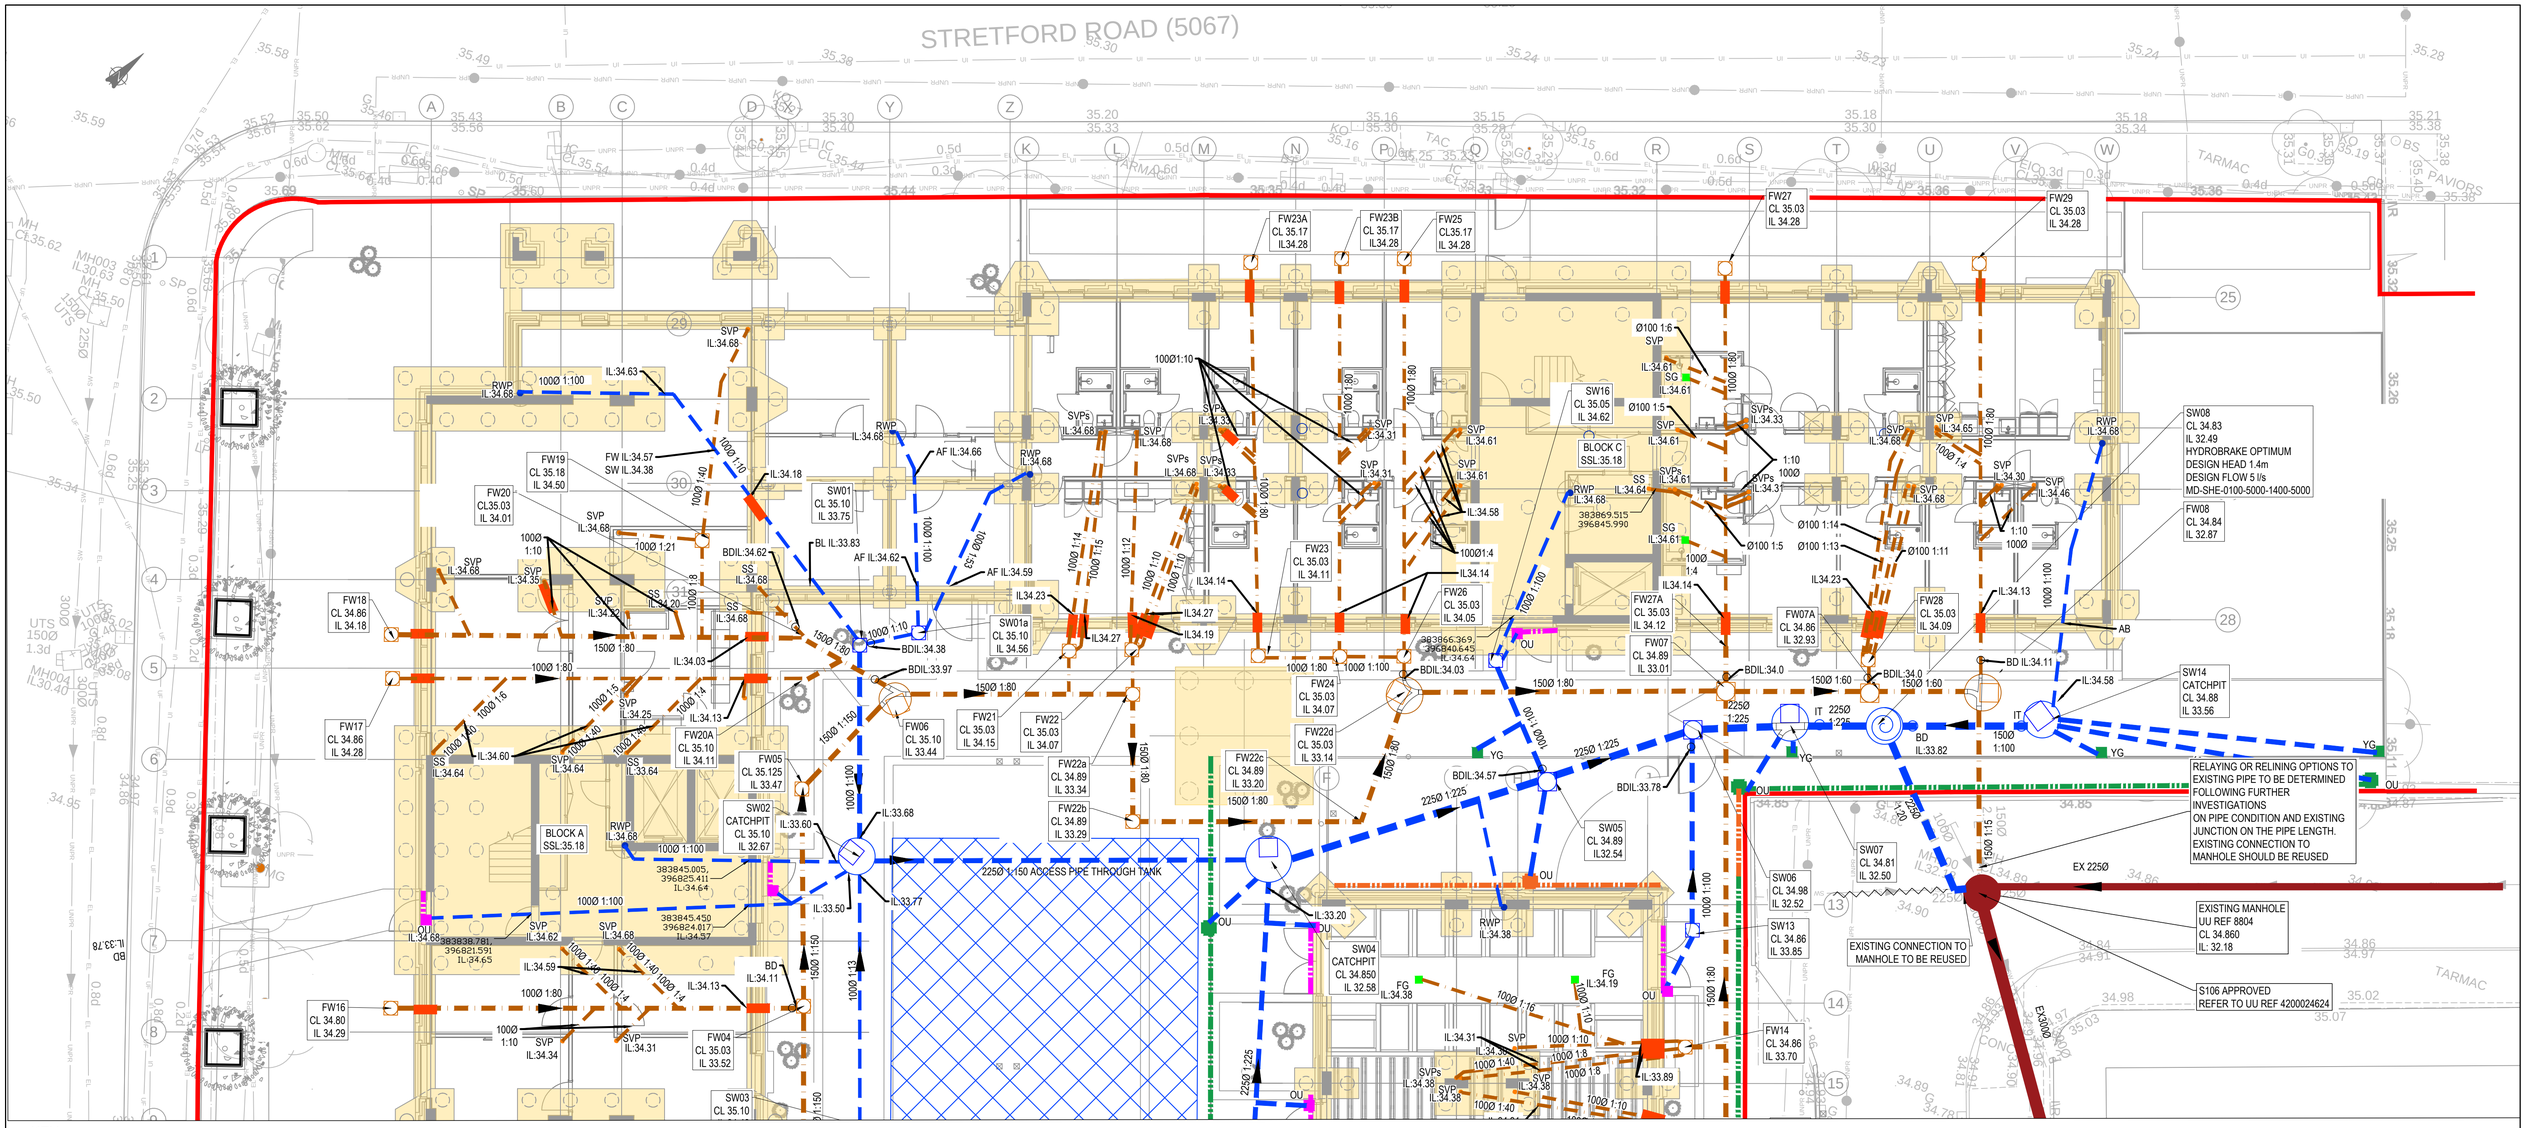

KEY

- PROPOSED HIGHWAY BOUNDARY BASED ON 071299-CUR-00-XX-DR-D-75001
- EXISTING PUBLIC COMBINED SEWER
- PROPOSED FOUL WATER DRAINAGE
- PIPE TO BE ABANDONED
- SS / SVP — PROPOSED SVP/STUB STACK BASED ON M&E DRAWINGS
- SG / FG — PROPOSED SHOWER/ FOUL GULLY TRAPPED
- RWP — PROPOSED RWP BASED ON ARCHITECT DRAWING
- PROPOSED SURFACE WATER DRAINAGE
- PIPE THROUGH GROUND BEAM/ PILE CAP
- PROPOSED GATIC SLOTDRAIN - CASTSLOT 150MM - B125
- PROPOSED GATIC SLOTDRAIN - CASTSLOT 150MM -D400
- PROPOSED GATIC FASADE SLOTDRAIN 115MM
- OU — PROPOSED GATIC OUTLET UNIT
- AB — PROPOSED GATIC ACCESS BOX
- PROPOSED CELLULAR ATTENTION TANK
- PROPOSED FLOW CONTROL MANHOLE
- FOUNDATIONS REFER TO STRUCTURES LAYOUTS
- IT — INTERCEPTOR TRAP
- BD — BACKDROP
- YG — YARD GULLY
- AF — ABOVE FOUNDATION
- BL — BELOW FOUNDATION

GENERAL NOTES:

1. THIS DRAWING IS TO BE READ IN CONJUNCTION WITH ALL RELEVANT ARCHITECTS AND ENGINEERS DRAWINGS AND SPECIFICATIONS.
FOR DRAINAGE NOTES AND OVERVIEW PLAN REFER TO 067709-CUR-00-XX-DR-C-90001.
FOR DRAINAGE CONTINUATION REFER TO 067709-CUR-00-XX-DR-C-90002

Rev:	Description:	Date:	By:	Chkd:
C02	UPDATED TO COMMENTS FROM 26.09.19, MANHOLE COVERS ARE ADDED	11/10/19	MW	CG
C01	ISSUED FOR CONSTRUCTION	19/09/19	MW	CG

curtins
Merchant Exchange, 17-19 Whitworth Street West, Manchester, M1 5WG
0161 236 2394
manchester@curtins.com
www.curtins.com
Civils & Structures • Transport Planning • Environmental • Infrastructure • Geotechnical • Conservation & Heritage • Principal Designer
Birmingham • Bristol • Cambridge • Cardiff • Douglas • Dublin • Edinburgh • Glasgow • Kendal • Leeds • Liverpool • London • Manchester • Nottingham

Status: CONSTRUCTION

Project: MMU BIRLEY FIELDS STUDENT ACCOMMODATION

Drg Title: PROPOSED DRAINAGE LAYOUT SHEET 2

Project No:	Size:	Date:	Drawn By:	Designed By:	Checked By:
067709	A1 Scale: 1:100	30/10/18	MJ	MJ	CG

Project Code:	Originator:	Zone:	Level:	Type:	Discipline:	Category / Number:	Rev:
BF	CUR	XX	0G	DR	C	90003	C02

\\matfs02\Projects\067101 - 068000\067709 - MMU Birley Fields Student Accommodation\QMS 4 Production\IB Models & Drawings\002 Civils\002 Drawings\