

Construction (Design and Management) Regulations 2015

Designer Considerations

LDM Surveys Ltd, as the project's third "Designer" as defined by Regulation 9, and have avoided foreseeable risks to those involved in the construction and future use of the structure and it is so doing eliminated hazards (as far as is reasonably practicable, taking account of other design considerations) and reduced risks associated with those hazards.



The Designer has provided adequate information about any significant risks associated with the design and coordinated the work with others in order to improve the way in which risks are managed and controlled.

The associated risks are restricted to site or project specific risks and as such are not considered as a complete and final list of hazards that may exist.

1

Site Phase 1

1 : 200

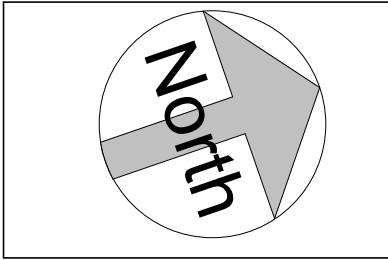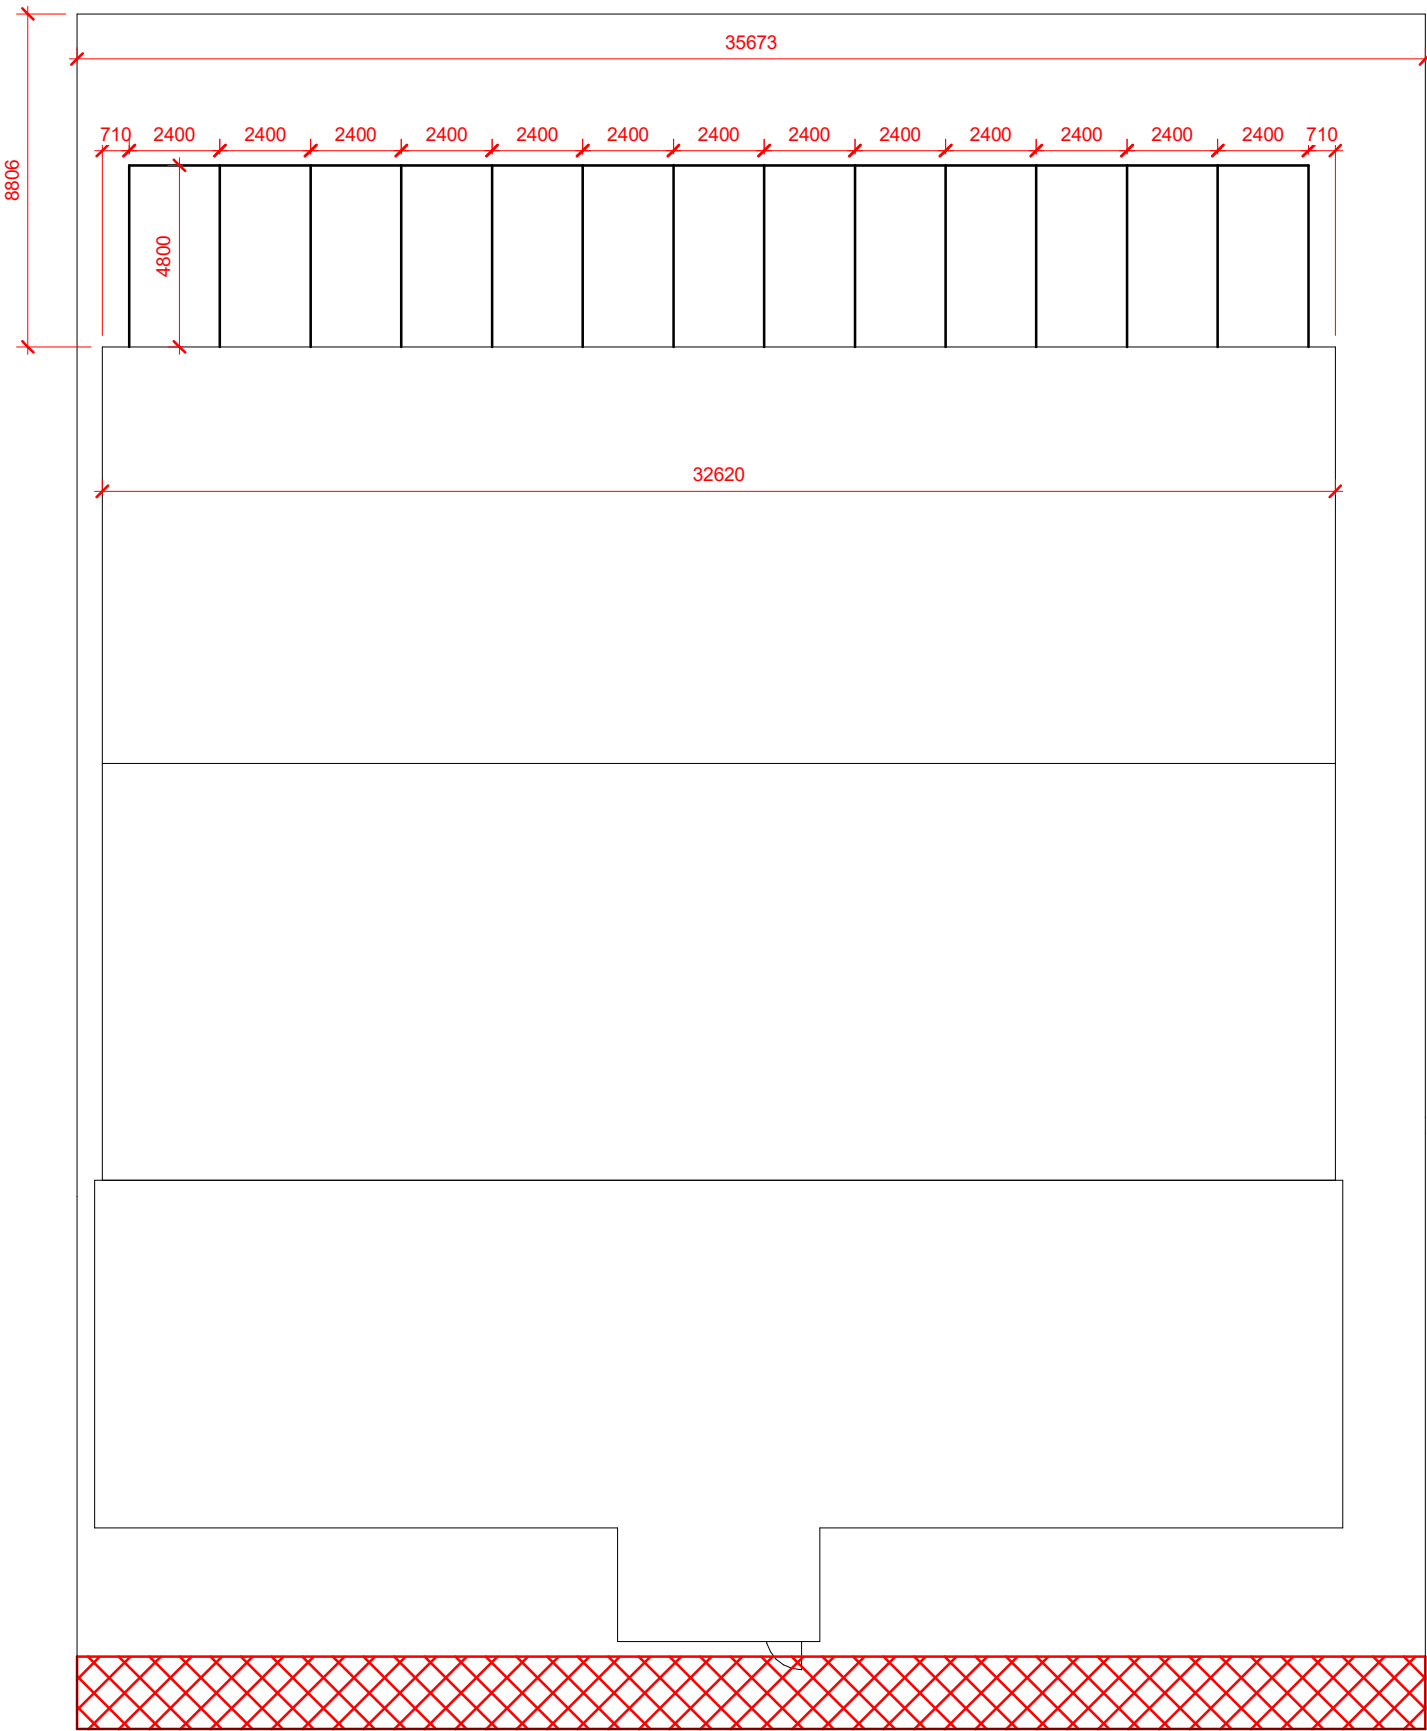

LDM Design				PROJECT		CLIENT			
				171 Cheetham Hill Road, M8 8LG		Moyee Investment Limited			
CODE	STATUS	SUITABILITY DESCRIPTION	PURPOSE OF ISSUE	SHEET		Date		Project number	Scale (@ A3)
						21/10/2020			1 : 200
						Drawn by		DRWAING NUMBER	
JG		PS402							
Checked by									
ST									