


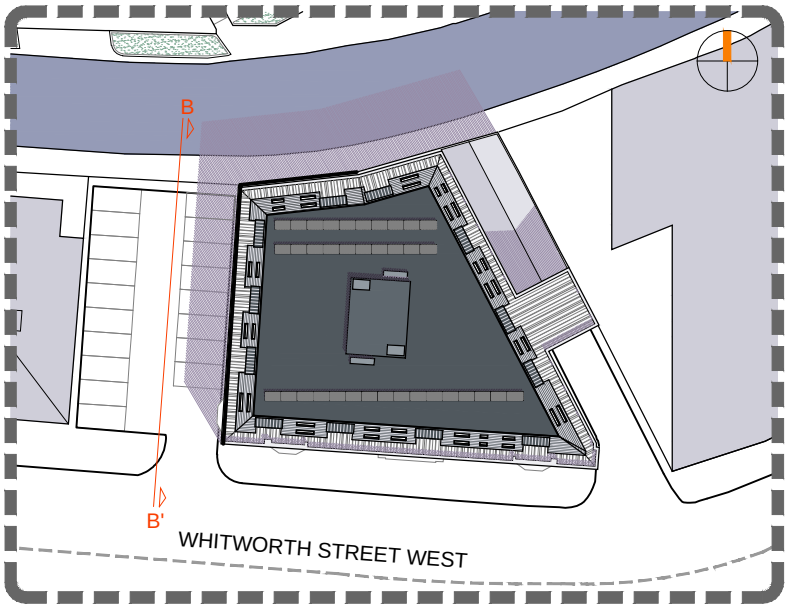


ZINC CLADDING




METALLIC GRID




RAINSCREEN PANEL

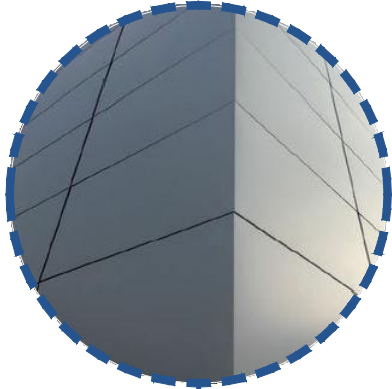

GLASS BALUSTRADE

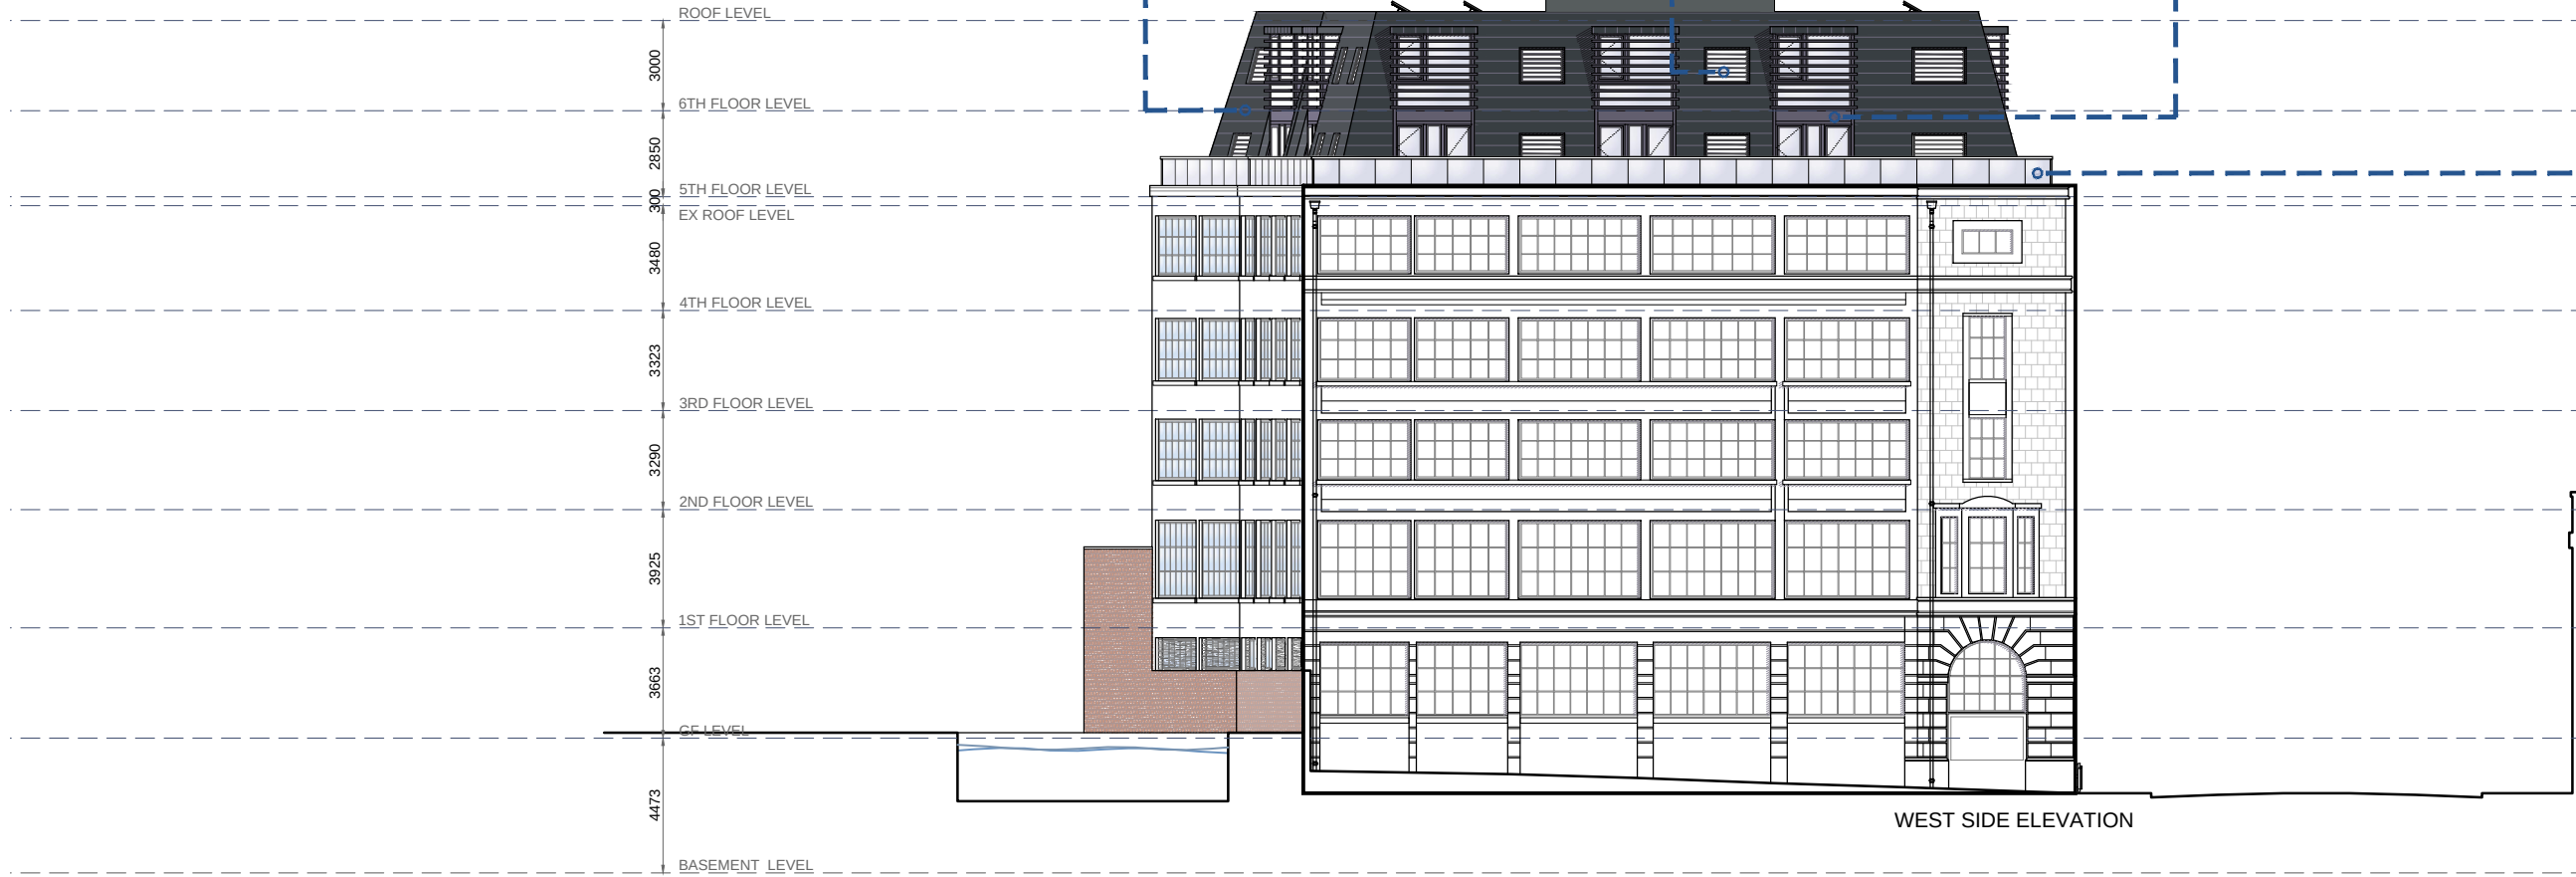

WEST SIDE ELEVATION

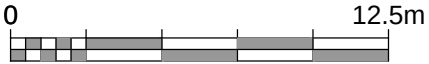

SCALE 1:250

				HOWARD & SEDDON A.R.I.B.A.	PROJECT	TITLE PROPOSED WEST SIDE ELEVATION	DRAWN D. ROJO	DRG No. 12,982
D	EX RWP ADDED	SM	19.11.20	CHARTERED ARCHITECTS, 64 WASHWAY ROAD, SALE, CHESHIRE. M33 7RE. TEL No 0161-973 8296 FAX No 0161-962 3485 e-mail : admin@howardandseddon.co.uk	BARCLAY HOUSE, 35 WHITWORTH STREET WEST, M1 5NG, MANCHESTER		DATE 29/10/20	M15
C	PV PANELS	DR	29.10.20				SCALE 1:250 (A3)	AMENDMENT D
B	UPDATED UNITS	DR	21.10.20					
A	FIRST ISSUE	DR	01.10.20		CLIENT Mr KA FAN			
REV	DESCRIPTION	BY	DATE					