




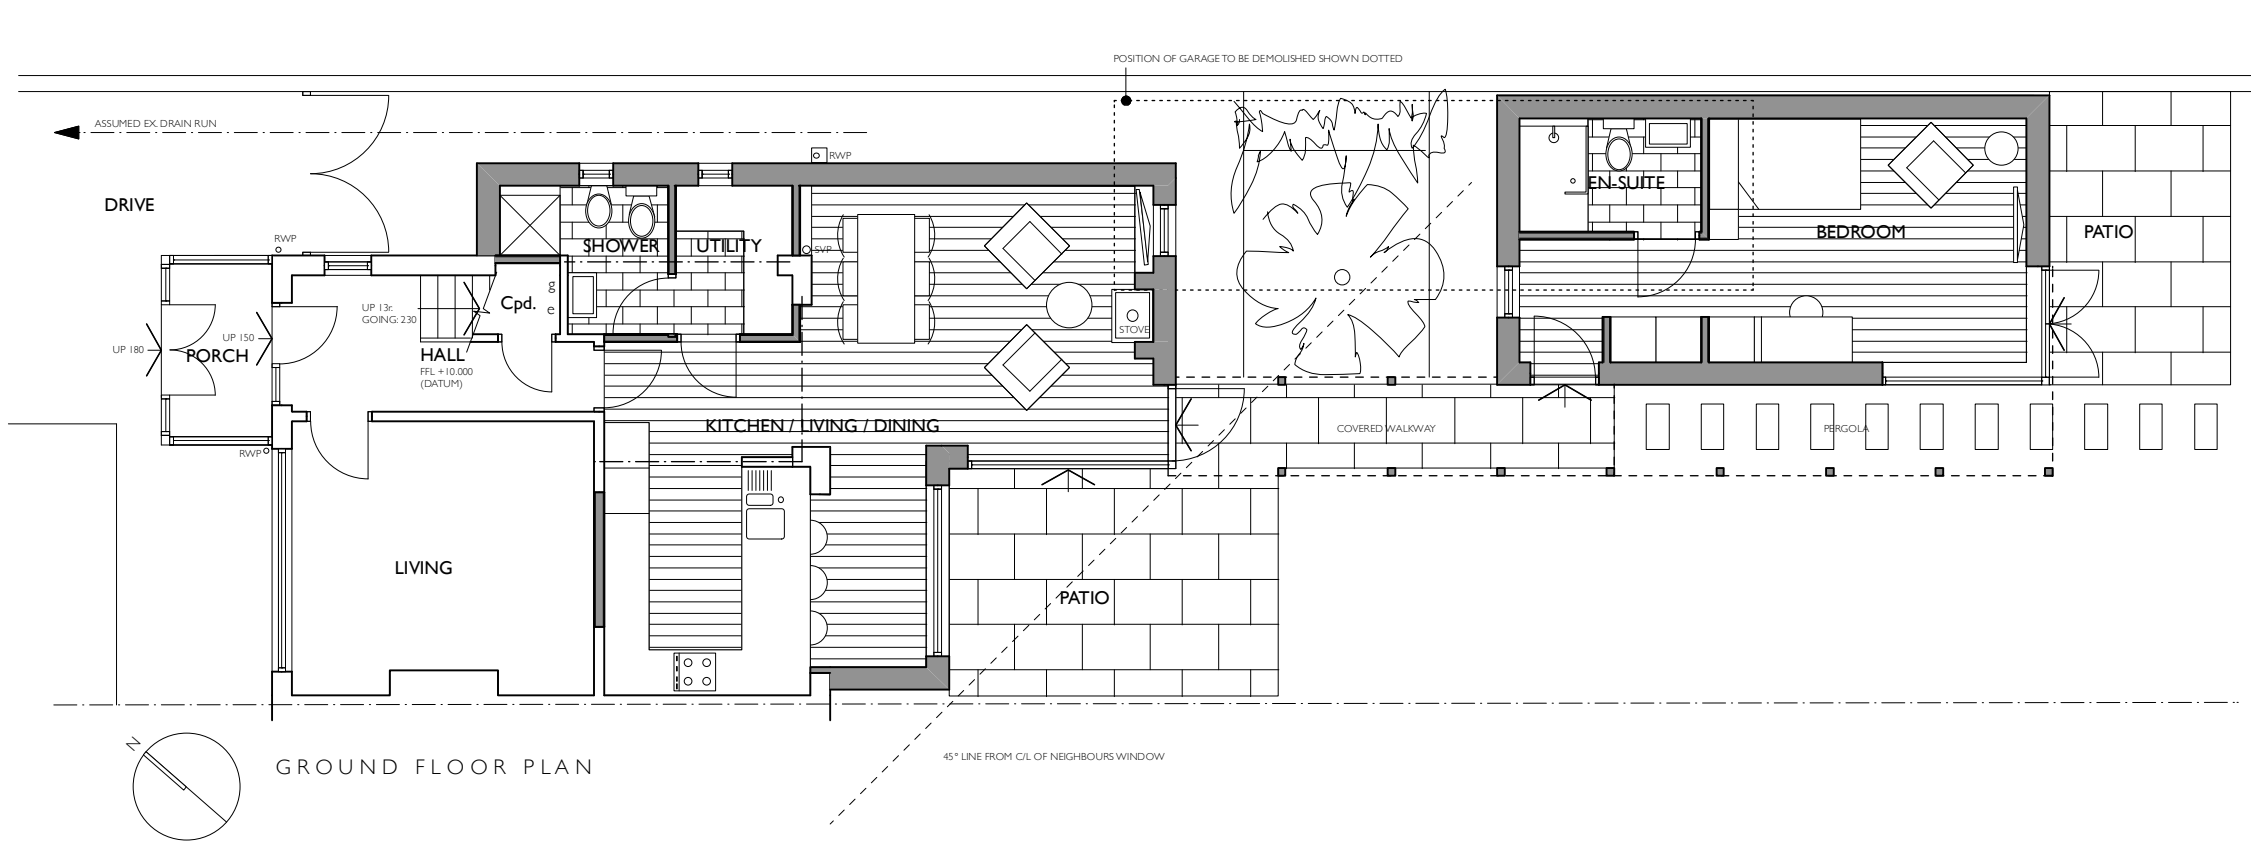


FRONT ELEVATION

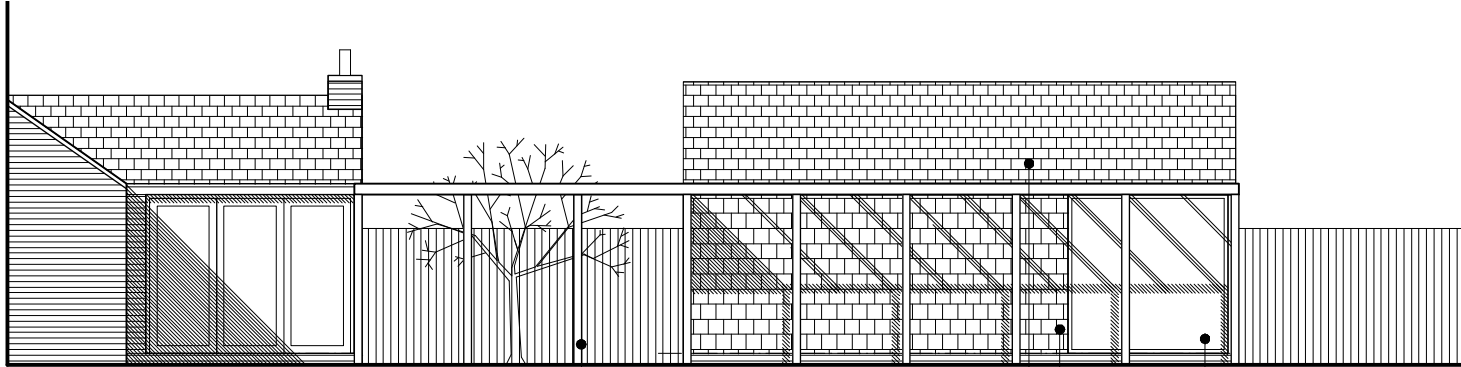

SOUTH WEST ELEVATION

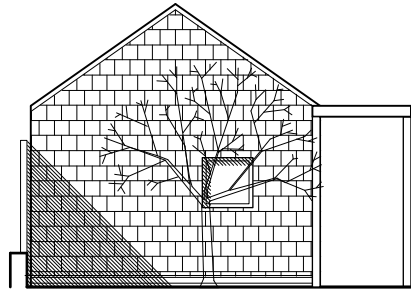


FRONT ELEVATION (ANNEXE)

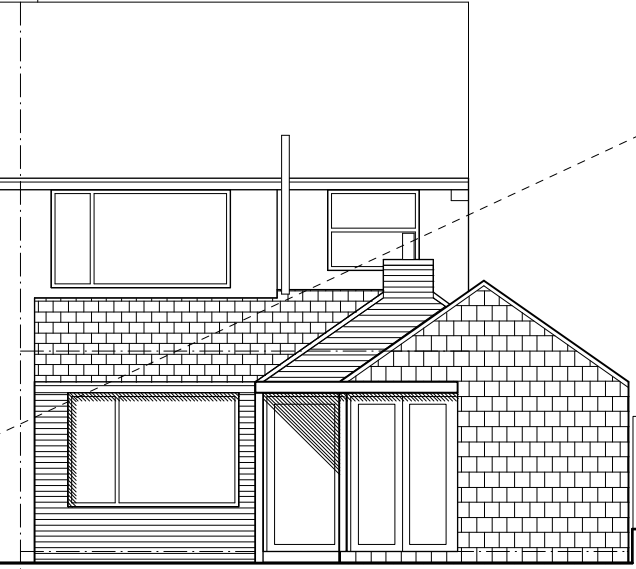


REAR ELEVATION (ANNEXE)

- DREADNOUGHT RED-BLUE CLAY ROOFTILES
- TILE HANGING TO MATCH ROOF TILES
- TIMBER PERGOLA
- DARK GREY ALUMINIUM WINDOWS & DOORS WITH LINER TO MATCH
- IBSTOCK BIRTLEY OLDE ENGLISH BRICK

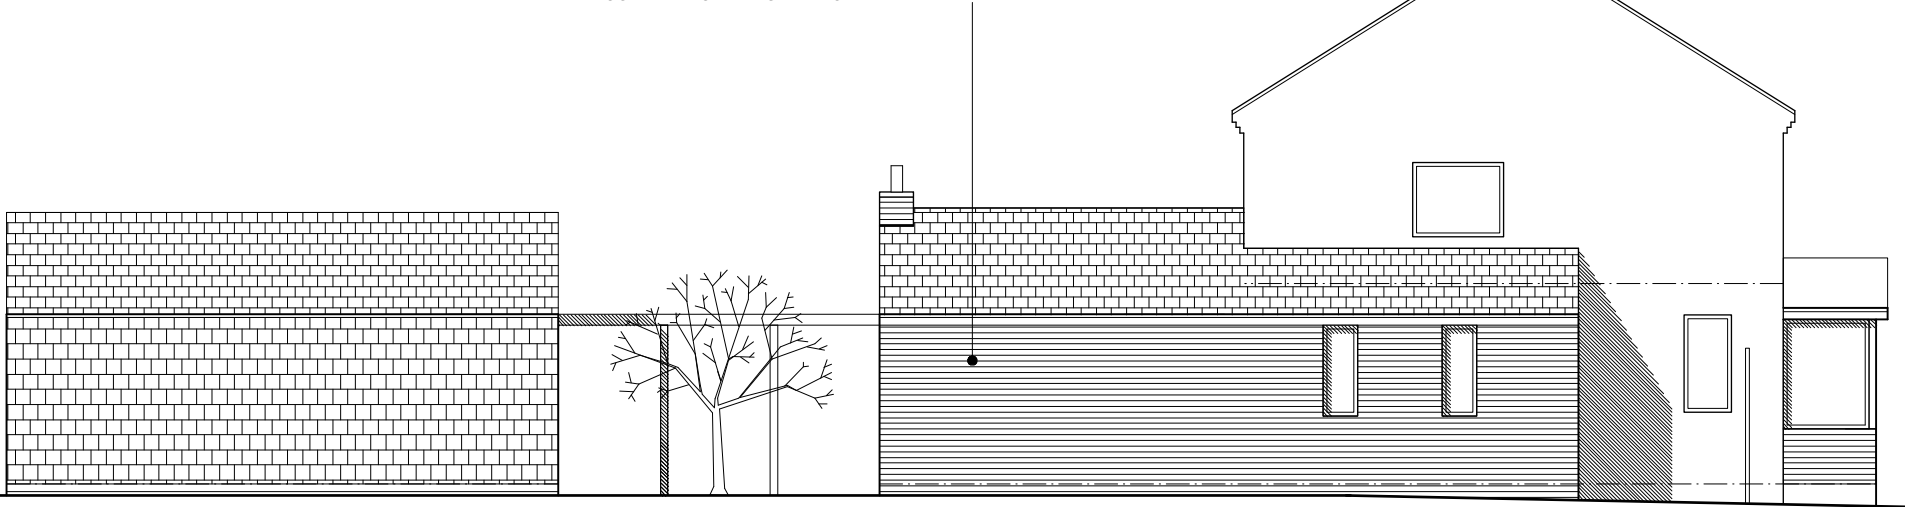

NORTH EAST ELEVATION (BOUNDARY WALL OMITTED FOR CLARITY)

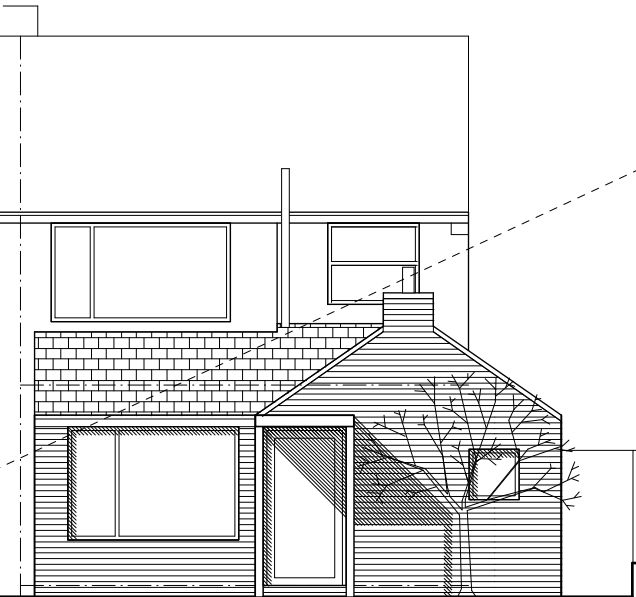

REAR ELEVATION (EXTENSION)