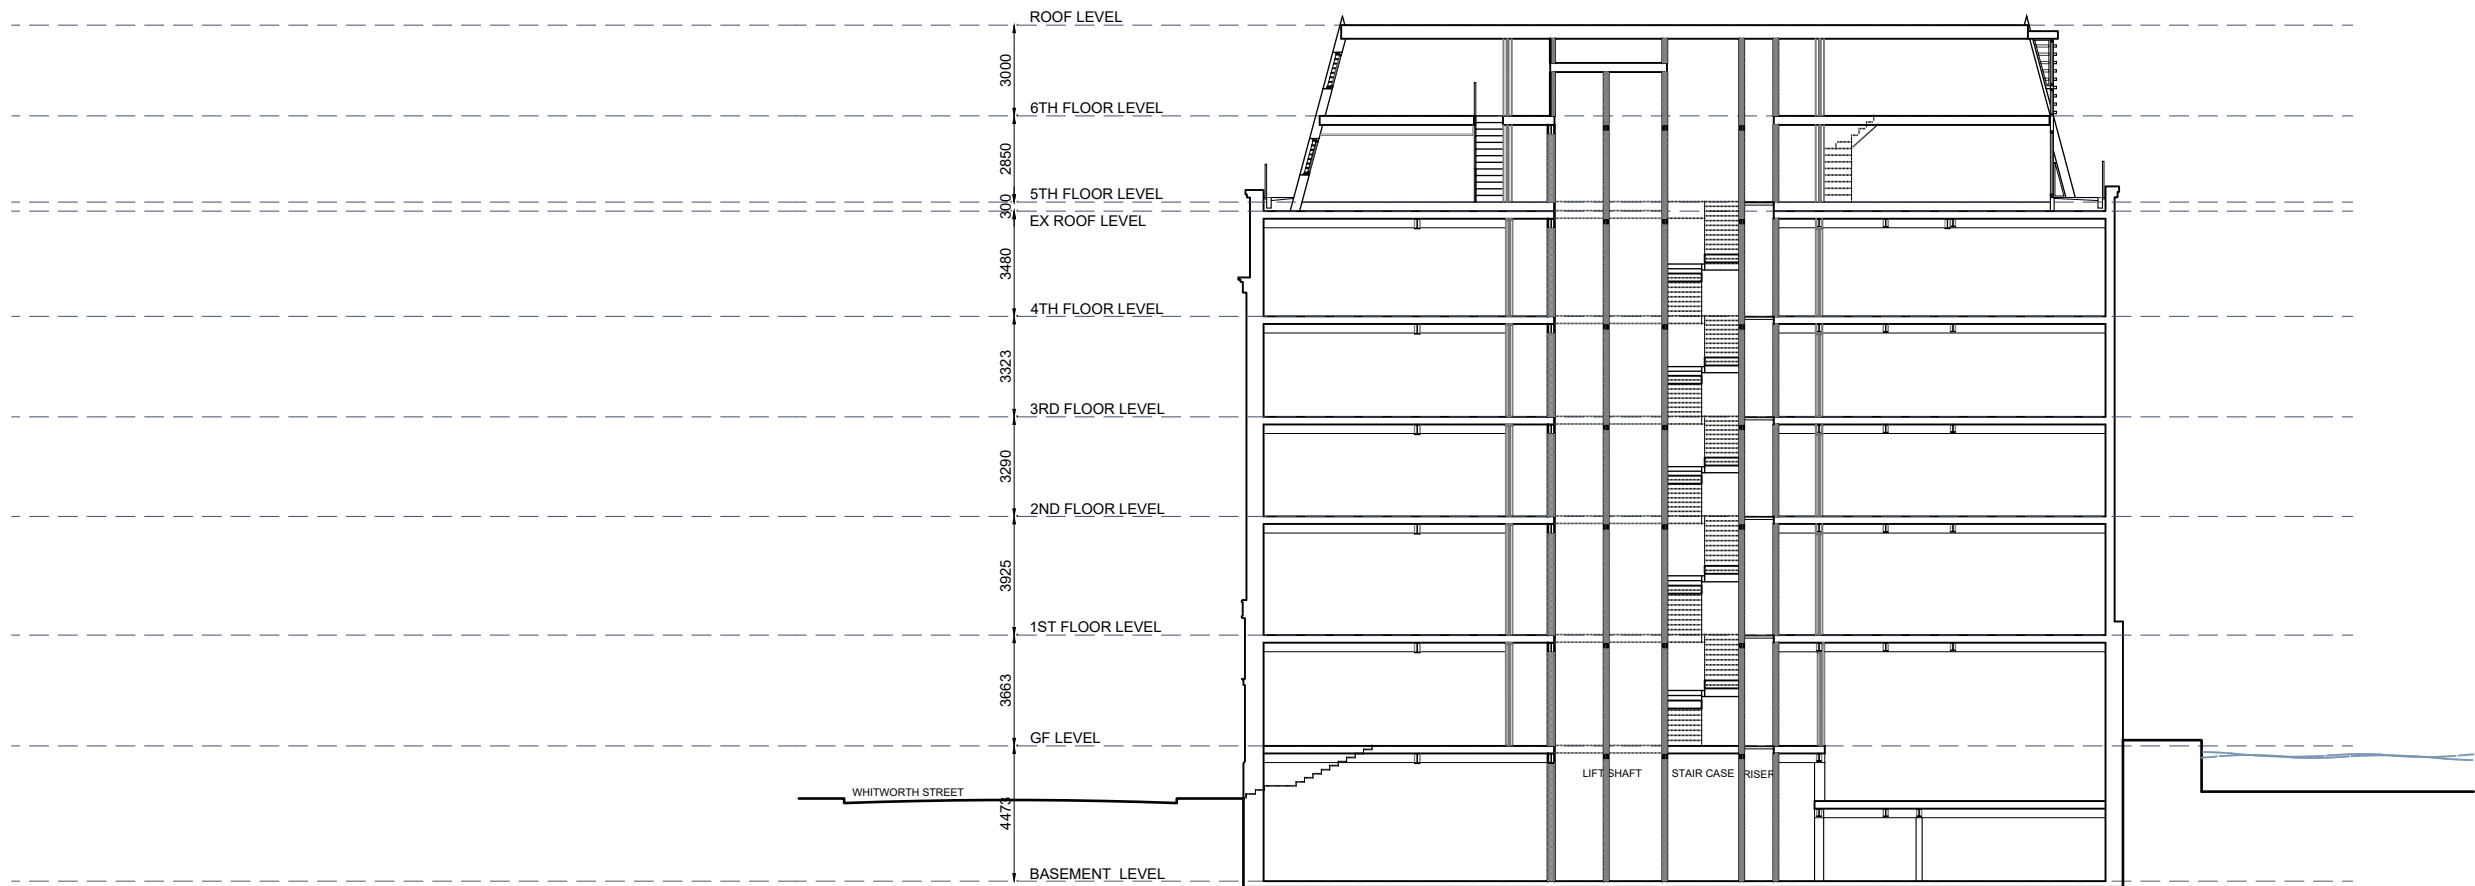
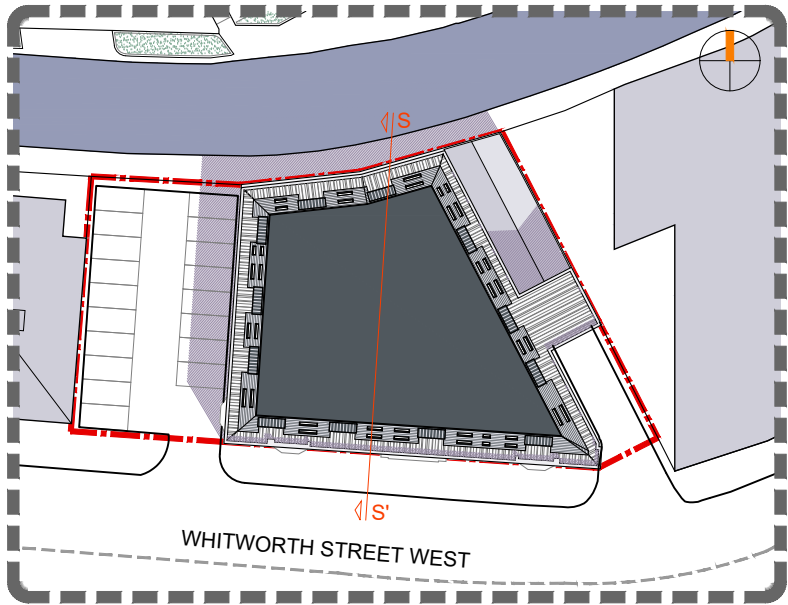


SCALE 1:250

				HOWARD & SEDDON A.R.I.B.A. CHARTERED ARCHITECTS, 64 WASHWAY ROAD, SALE, CHESHIRE. M33 7RE. TEL No 0161-973 8296 FAX No 0161-962 3485 e-mail : admin@howardandseddon.co.uk	PROJECT	BARCLAY HOUSE, 35 WHITWORTH STREET WEST, M1 5NG, MANCHESTER	TITLE	PROPOSED CROSS SECTION	DRAWN	12,982 M18
									D. ROJO	
									DATE	
									05/10/20	
A	FIRST ISSUE	DR	05.10.20						SCALE	
REV	DESCRIPTION	BY	DATE		CLIENT	Mr KA FAN			1:250 (A3)	A