



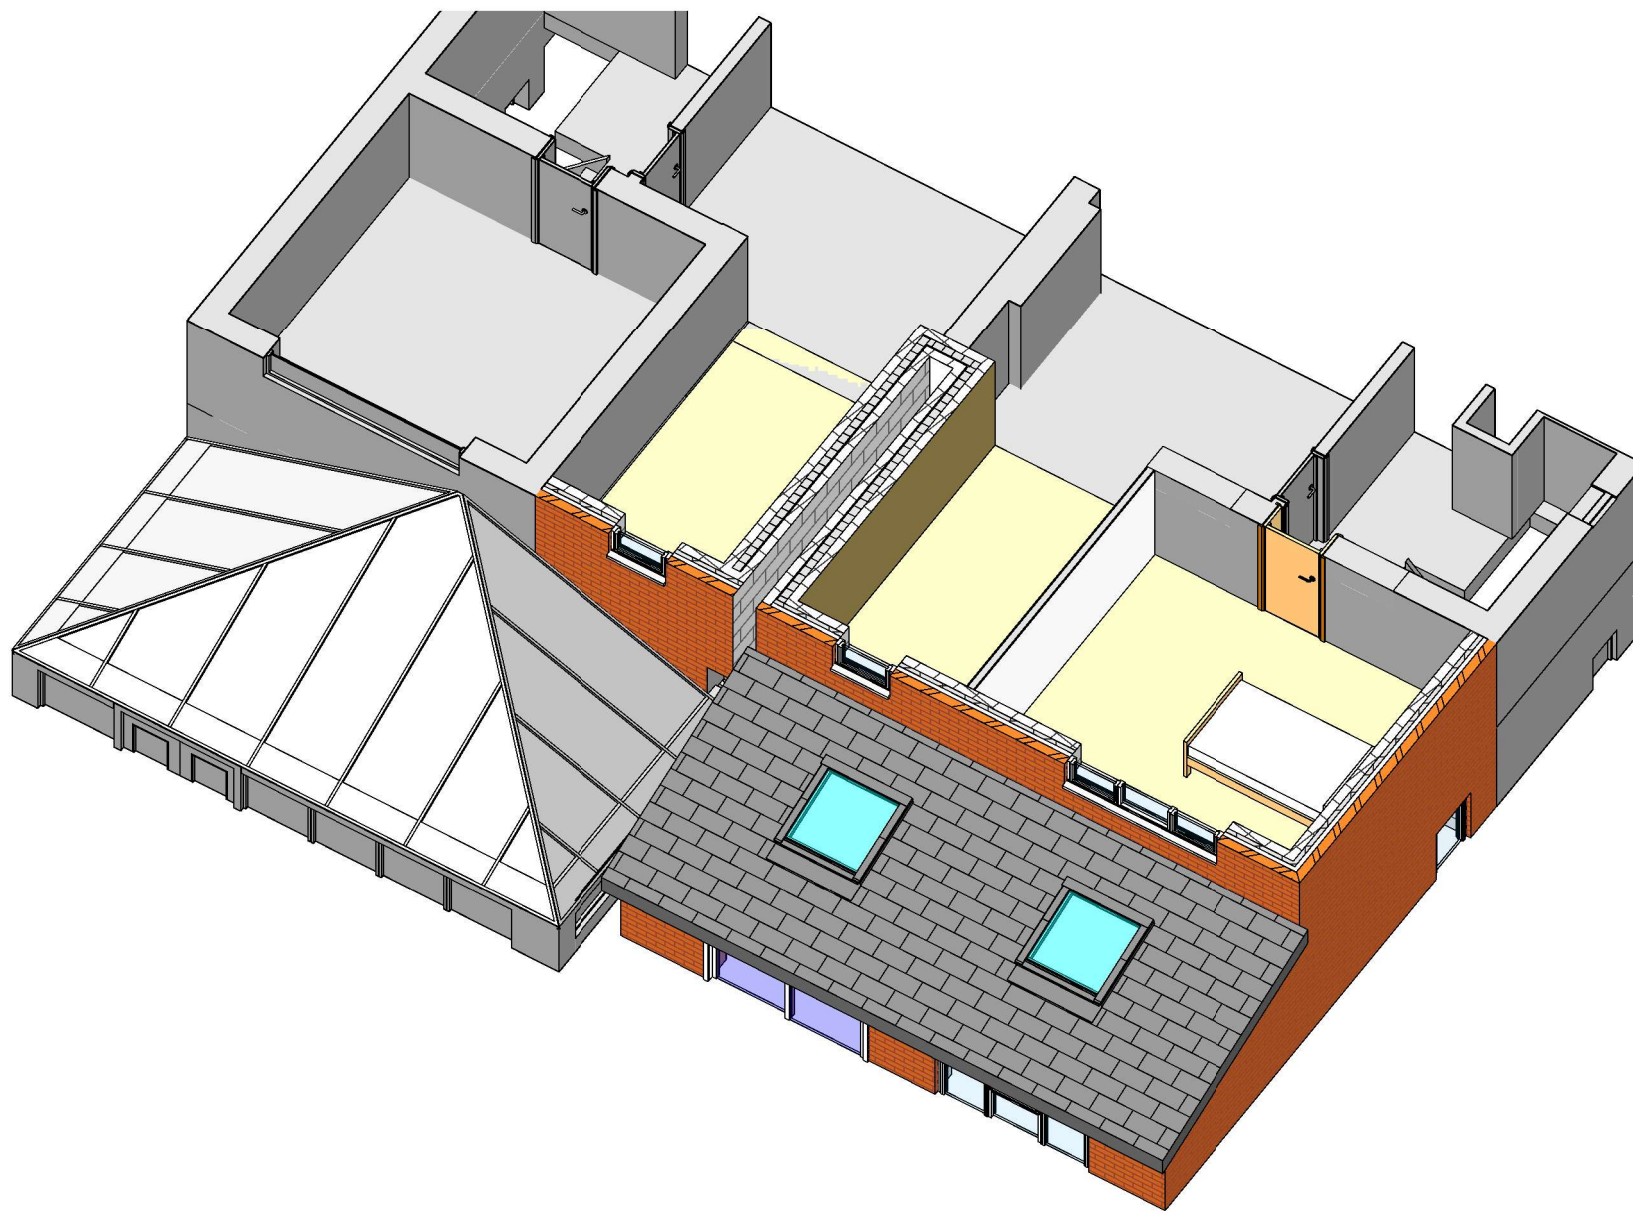

3D FF Section

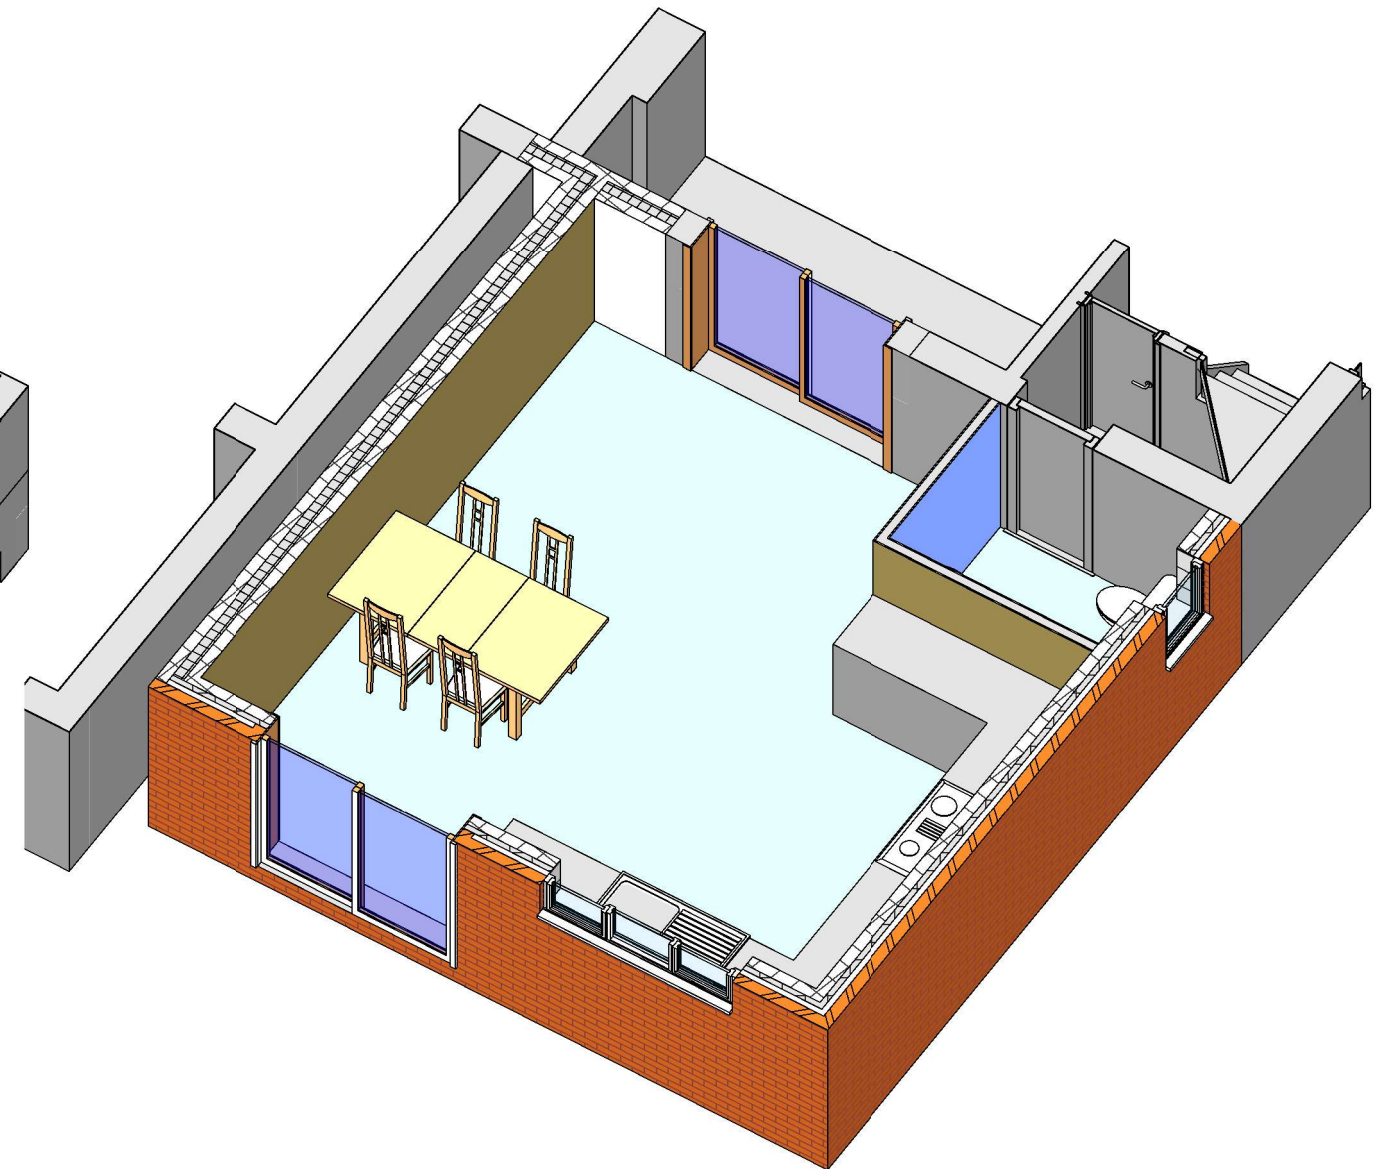

3D GF Section

COPYRIGHT © ALL RIGHTS RESERVED BY VIKAS ALYAS LTD. DO NOT SCALE FROM DRAWING. DRAWING INDICATES DESIGN INTENT ONLY. REPORT ANY DISCREPANCIES TO CLIENT / VA LTD. NOT TO BE USED FOR CONSTRUCTION UNLESS STATED SO. TO BE READ IN CONJUNCTION WITH OTHER DRAWINGS OR SPECIFICATION WHERE PROVIDED.

0161 505 1345

vikasalyas@gmail.com
880 Stockport Road, Levenshulme, Manchester, M19 3BN

No.	Description	Date
P1	Issue to Planning	12.10.2020

PROJECT
102 - Part double/single storey rear extension
100 - First floor rear extension

Manchester City Council
PURPOSE OF ISSUE
Planning

ADDRESS
100 & 102 Wilbraham Road,
Fallowfield M14 7DR

SHEET
3D Section

CLIENT
N. Mir & M. Zakariya

Date 28.09.2020	Project number 1062	Scale (@ A3)
Drawn by VA	DRAWING NUMBER	
Checked by VA	A106	REV P1

12/10/2020 17:42:41