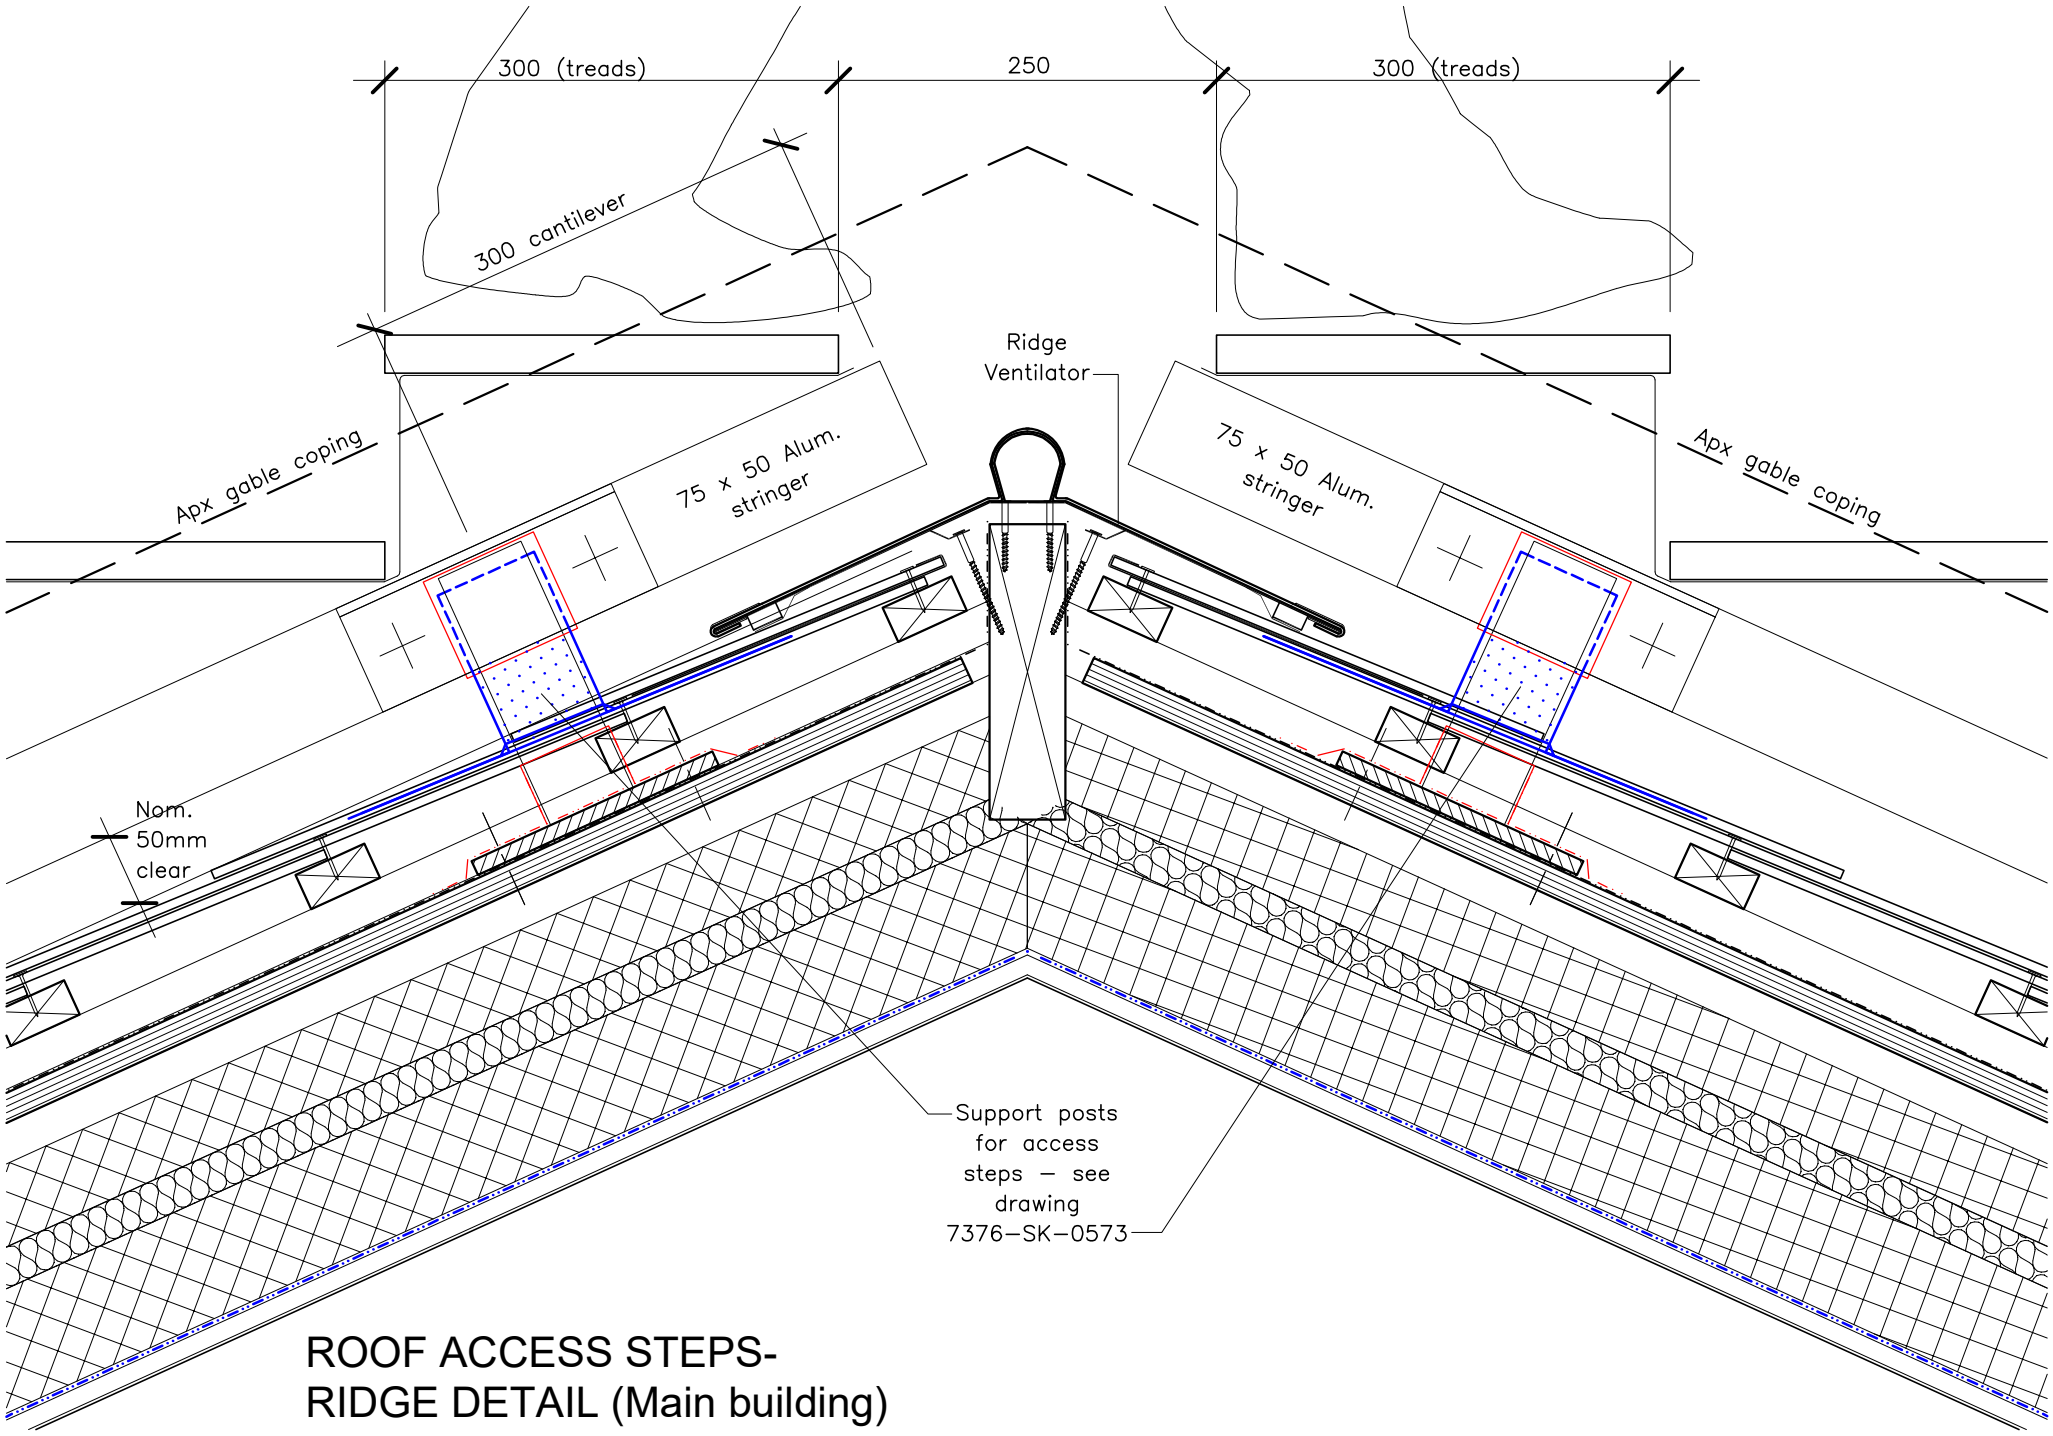

ROOF ACCESS STEPS-
RIDGE DETAIL (Main building)

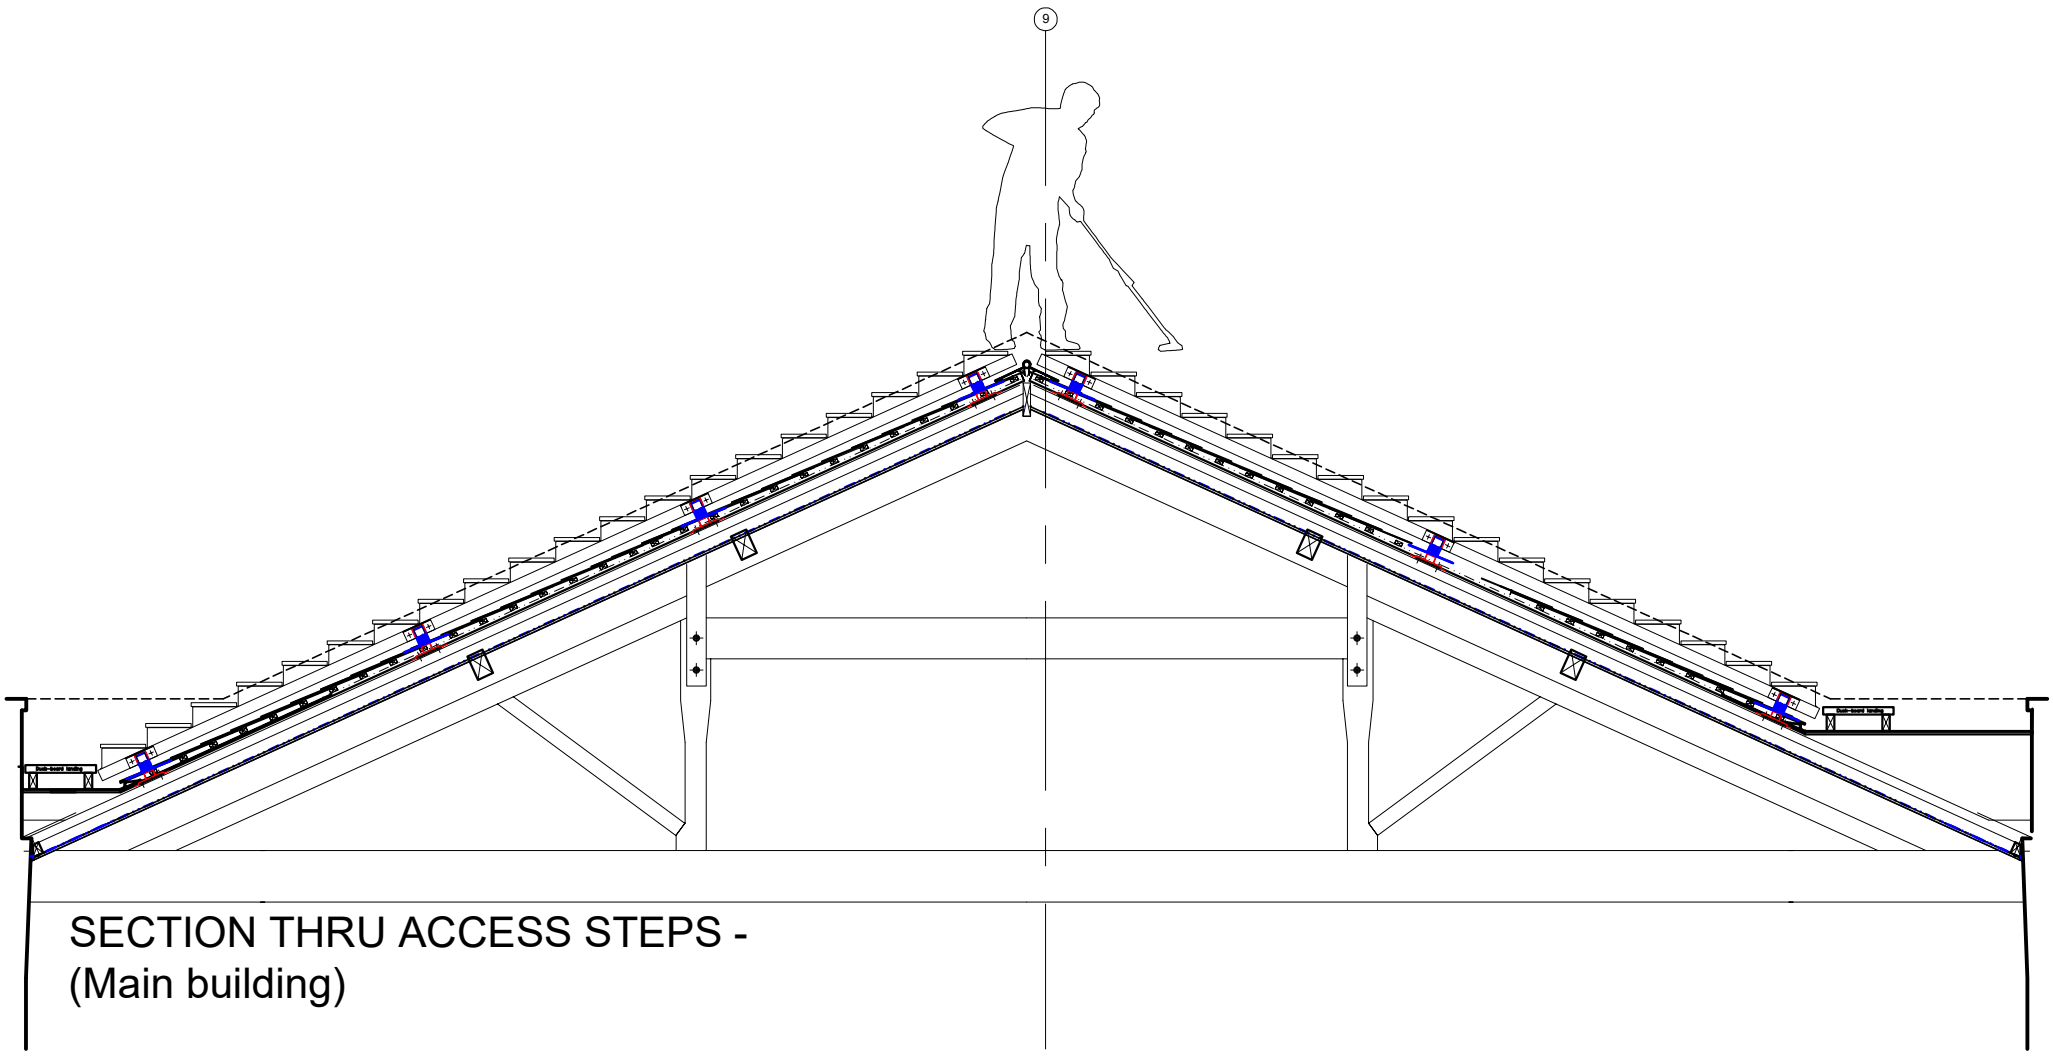

SECTION THRU ACCESS STEPS -
(Main building)

stephenson-STUDIO

Roof-Access steps ridge detail & section

7376-SK-0573-P01