



TYPICAL SECTION THROUGH  
SCREENING FENCE. SCALE  
1:50

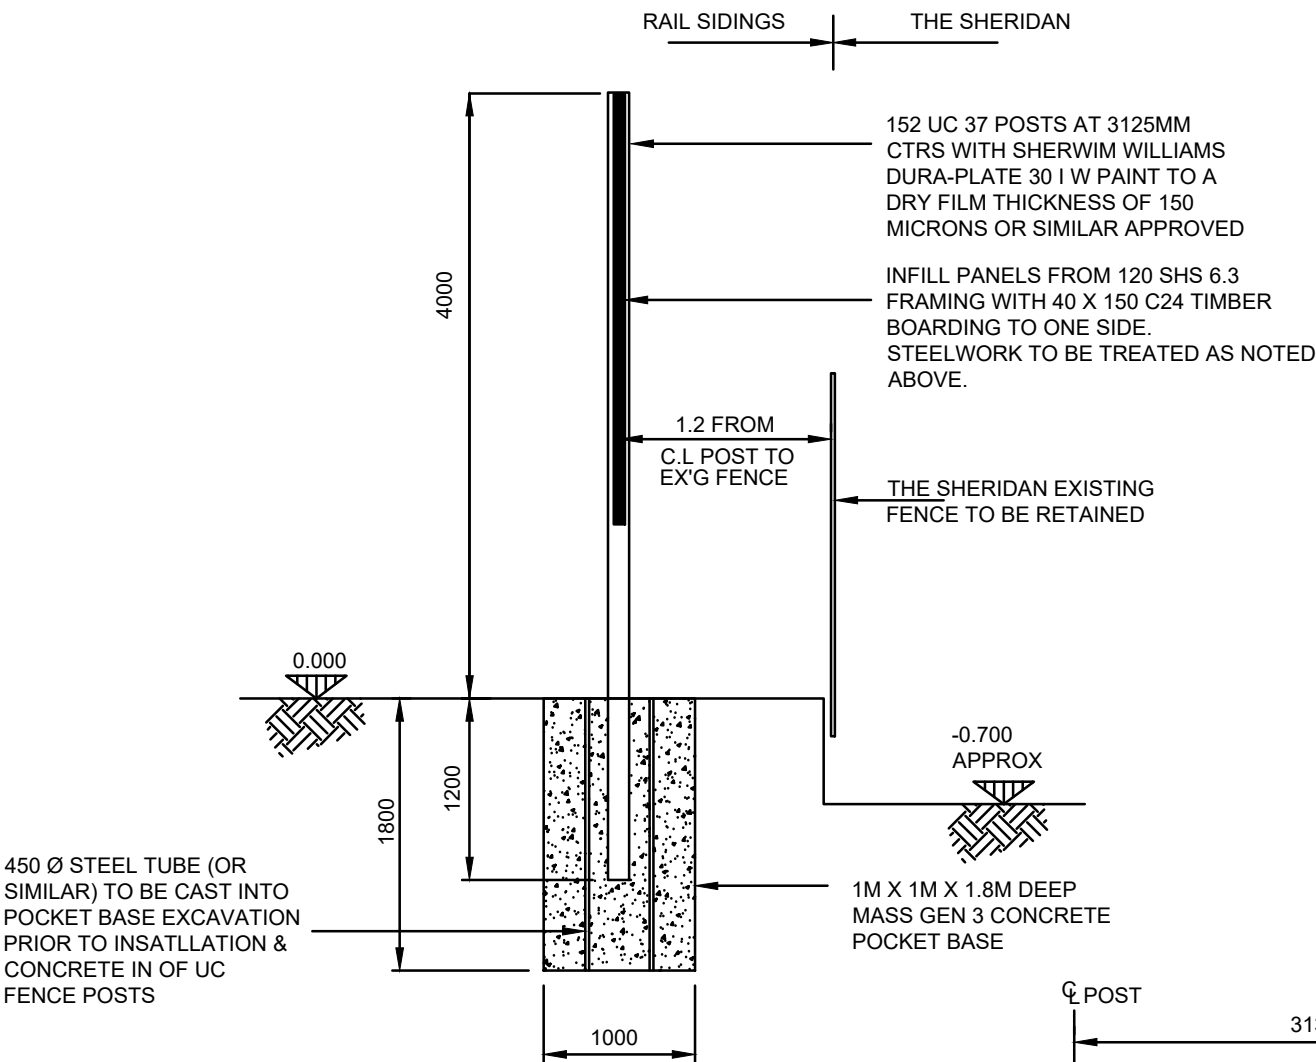


152 UC 37 FENCE POSTS  
@ 3135 CTRS

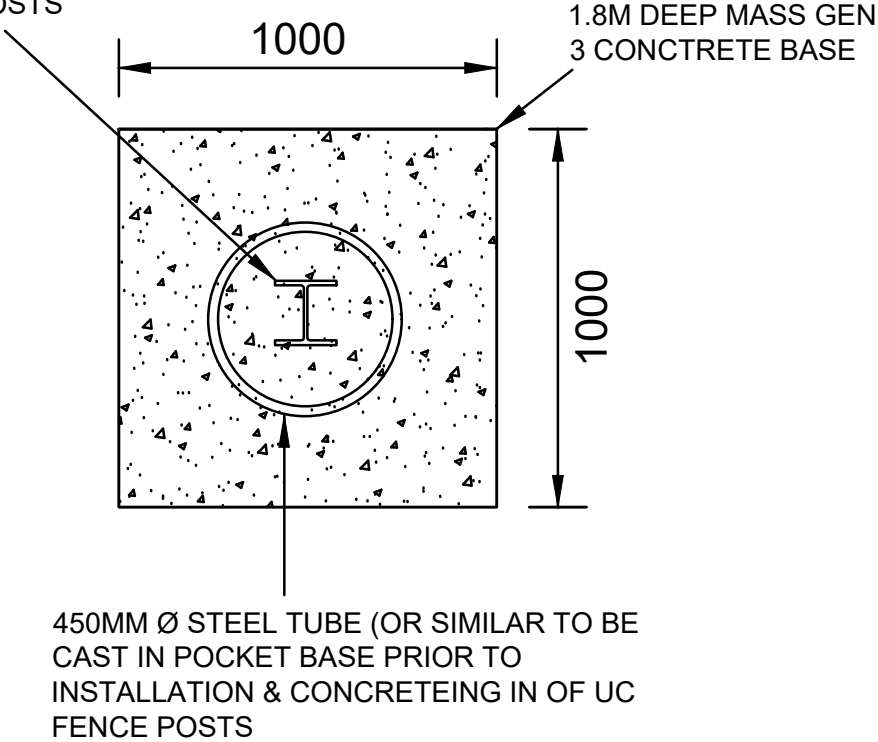

PLAN ON PLAN ON POCKET BASE FOUNDATION. SCALE 1:20

VIEW ON INFILL PANEL SCALE 1:50

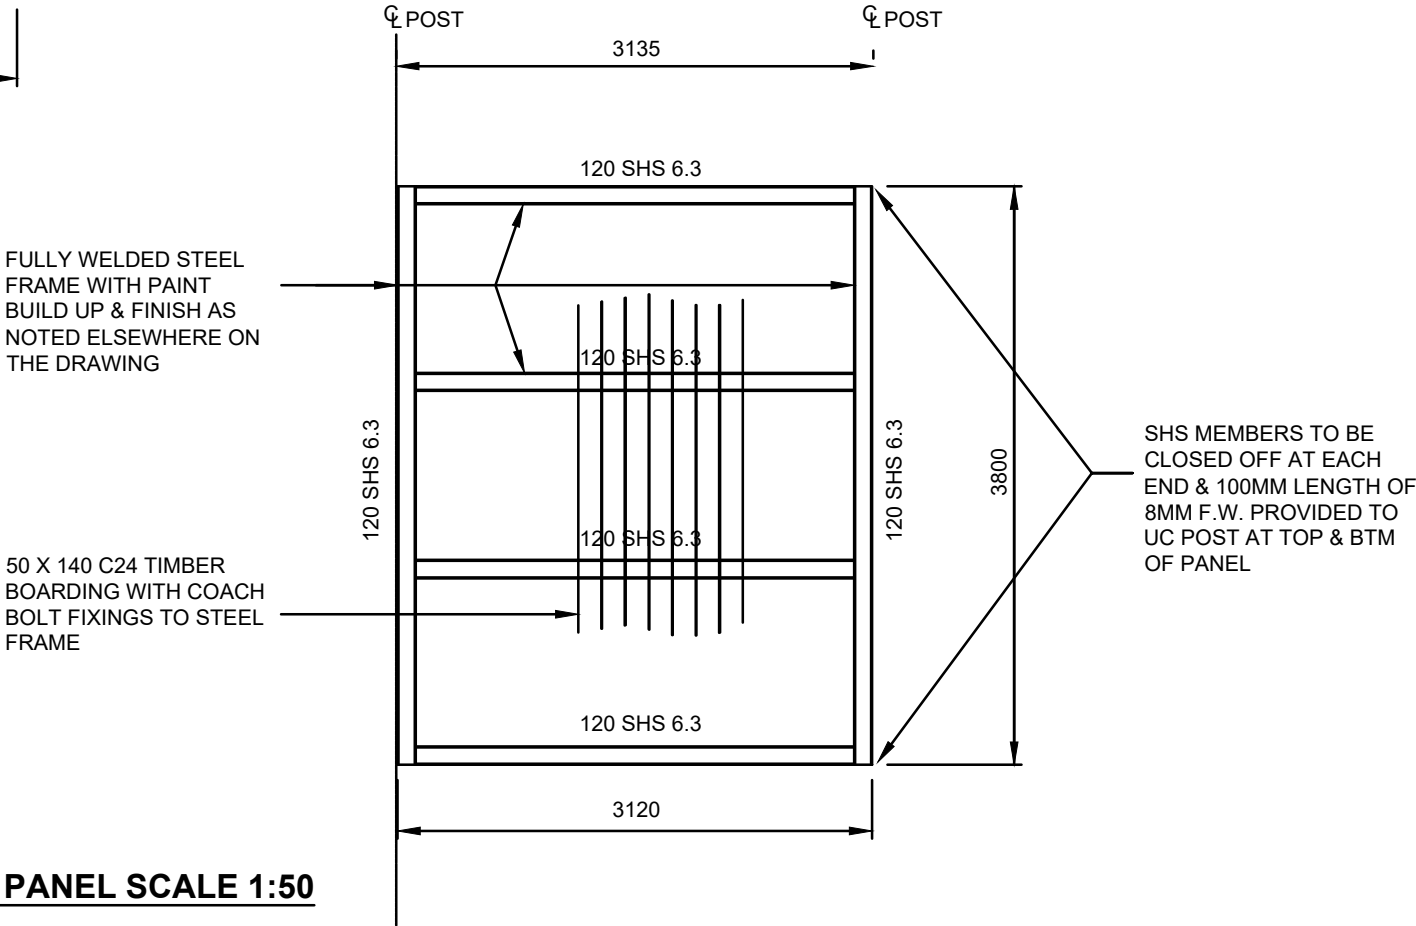

|                                       |      |               |             |
|---------------------------------------|------|---------------|-------------|
|                                       |      |               |             |
|                                       |      |               |             |
|                                       |      |               |             |
| REV.                                  | DATE | DRAWN         | DESCRIPTION |
|                                       |      |               |             |
|                                       |      |               |             |
| PROJECT                               |      |               |             |
| PLANNING                              |      |               |             |
| LOCATION                              |      |               |             |
| COLLYHUST RAIL SIDINGS                |      |               |             |
| DRAWING TITLE                         |      |               |             |
| FENCE SECTIONS & CONSTRUCTION DETAILS |      |               |             |
| DRAWING No.                           |      | COMPUTER REF. |             |
| MB030800                              |      | 6             |             |
| DRAWN                                 | MLS  | DATE          | 09/09/20    |
| SCALE(S)                              |      | AS SHOWN      |             |