




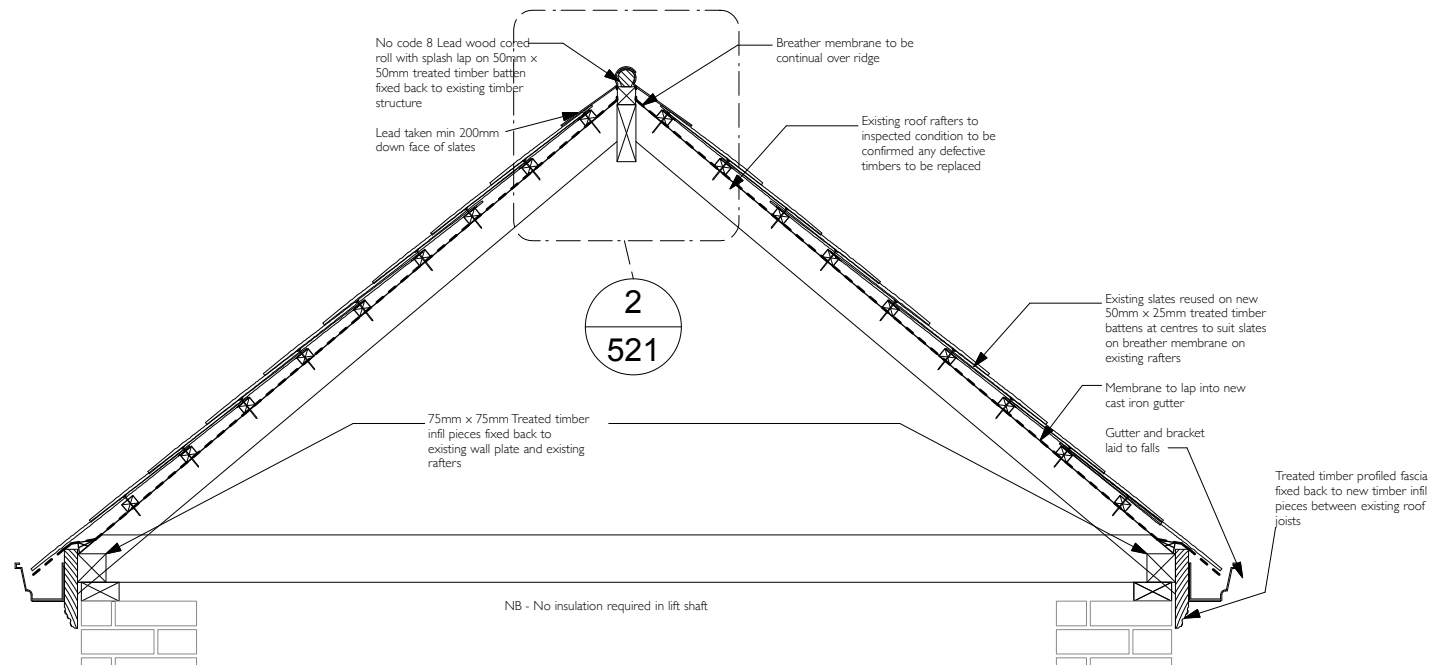


Detail 1 Independant roof

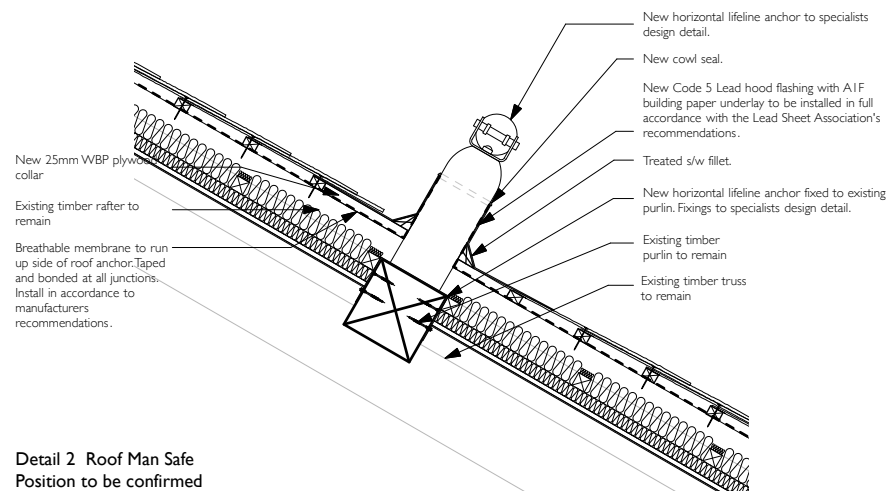


Detail 2 Roof Man Safe
Position to be confirmed

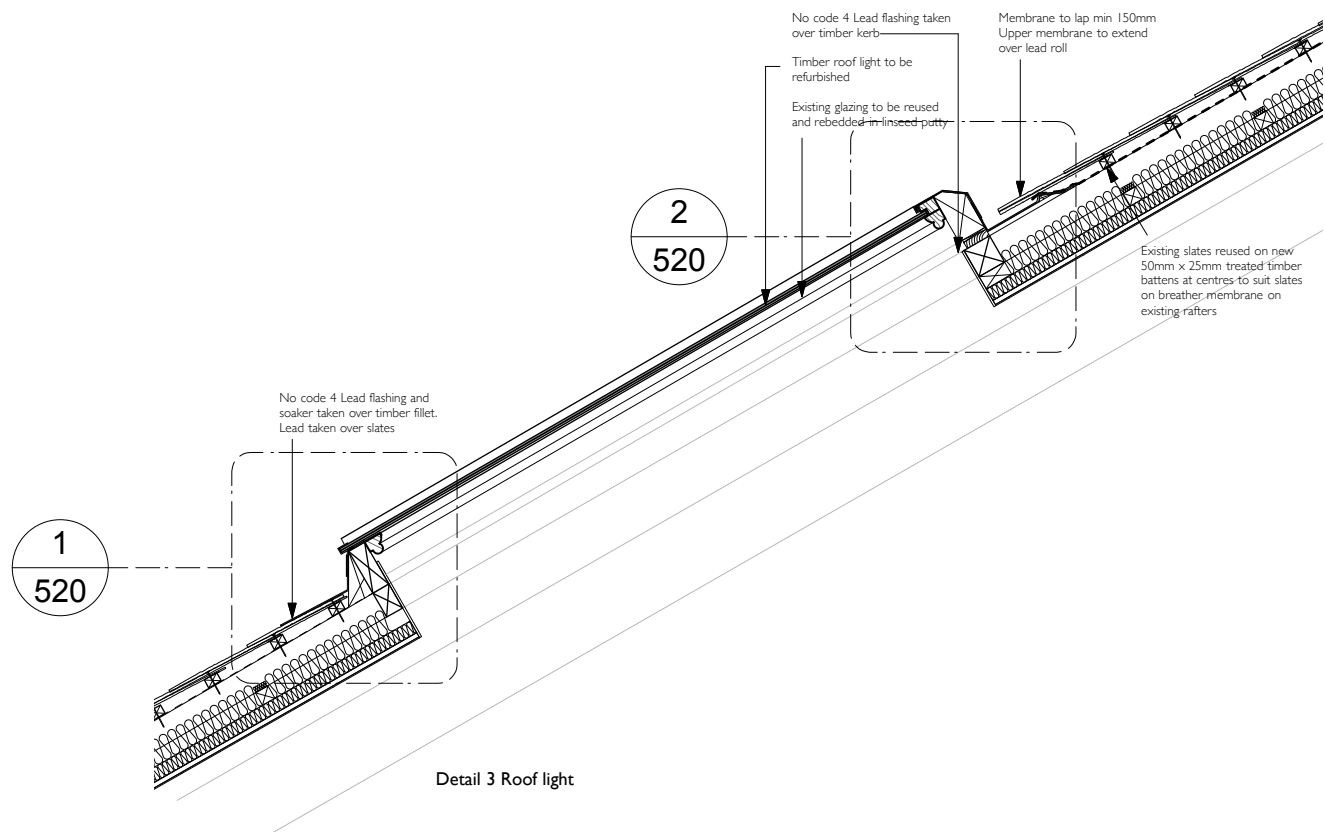


Detail 3 Roof light

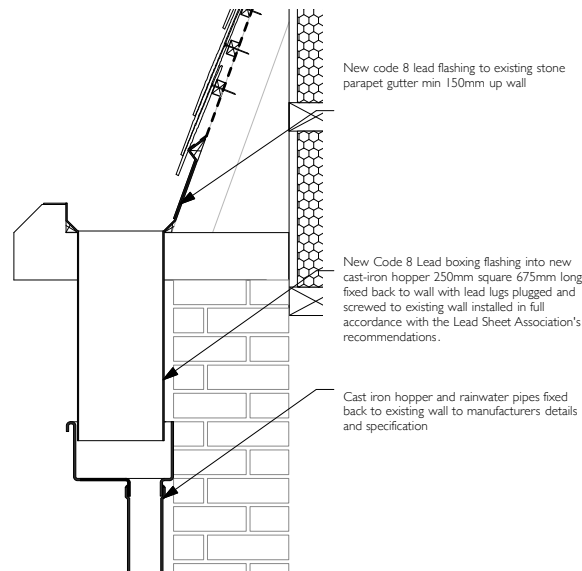


Detail 5 Lead box to existing
stone parapet 2 No

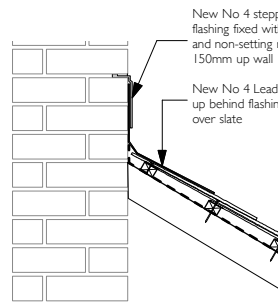

Detail 6 Typical abutment detail

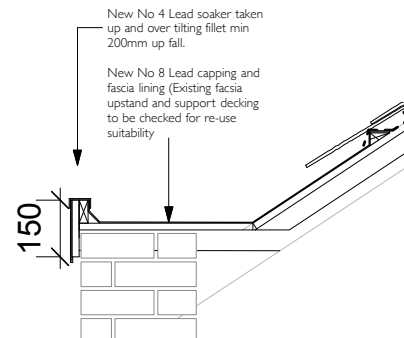


Detail 7 Lead cover to side wall
Back Piccadilly

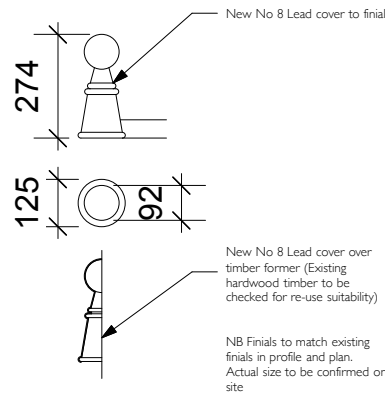

Detail 8 Lead finials 2 No
Back Piccadilly

COPYRIGHT OF ATELIER MB LTD
DO NOT SCALE FROM THIS DRAWING
DIMENSIONS TO BE CHECKED ON SITE

All dimensions to be checked
on site prior to any
commencing work.

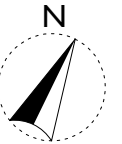

KEY

Existing
Proposed

All lead work to be treated with
patination oil through out

All Lead work to be installed to
Lead Associations details and
specifications

Rev B 26/03/19	Detail 4 omitted Lead codes amended	KM	KM
Rev A 13/03/19	Details 5,6,7 and 8 added	KM	KM
Rev	Note	DRN	CHK

8-16 Newton Street
Redevelopment

Roof Details
Sheet 3 General details

scheme | I665
drwg no. | C(512)
rev | B

scale | 1:20@A3
date first drawn | Jan 19
drawn | KM

SK sketch P proposed T tender C construction AB asbuilt

www.atelierrmb.co.uk
t 0161 236 0051
e architect@atelierrmb.co.uk

