


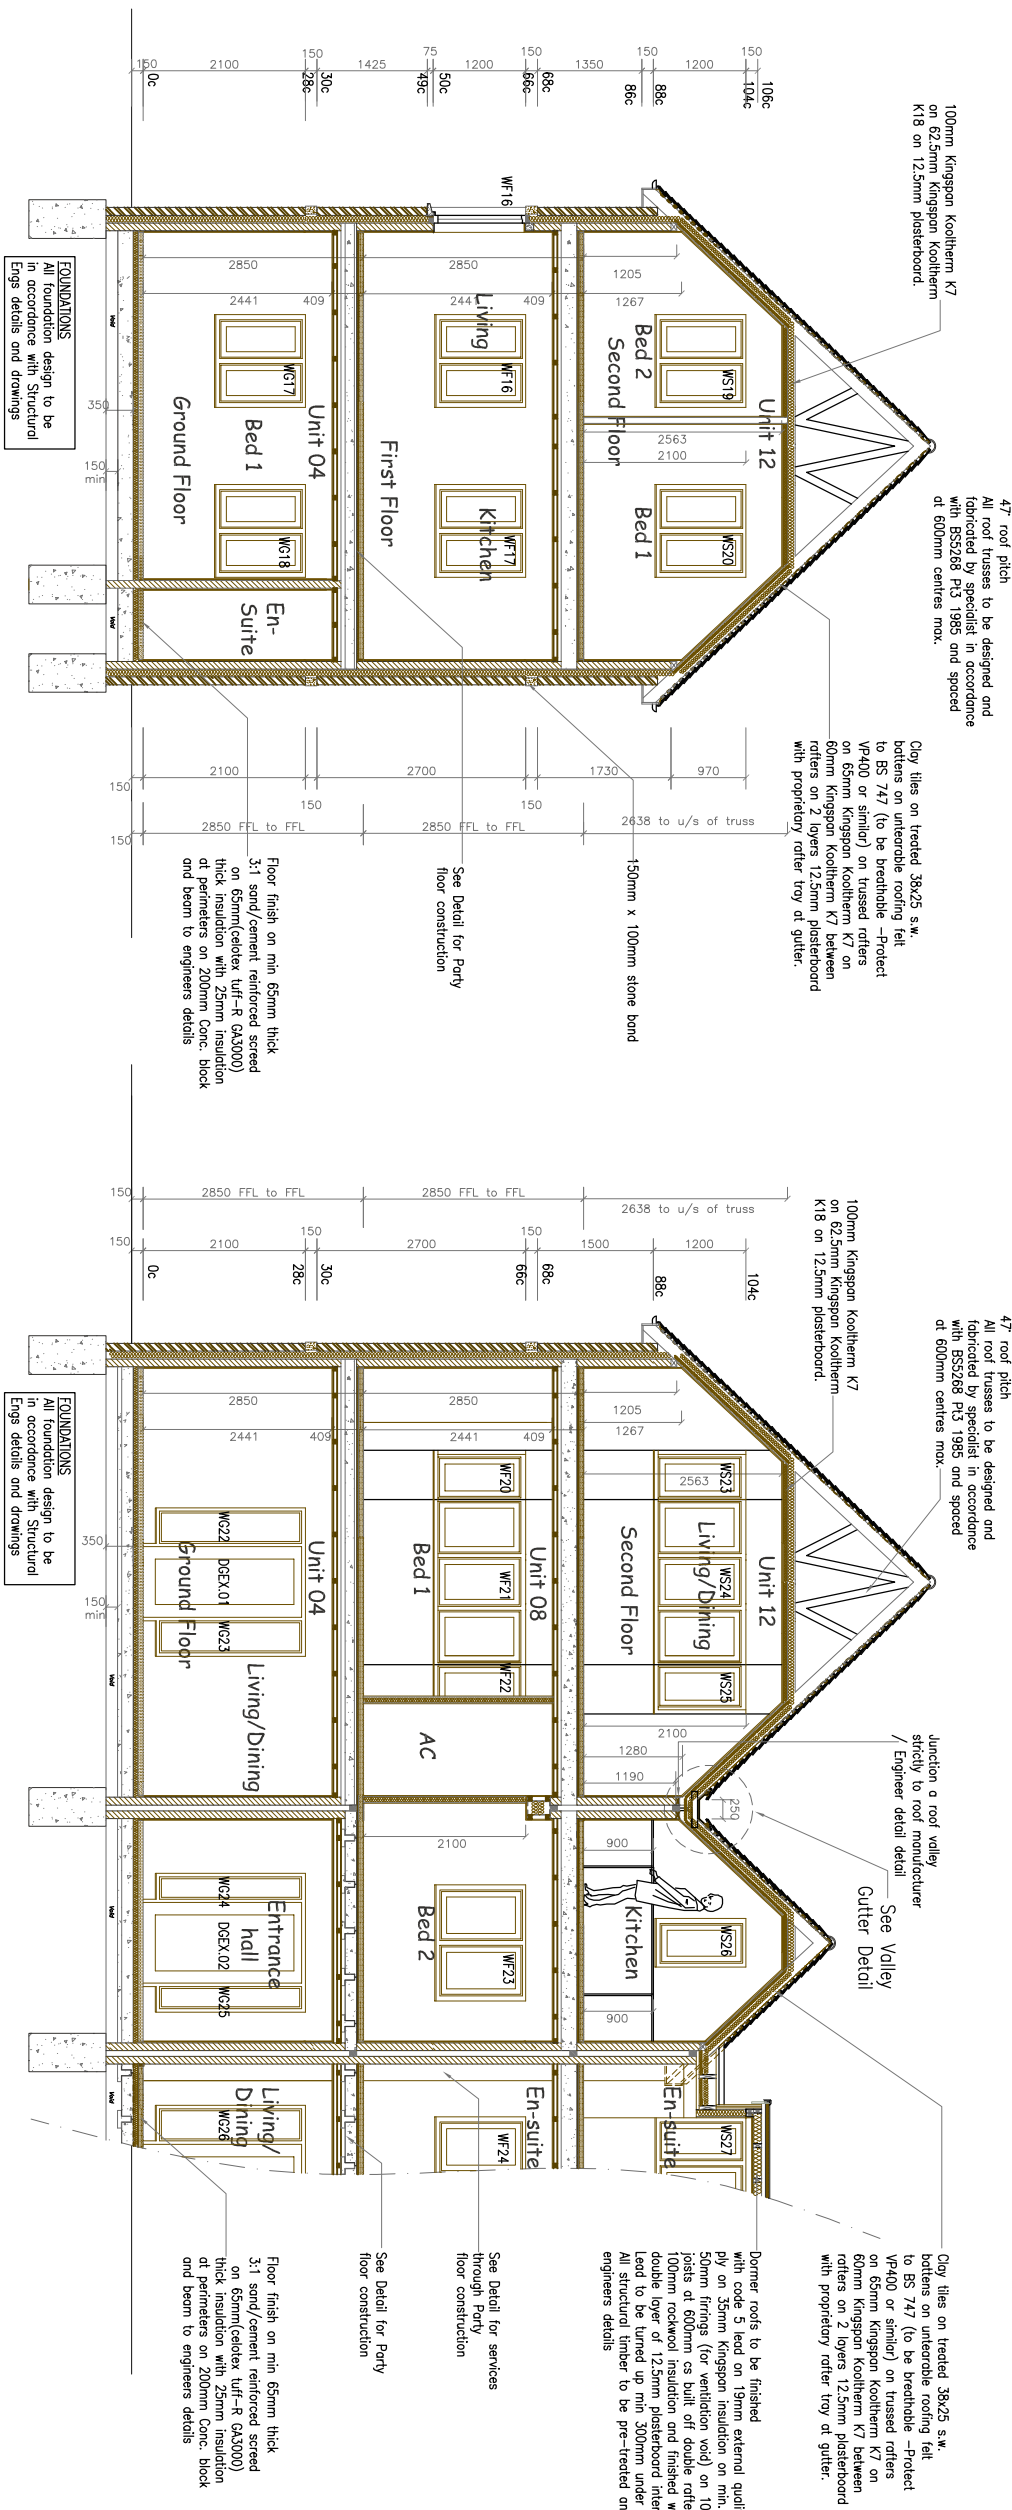

| REV         | DATE   | DESCRIPTION   | DWN   | CHKD |
|-------------|---|---|---|------|
| A           | 31-05-06   | Sections checked as per hand drawings & I/B notes   |   |      |
| B           | 14-05-08   | Sections checked as per hand drawings & back to approved drawings                                                                                     |   |      |
| WALL LEGEND |   |   |   |      |
|             | Facing brickwork - External walls   | 100mm Wall Blockwork   | Strength, density and type of block selected to be to engineers specification and to be checked against Approved Document Part E |      |
|             | 90mm timber studwork with 90mm rockwool insulation, engineer to confirm and specify all structural elements   | External 302.5 cavity wall with 102.5mm facing brickwork externally, 100mm cavity with 12.5mm plasterboard on dots                                    |   |      |
|             | External 302.5 cavity wall with 20mm render on 100mm blockwork externally, 102.5mm cavity with 100mm rockwool insulation, 100mm block work with 12.5mm plasterboard on dots                                                              | Party walls comprising of two skins of 100mm blockwork with 75mm clear cavity with walls to receive 12.5mm plasterboard on dots to both room surfaces |   |      |
|             | First & Second Floors - 75mm Metal studwork, with 12.5mm plasterboard either side   | 75mm Insulated metal studwork, mortar ply to both walls and plasterboard to the other side of stud work                                               |   |      |
|             | Ground floor - Internal walls to be 100mm Wall Blockwork, with 12.5mm plasterboard on dots either side. Strength, density and type of block selected to be to engineers specification and to be checked against Approved Document Part E |   |   |      |

L A P

Architects + Interior Designers Limited  
GREAT HURSTAD SCHOOL HOUSE, 70 LAMON ROAD,  
BLUNCKAY, ESSEX CM12 9LD  
TEL: 01277 632306 FAX: 01277 632307 E-MAIL: admin@lap-architects.com  
www.lap-architects.com

Project  
Proposed Development  
Northenden  
Manchester  
client  
Broadfield Properties

drawing title  
Working Drawings-  
Section D-D, E-E & G-G, J-J

| drawing number | revision     |
|----------------|--------------|
| 6383/10        | 1            |
| scale 1:50     | checked      |
| drawn: M.H.    | date: Aug 05 |