

REVISIONS


Rev	Date	Description
-----	------	-------------

RevA - 23.02.18 Issued for planning


RevB - 03.05.18 Terrace and windows updated following comments received from conservation panel

RevC - 19.07.18 Post box location updated

RevD - 06.04.20 Updated following structural survey

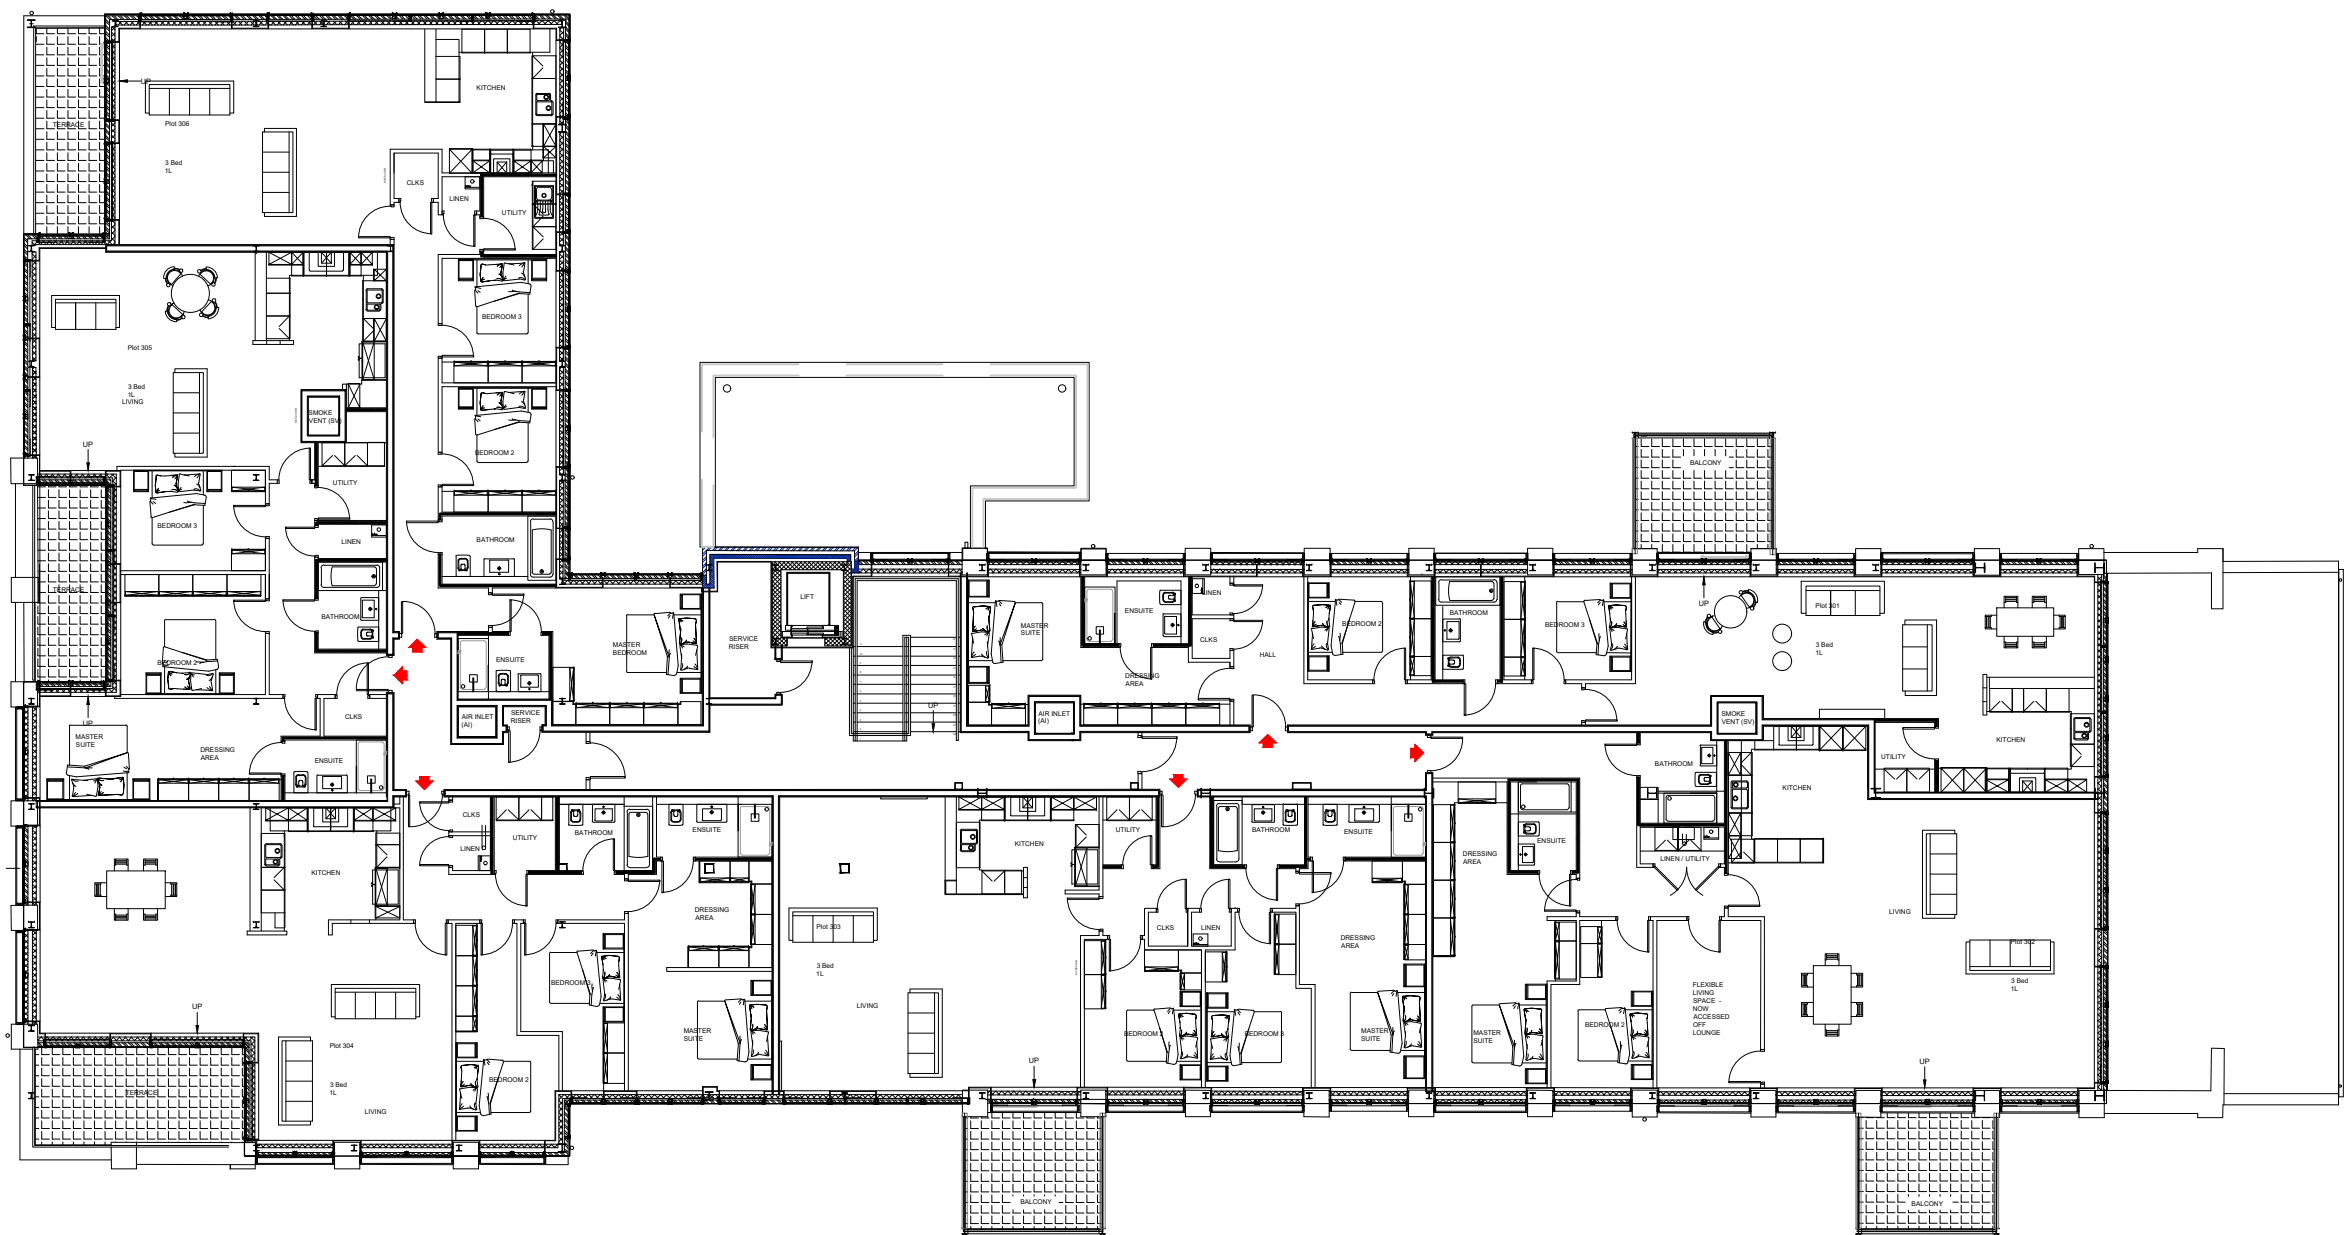

Third Floor

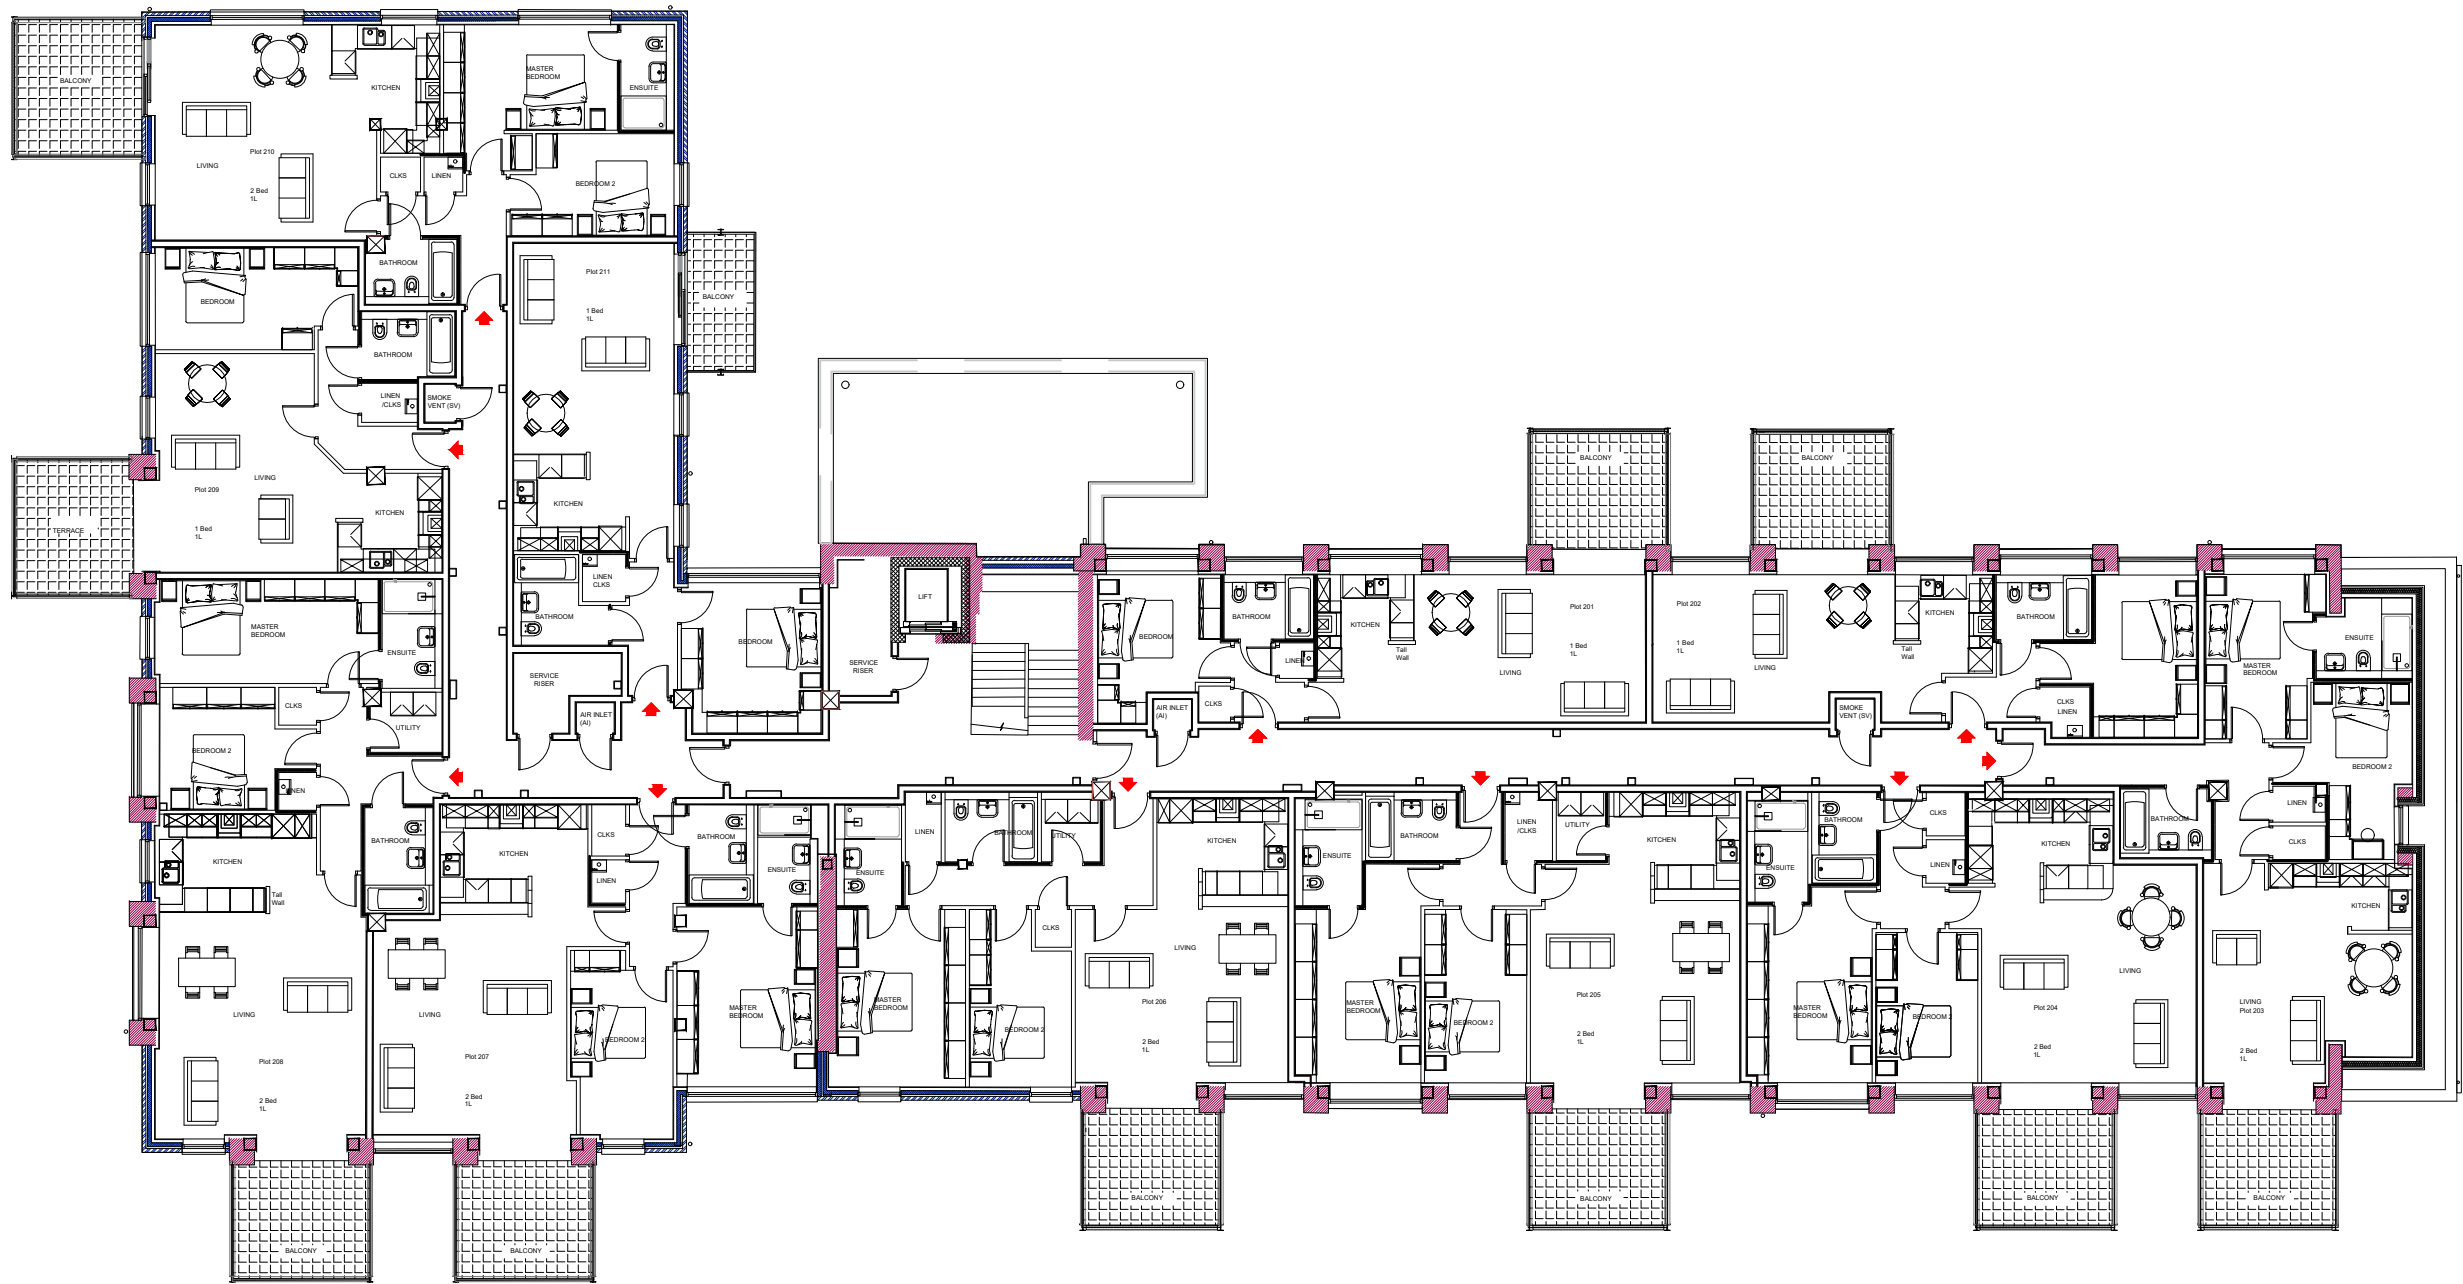

Second Floor

WARNING
Critical Dimensions required by Consultants/
Contractors/ Subcontractors must not be scaled
from this drawing. Dimensions required are to be
obtained from the drawing office

Parklands Apartments
Proposed Plans
Second & Third

123- 03 - 1004 - D

Scale 1:200 @A1 Date 31.05.17
Drawn AR Checked RL

825 Wilmslow road
Didsbury
Manchester, M20 2RE

P.J.Livesey Living Space (6) Ltd
Ashburton Park
Ashburton Road West
Trafford Park
Manchester M17 1AF
Tel : 0161 873 7878
Fax : 0161 873 8185
design@pjilivesey.co.uk

COPYRIGHT
This Drawing may not be used or reproduced in
any way without the written consent of the
P.J.Livesey Group Limited

The P. J. Livesey Group Ltd

Scale 1:200
0m 10m 20m

