


All dimensions are to be checked on site, any discrepancies are to be reported to the Architect before work commences. Do not scale from this drawing.

This drawing is to be used in conjunction with all relevant consultations and specialist drawings / documents, any discrepancies are to be reported to the Architect before the affected work commences.

All structural components shown are indicative only. Details / calculations of structural members are to be provided by the Structural Engineer

This drawing is copyright:

A	First Issue	08/09/2020
B	Superimposed proposed Waste Storage Area and Refuse vehicle access	03/11/2020

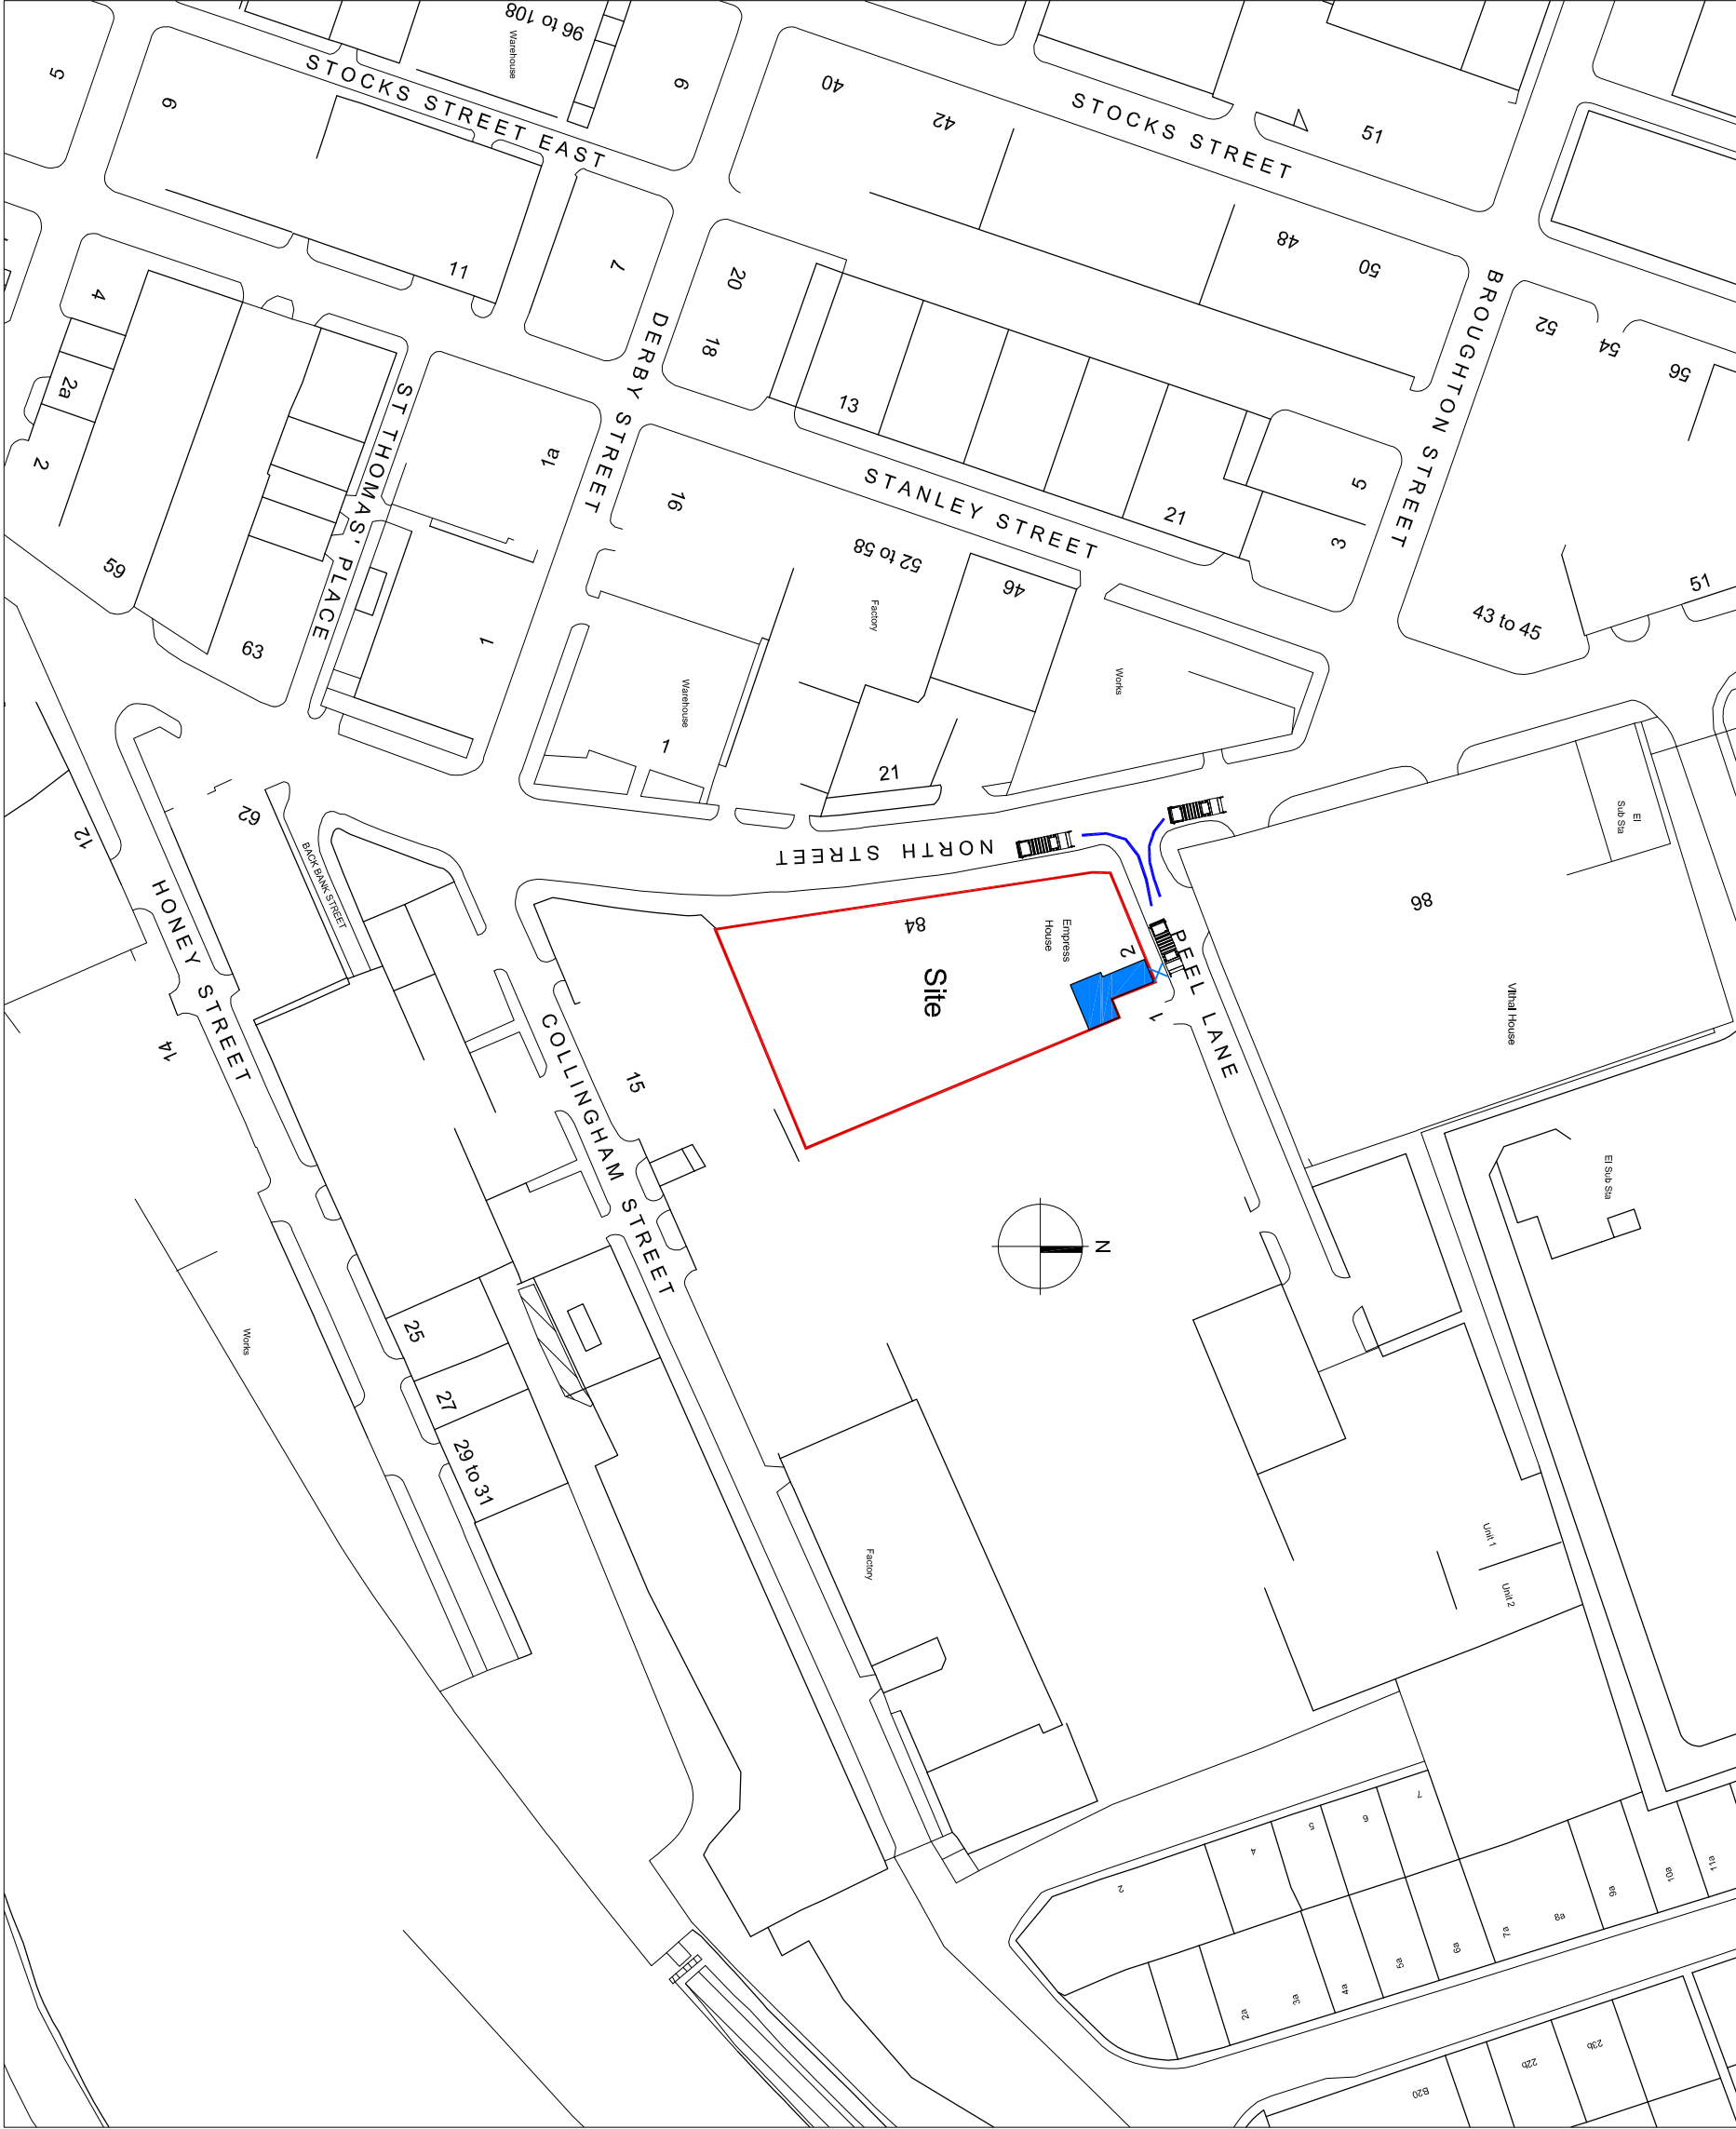

T+ Tang & Associates Ltd
Chartered Architects

Tel : 0161 877 9887
e-mail: barrytang@tangassociates.co.uk

Entrance W1, 1/F Westwood House,
Greenwood Business Centre,
Manchester, M14 4QX, UK

Client:

CITYCO LTD

Project:

84 North Street, Manchester M8 8RA

Drawing Title:

Location Plan

Scale:

1:1250 @ A3 September 2020

Drawing No:

9033/005

Revised:

B