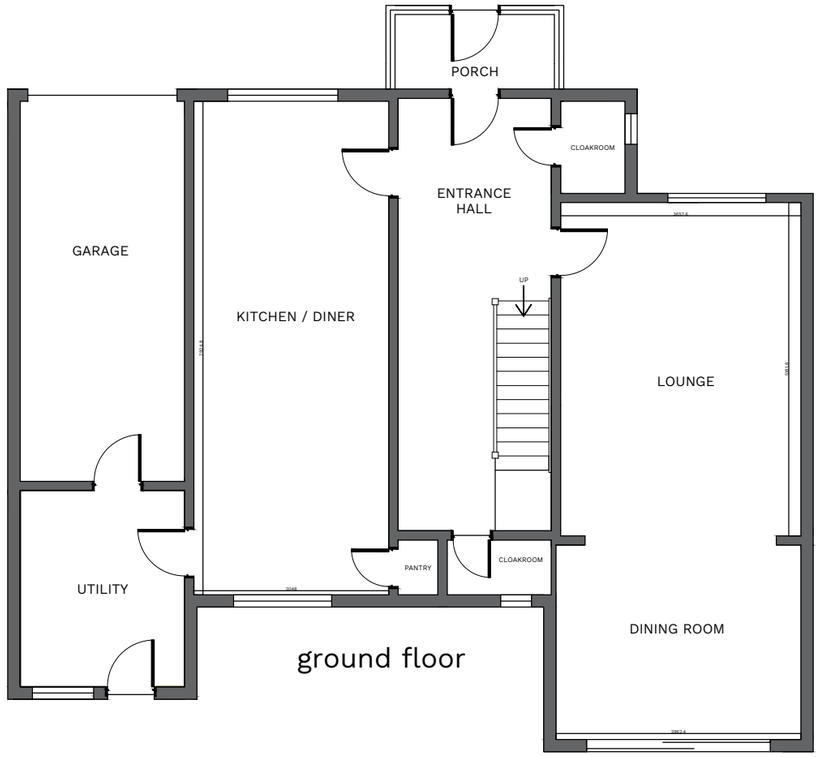

ground floor

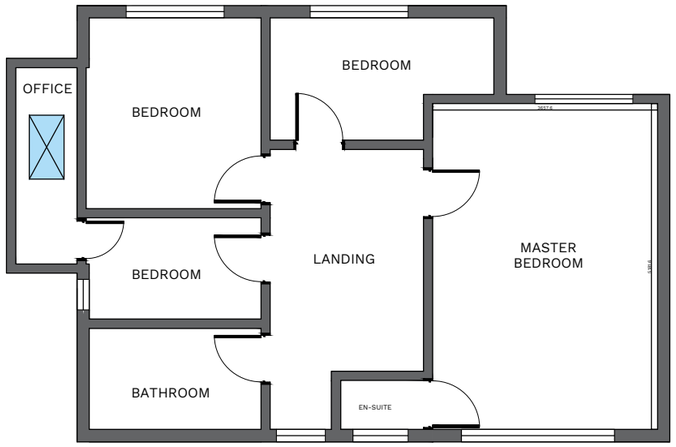

first floor

PROJECT: Change of use dwelling	STATUS: PLANNING				BERRYS	RIBA Chartered Practice
CLIENT: Family Care Associates Ltd	SCALE @ A3: 1:100	DRAWN BY: GW	CHKD BY: GW	DATE: 26.10.20		BEECH HOUSE SHREWSBURY BUSINESS PARK SHREWSBURY SHROPSHIRE SY2 6FG TEL: 01743 271697 shrewsbury@berrys.uk.com www.berrys.uk.com
DRAWING: Existing floor plan	DRAWING No: SA38386 -BRY-LG - PL- A - 03 _ -			REVISION:		

0 1 2 3 4 5 m
SCALE 1:100

DO NOT SCALE THIS DOCUMENT - USE FIGURED DIMENSIONS ONLY

ALL DIMENSIONS MUST BE CHECKED ON SITE PRIOR TO COMMENCEMENT OF ANY RELATED WORKS.

THIS DOCUMENT IS COPYRIGHT OF THE ORIGINATOR, IT MUST NOT BE ALTERED, REPRODUCED OR DISTRIBUTED WITHOUT PRIOR CONSENT.

THIS DOCUMENT MUST BE READ IN CONJUNCTION WITH ALL SUPPORTING DOCUMENTS PRODUCED BY THE ORIGINATOR AND OTHER PROJECT DISCIPLINES.

OS MAPPING OBTAINED FROM PROMAP LICENCE No. 100022432
REPRODUCED BY BERRYS UNDER OS LICENCE No. 100003668

REV	DESCRIPTION	DATE	BY	CHKD
-	-	00.00.00	-	-

ORIGINATING OFFICE: | SCALE BAR & NORTH POINT: | DISCLAIMER NOTES: