

KEY

[1] = Louvre reference

[RL1] = Roof light reference

[D1] = Dormer roof reference

To be read in conjunction with 1665 C(510-520)

New cast Iron gutter Type A

New aluminium gutter Type B


Extent of lead gutter =

Extent of lead roll over wood core roll =

Dormer lead flat roof D1-D4
12 No

To be read in conjunction with 1665 C(519) for overall dimensions

Indicative layout of mansafe system actual position and anchors to be confirmed by specialist
= Extent of Flat roof to plant room floor

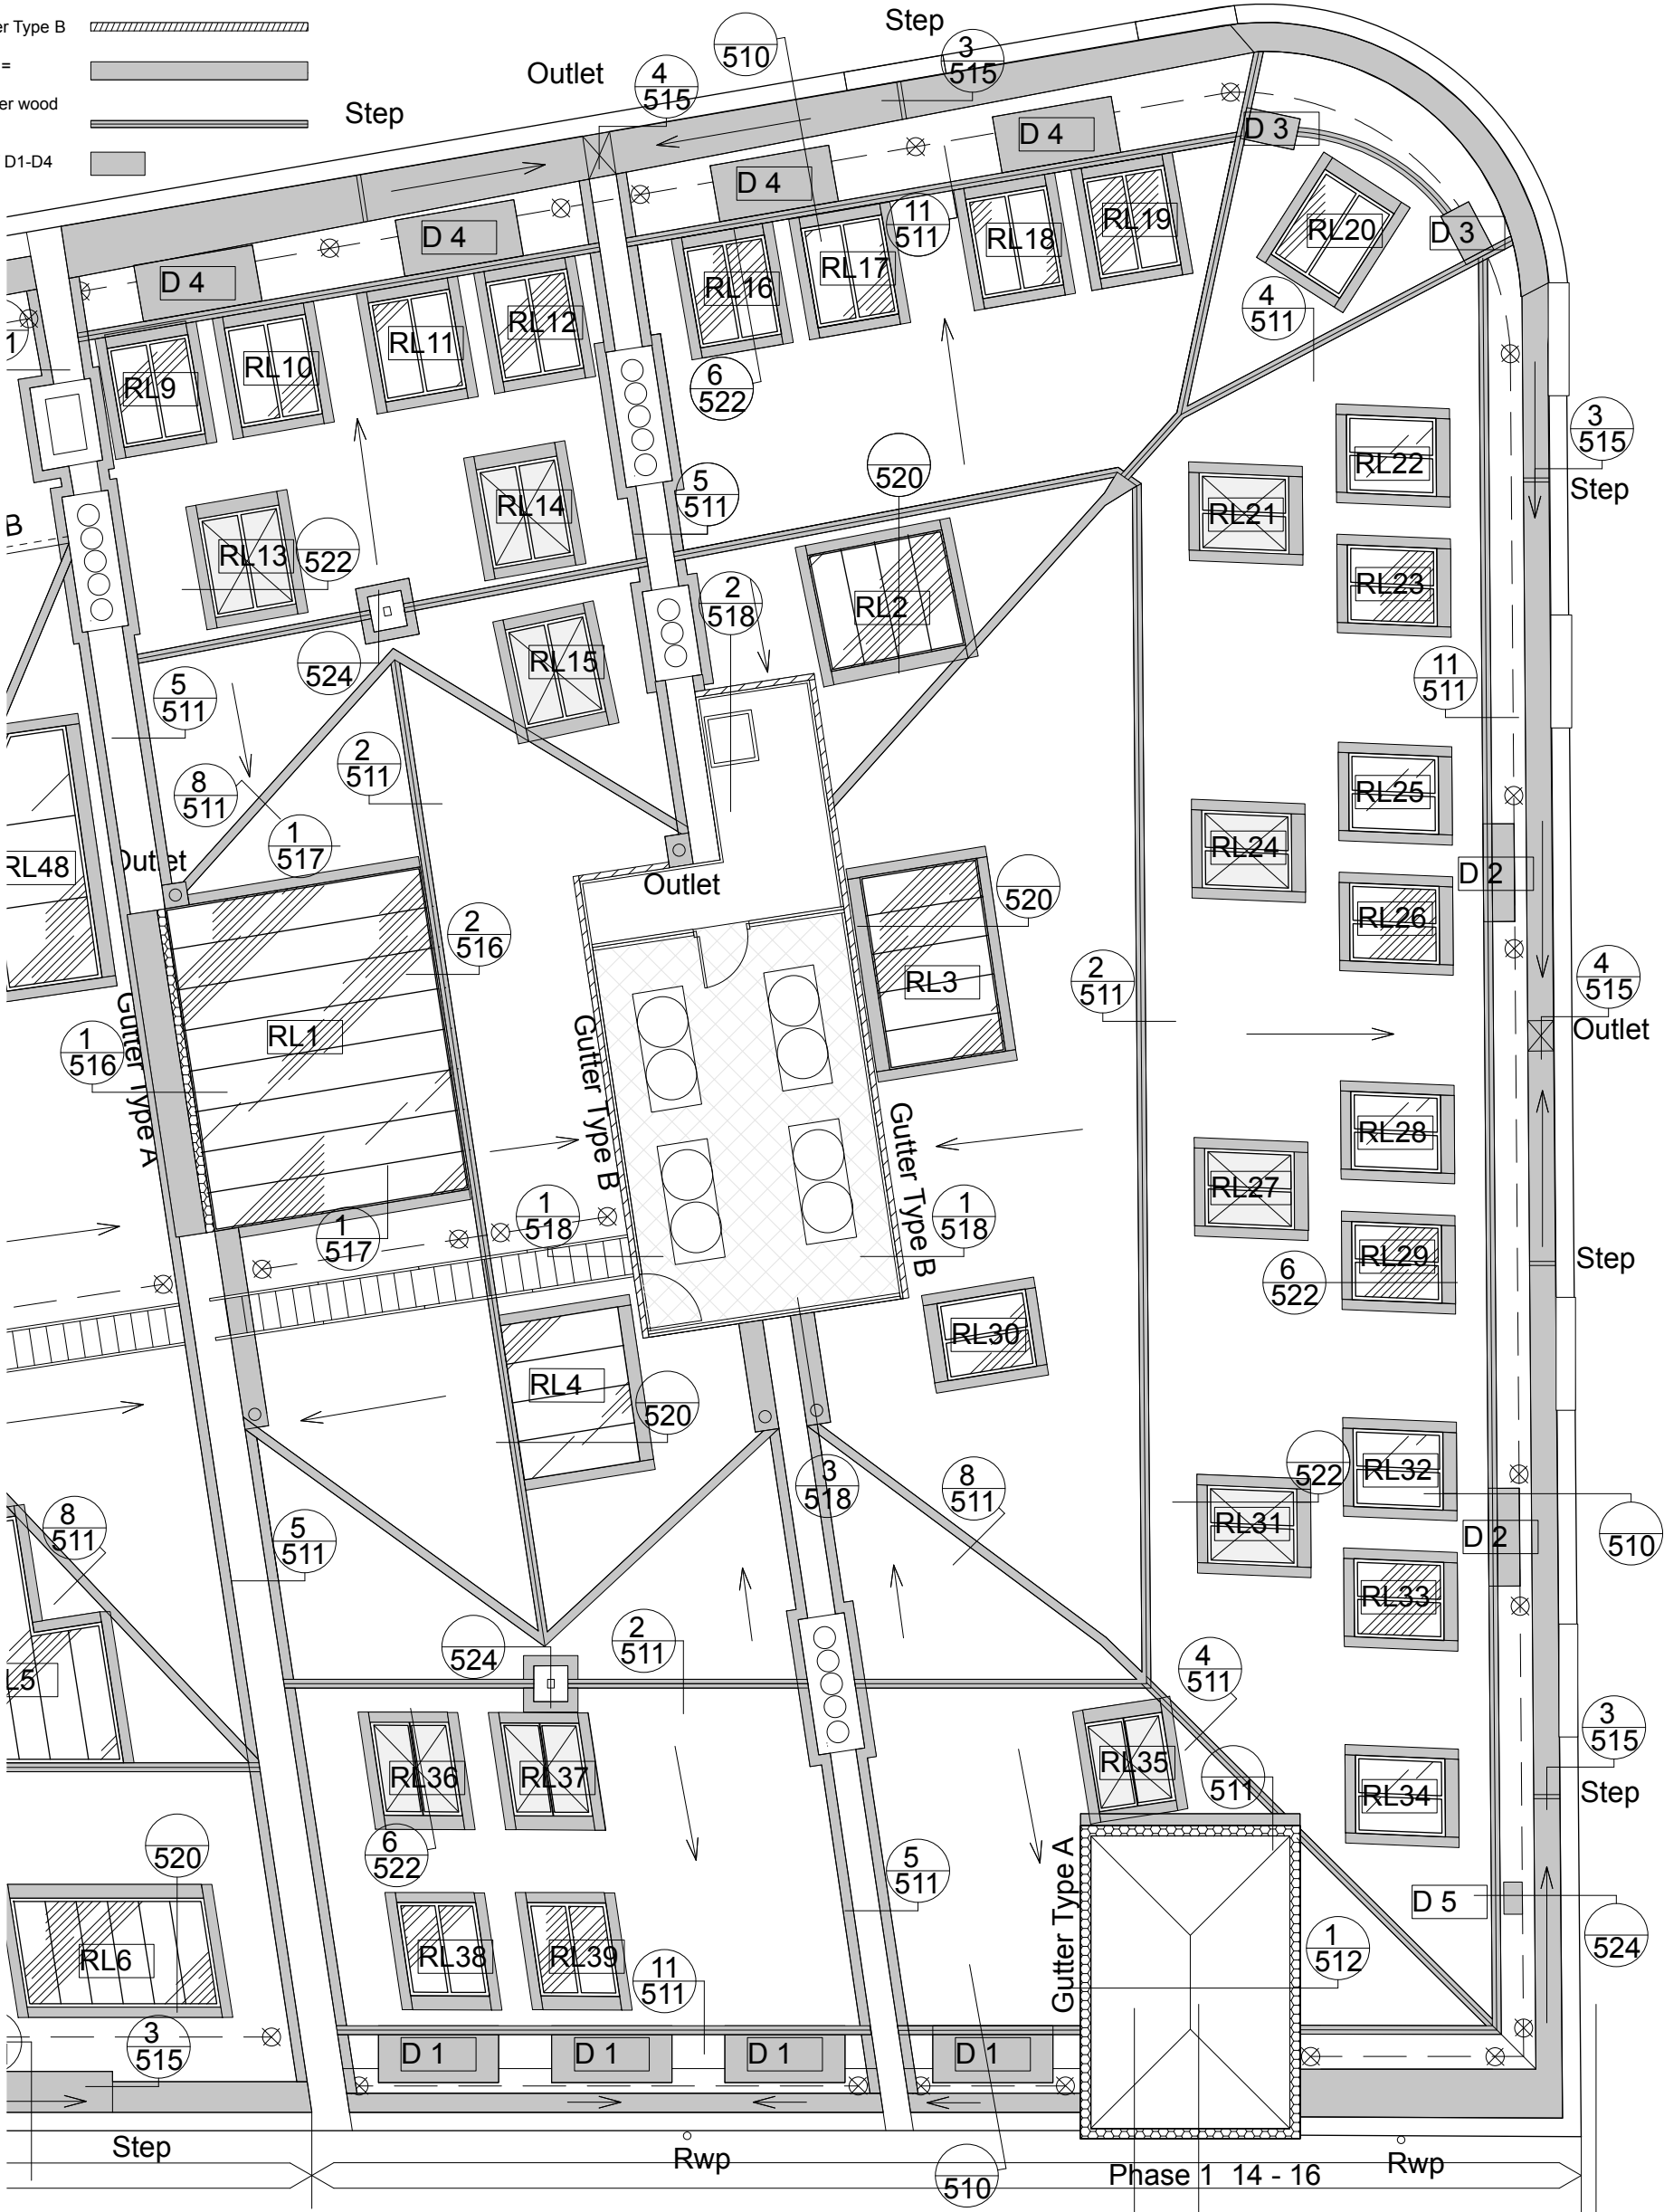

All dimensions to be checked on site prior to any commencing work.

KEY

Existing

Proposed

Downstand beams

Drawing reference

1/312 (TBC)

Ceiling height below 1900mm

Units in use, not part of application

170519

Rev D

270319

Rev C

140319

Rev B

Man safe to ladders added

Lead work shaded and access ladders added

Refs added

KM

KM

KM

KM

KM

KM

050319

Rev A

Rev

Note

Indicative Mansafe route added

8-16 Newton Street

PHASE 1 (14 - 16 Newton Street)

Roof Plan

Proposed No.14-16 Newton Street

Atelier MB

Urban Architects

www.ateliermb.co.uk

t 0161 236 0051

e architect@ateliermb.co.uk

SK sketch P proposed T tender C construction AB asbuilt

