Once printed and distributed, this document is assumed uncontrolled

ELEVATION 3

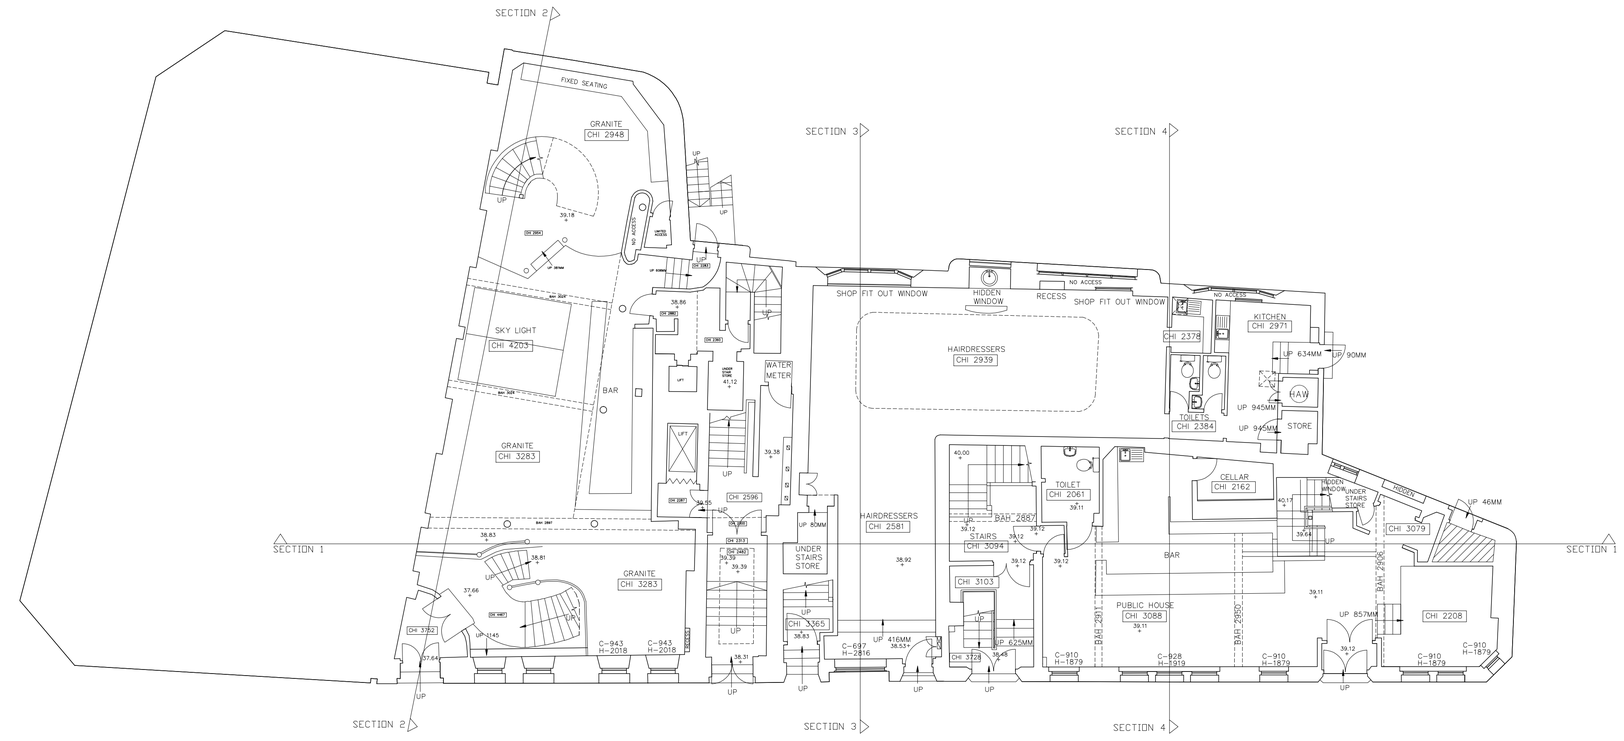

0 1 2 3 4 5 10m

GROUND FLOOR

ELEVATION 1

DRAWING NOTES

This drawing (and associated documentation) is the copyright of UKBS LTD, The drawing (or any part thereof) may not be copied, transmitted or disclosed to any third party or unauthorised person without the prior written consent of the UK Building Surveys.

Under no circumstances should dimensions be scaled from this drawing, all dimensions and/or levels are to be checked on-site prior to the commencement of any work. Any discrepancies to be reported to the UKBS Offices or representative thereof immediately. 'IF IN DOUBT ASK'.

LEGEND

- Windows
- Toilet
- Kitchen Sink
- Sluece
- Hand Basin
- CH 2019 - Ceiling Height

Rev	Description	Drawn	Date	Ch'k'd	App'd
.	.	.	.	.	.

AMENDMENTS

UK Building Surveys
14 Barwell Street
Golborne
Warrington
Cheshire WA3 3GZ
Telephone 01942 273 055
Mobile 07731 333 637
E-mail: mark.sutcliffe@ukbuildingsurveys.co.uk

Site: Chapel Walks Manchester

Title: Chapel Walks Manchester M2 1HN

Surveyed By	MAS	Checked By	HJH	Status	Original
Designed by	____	Approved By	MAS		
Scale	1:100	Sheet Size	A1	CAD File	UKBS-4079
Date	25/07/2013				

Ground Floor Existing

Drawing No: UKBS-4079

Rev: