



100mm

150mm

10mm

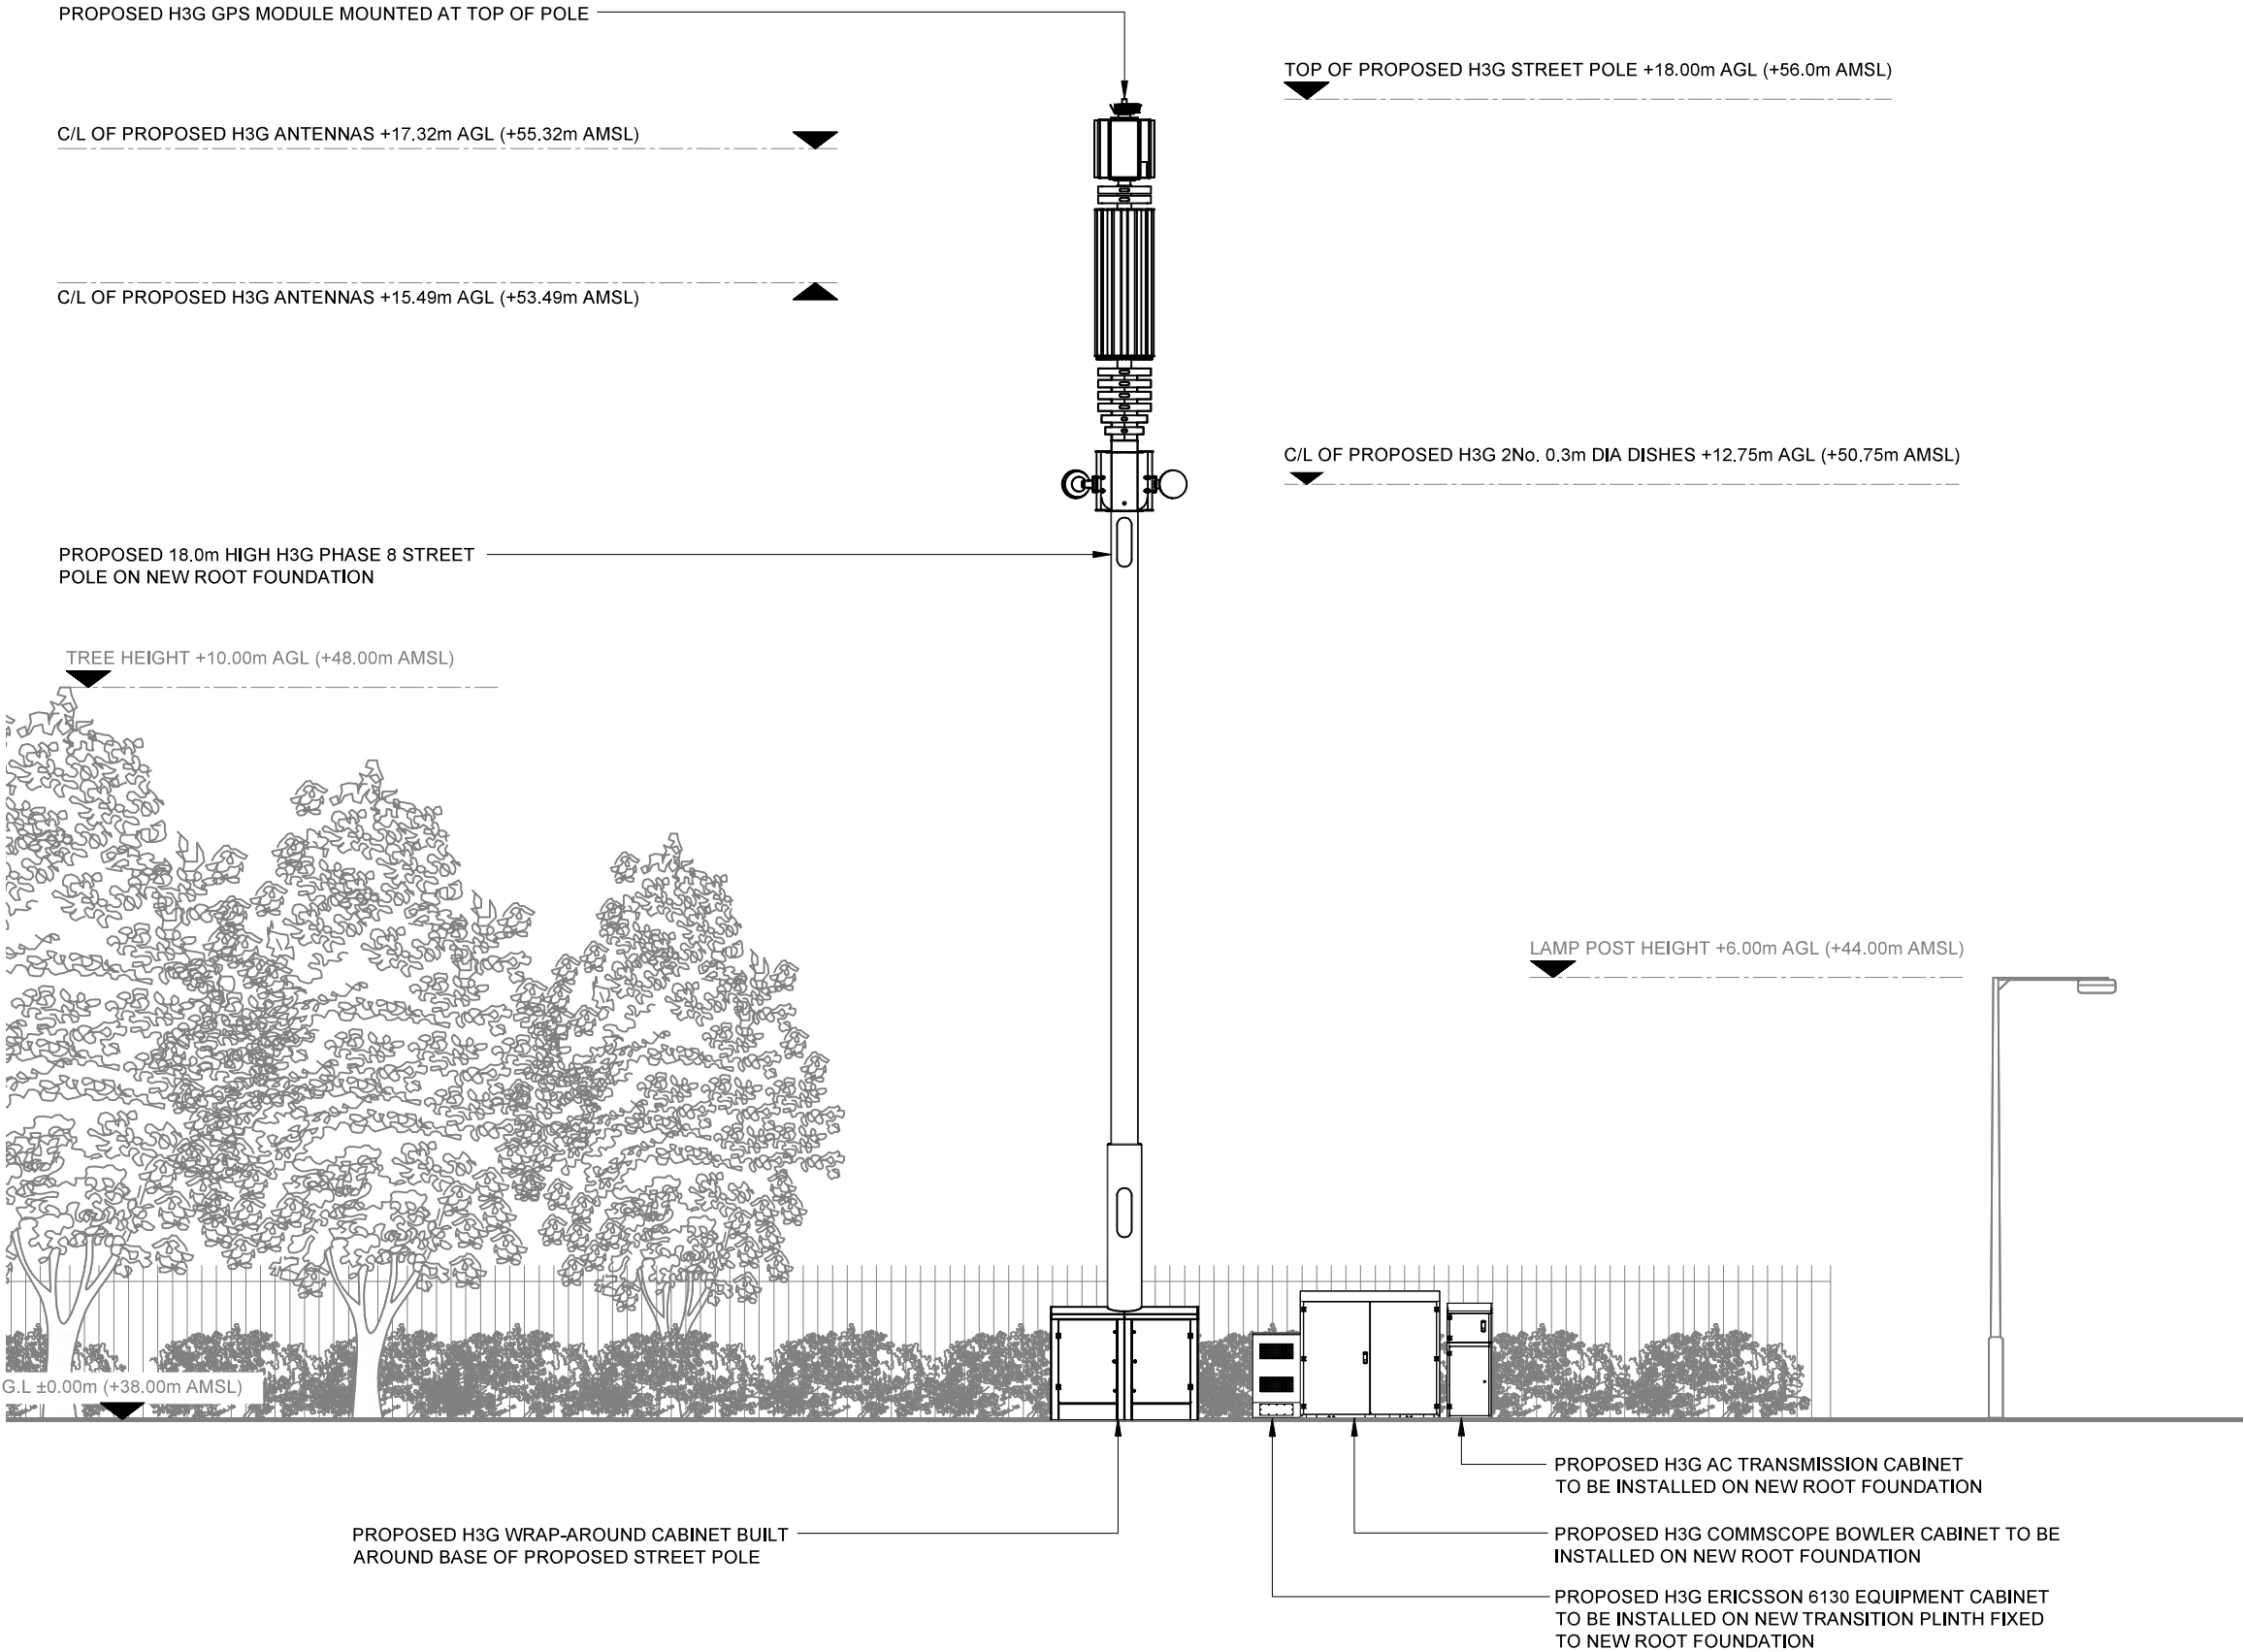

PROPOSED SITE ELEVATION A

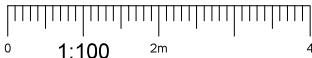

- NOTES:
- ALL DIMENSIONS IN MM UNLESS OTHERWISE NOTED.

REV	MODIFICATION	BY	CH	DATE
B	Pole Height Revised (18m)	JT	GBC	10.11.20
A	Issued for Planning	MF	RVB	29.10.20



Hutchison 3G UK Limited
Star House, 20 Grenfell Road
Maidenhead, SL6 1EH
Tel: 01628 765 000
Fax: 01628 765 001

H3G Base Station Information line:
0845 6043000
Available 8am-8pm Monday to Friday

Design Consultant & Principal Contractor:

GBC
Great British Communications
Lapwing House, Block 3 Forward Point,
Ton House Lane, Widnes, Cheshire, WAB 0SL
t. 44 (0)151 420 4128
www.gbcservices.co.uk

Site Name: **BOWES STREET**

3UK Cell ID: **MAN13709**

Address: **BOWES STREET
MOSS SIDE
MANCHESTER
M14 4UZ**

Title: **265 PROPOSED SITE ELEVATION**

Project: **H3G UNILATERAL SW**

Purpose of Issue: **PLANNING**

Site ID: **-**

Drawing No: **MAN13709_PLANNING_REV_B** Issue: **B**