

REVISIONS		
Rev	Date	Description

- Linings are not applicable
- Linings are applicable
- Proposed Extension
- Grade II Listed building built c. 1857

NB:
For typical wall lining details, refer to
PJL drg. no. 105-01-2704

WARNING
Critical Dimensions required by Consultants/
Contractors/ Subcontractors must not be scaled
from this drawing. Dimensions required are to be
obtained from the drawing office

The Cedars Wall Lining Plan Second Floor

123-03- 2413

Scale 1:100@A2 Date 09.03.20
Drawn DT Checked


825 Wilmslow Road
Didsbury
Manchester
M20 2SN

P.J.Livesey Holdings Limited
Ashburton Park
Ashburton Road West
Trafford Park
Manchester M17 1AF
Tel : 0161 873 7878
Fax : 0161 873 8185
design@pjllivesey.co.uk

COPYRIGHT
This Drawing may not be used or reproduced in
any way without the written consent of the
P.J.Livesey Group Limited

The P. J. Livesey Group Ltd

www.pjlivesey-group.co.uk

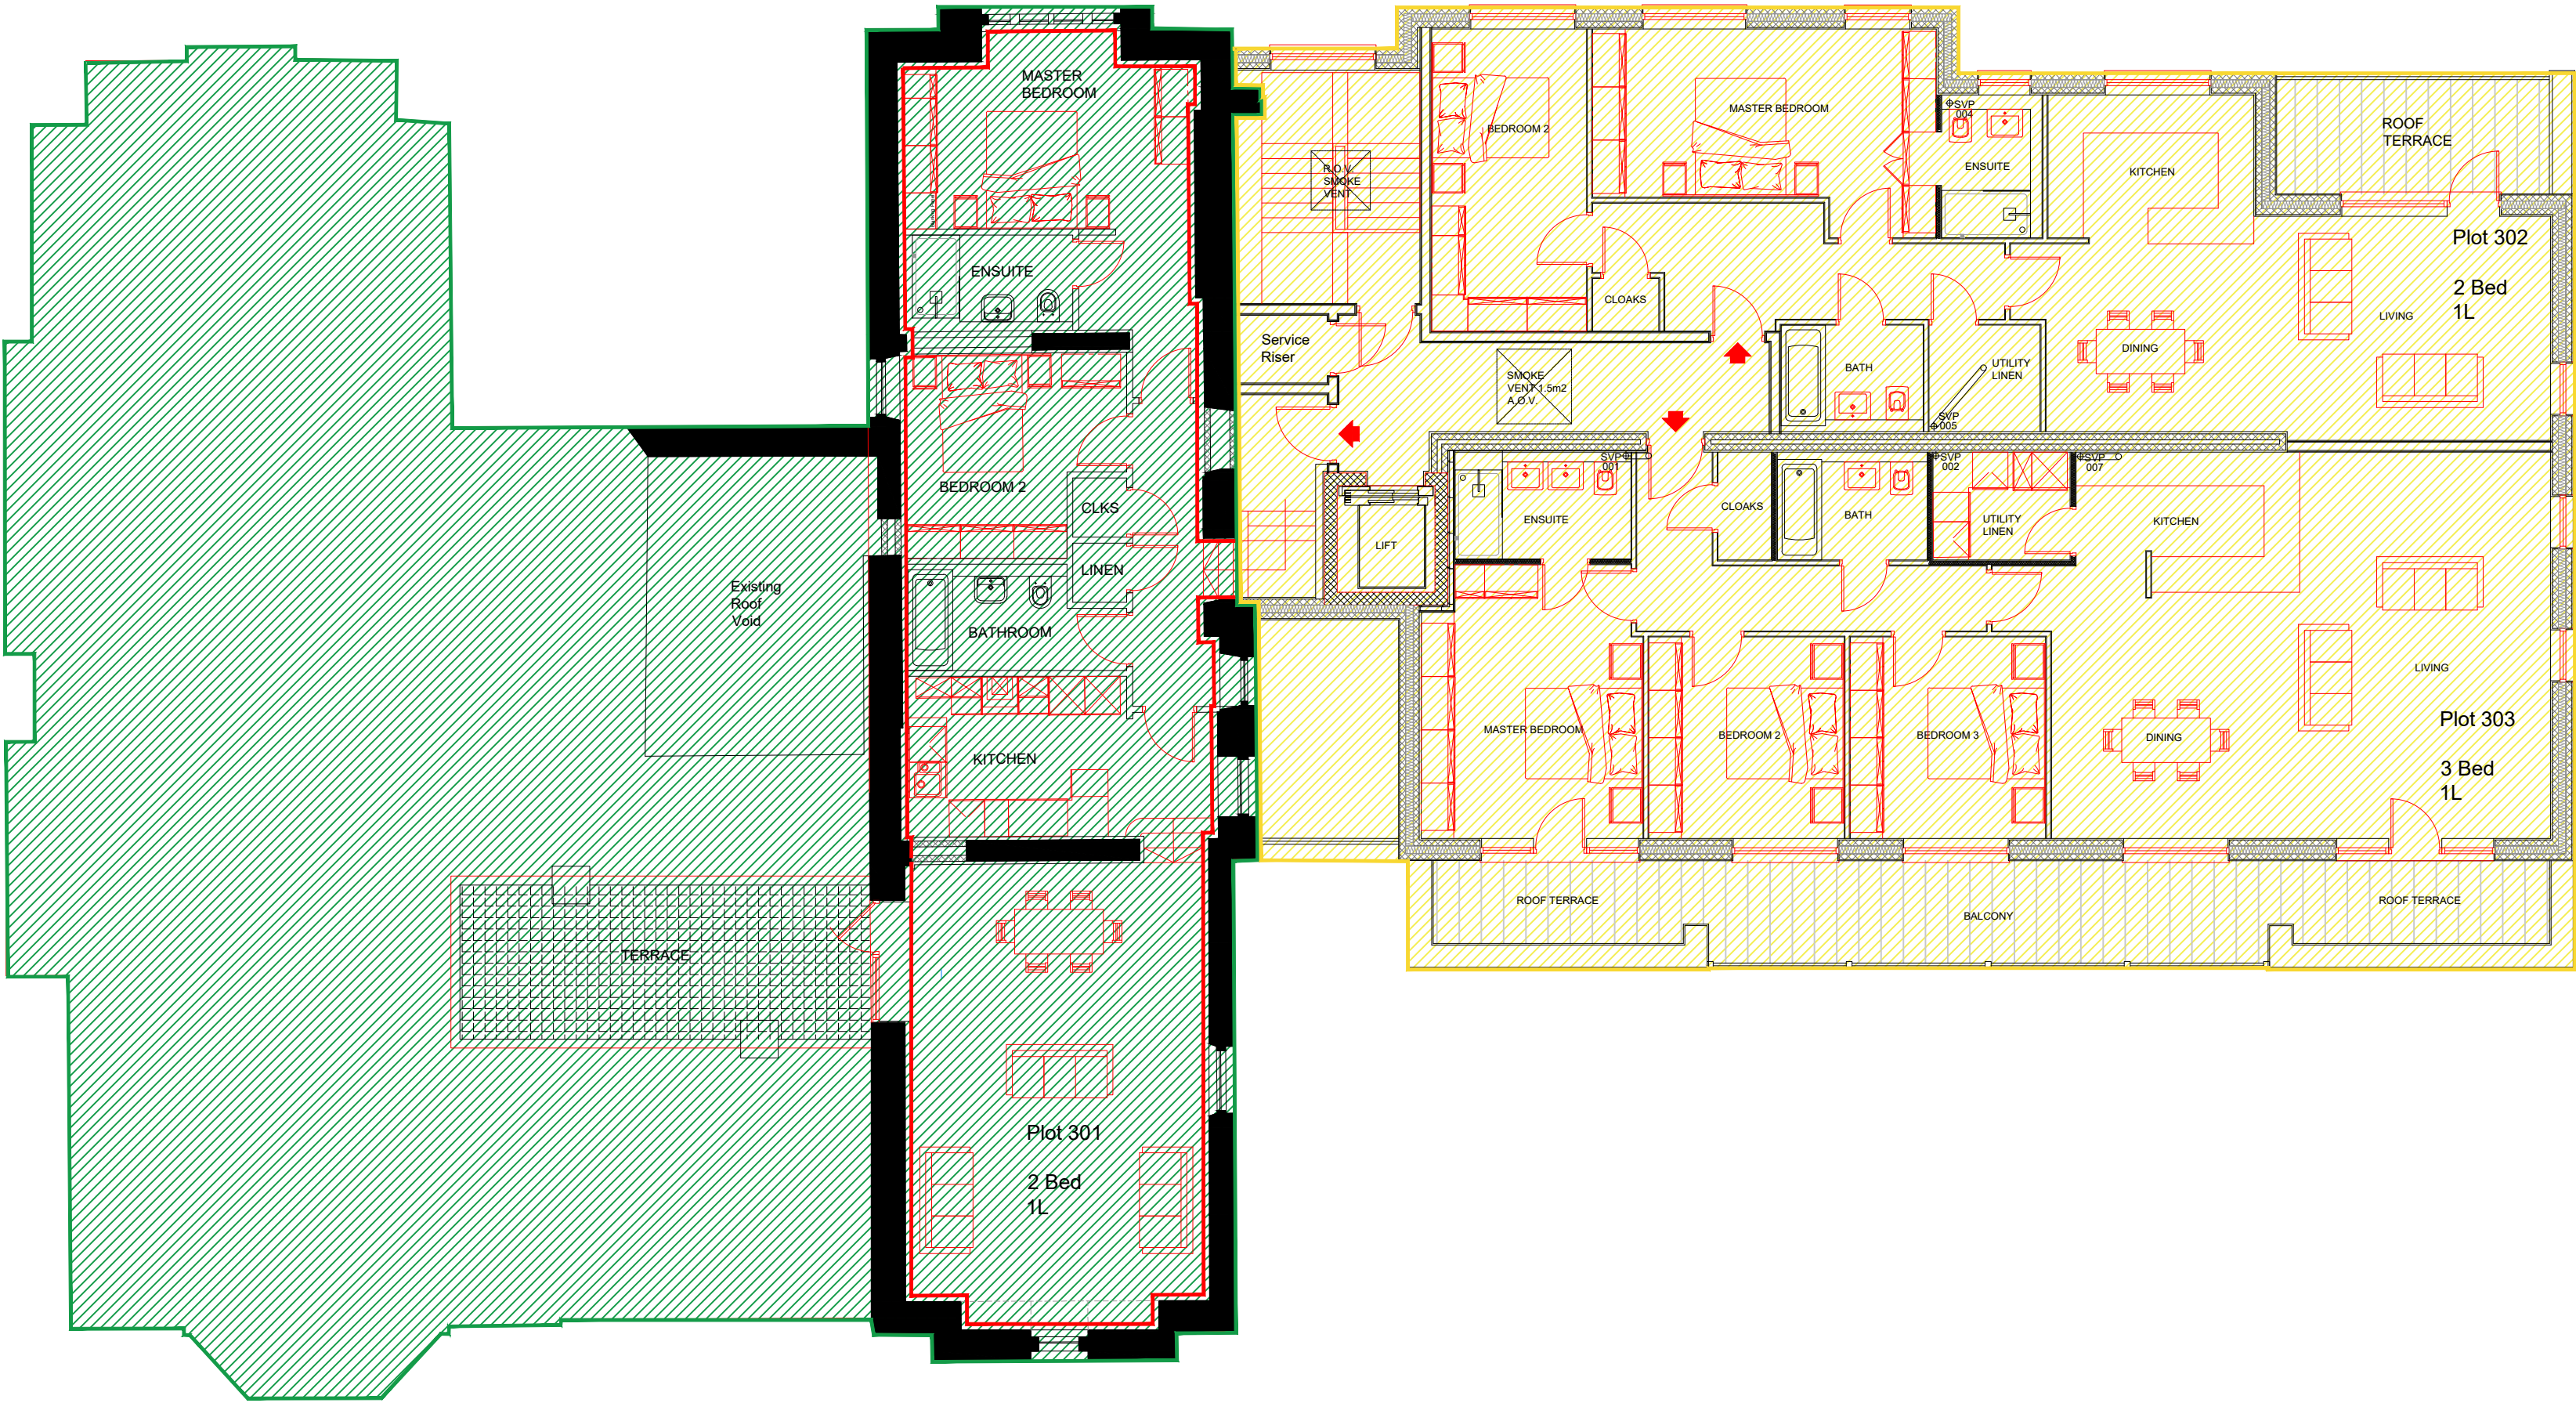

Second Floor

