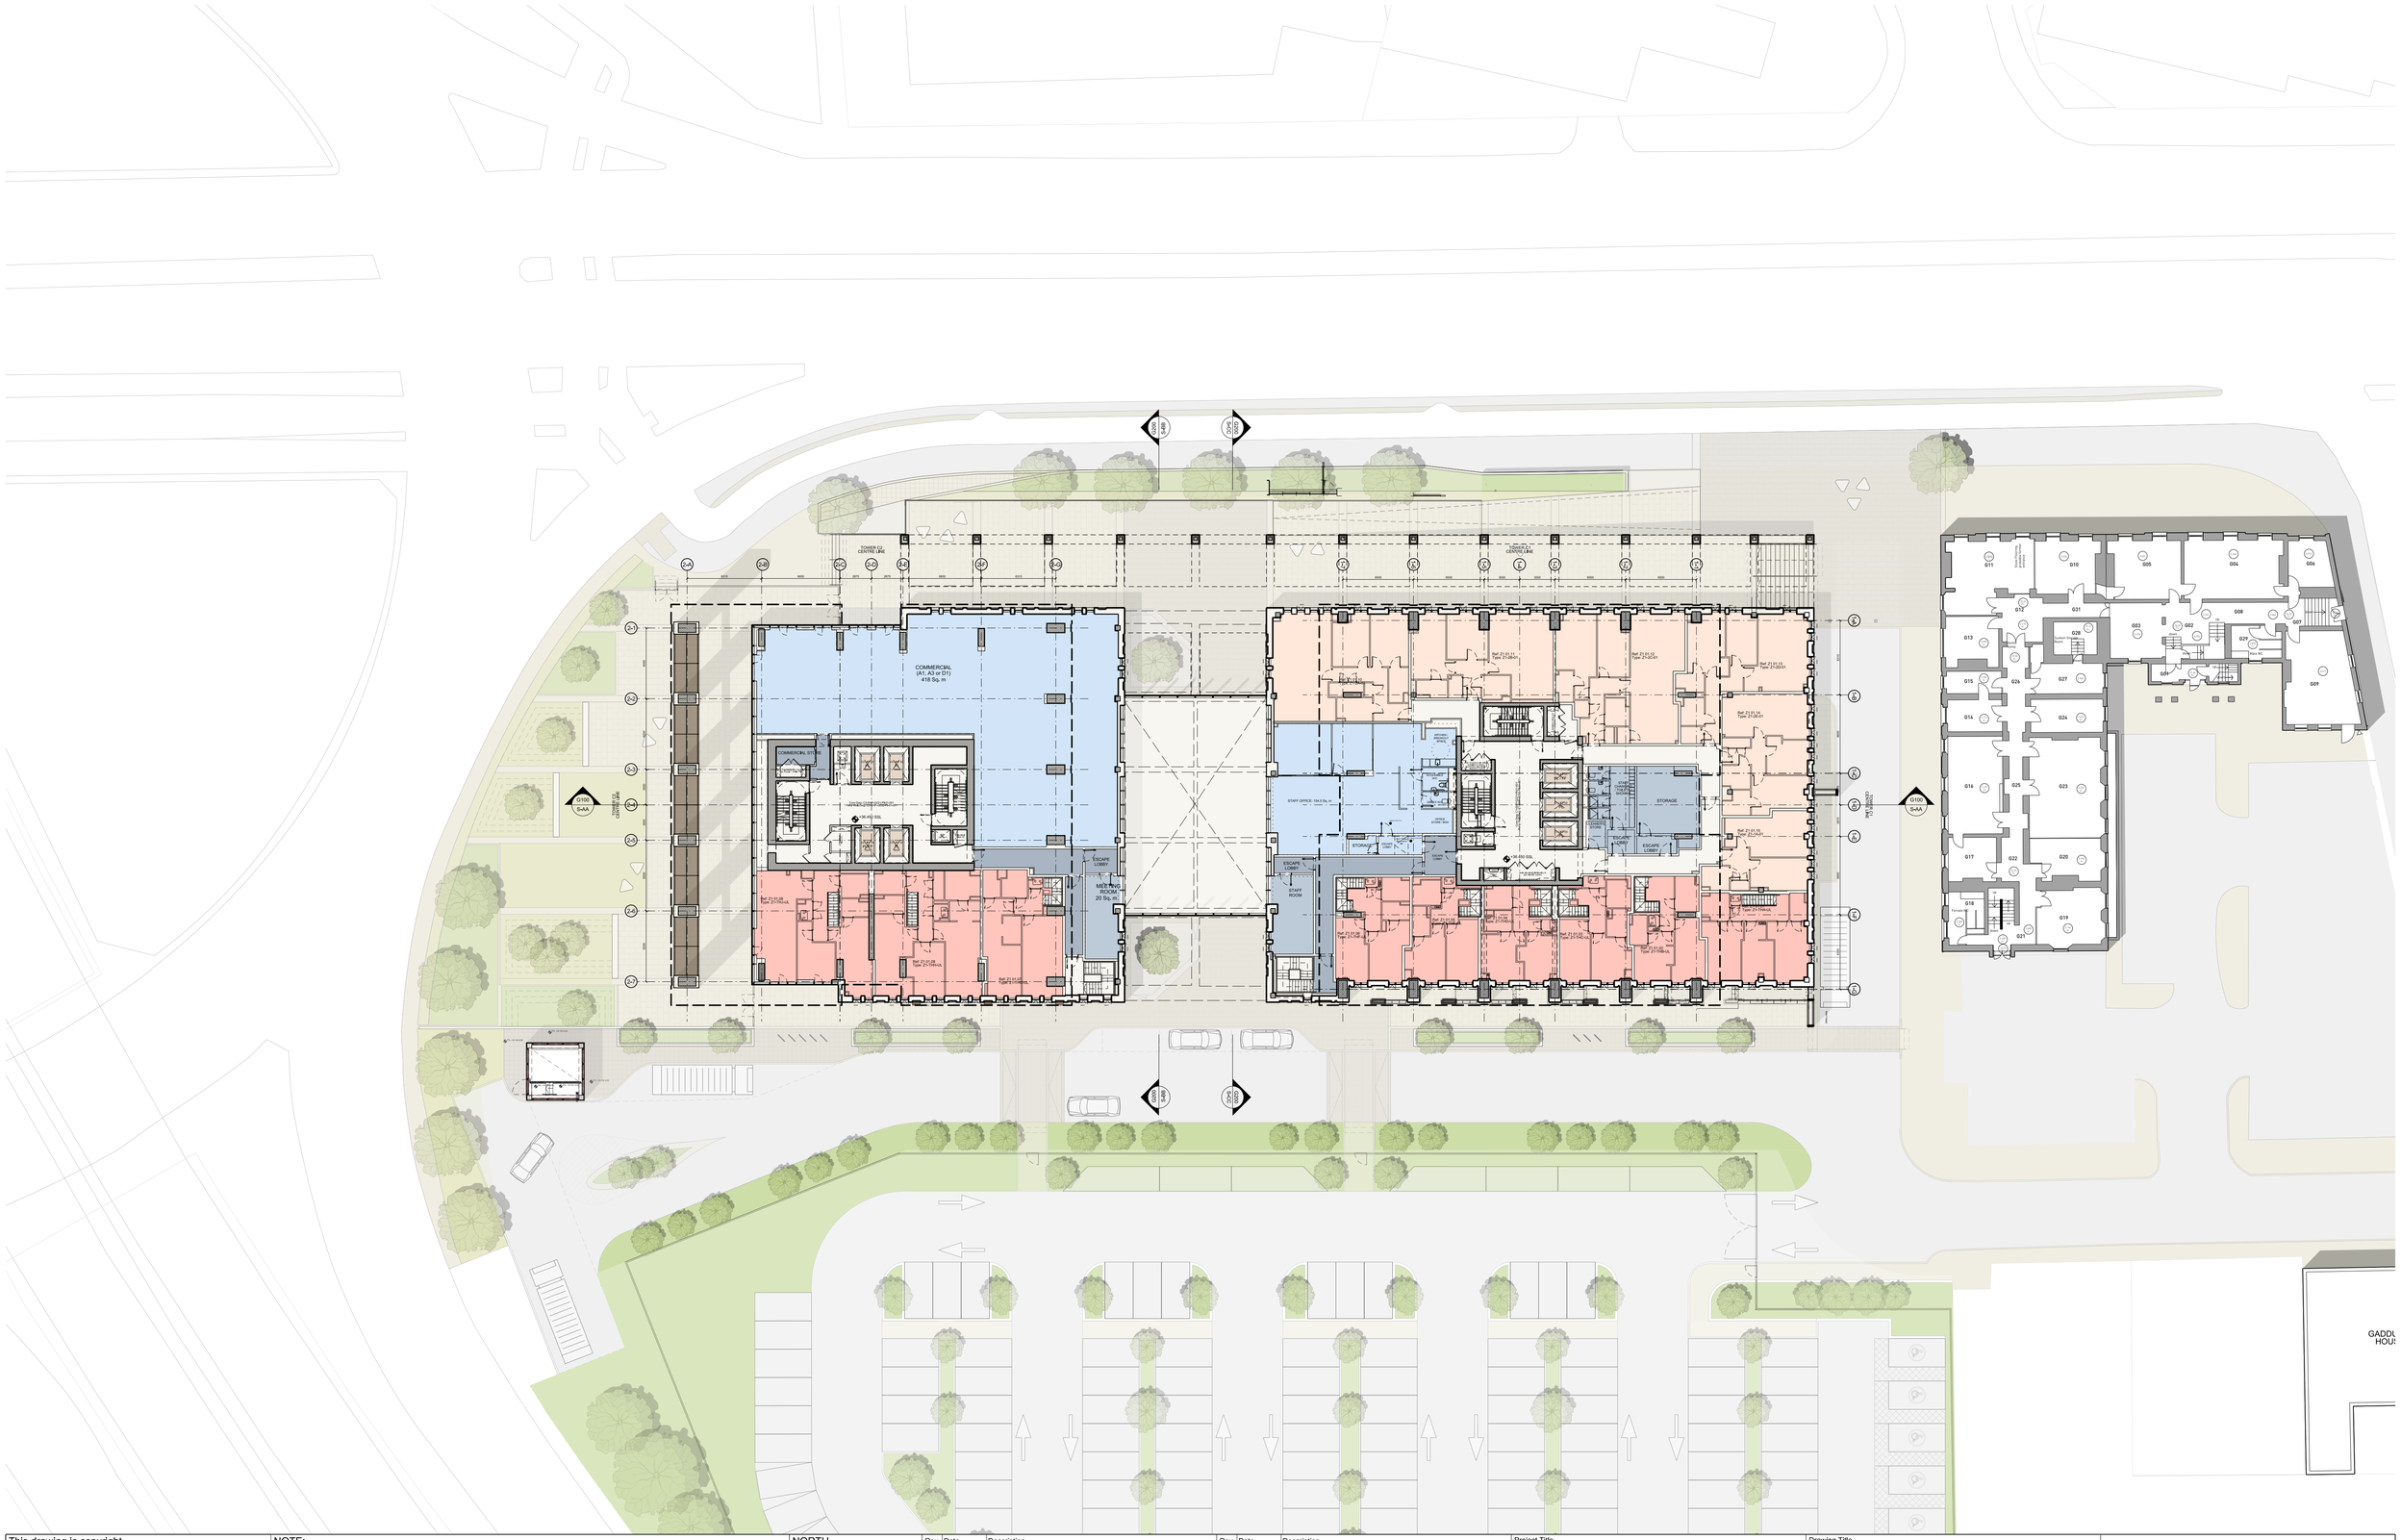

This drawing is copyright
Do not scale off dimensions.
All dimensions to be checked on site by contractor.
Contractor to report any dimensional discrepancies, errors or omissions prior to commencing on site.

NOTE:

- One bedroom apartment
- Two bedroom apartment
- Three bedroom apartment
- Townhouse

NORTH

Rev	Date	Description
-	04-11-2020	Planning Issue

Rev	Date	Description

Project Title
CROWN STREET
MANCHESTER

Status
PLANNING

Drawing Title
GA PLAN - LEVEL 01
OFFICE CHANGE OF USE

Job No	Scale	Date
7357	1:250 @ A1 1:500 @ A3	NOV 2020

Drawing No	Revision
7357-Z1-A-B5D8-G100-P-01-101	-

SimpsonHaugh
AND PARTNERS

MANCHESTER
Riverside, 4 Commercial St
Manchester M15 4RQ
+44 (0)161 835 2345

www.simpsonhaugh.com

LONDON
5-8 Roberts Place
London EC1R 0BB
+44 (0)20 7549 4000

mail@simpsonhaugh.com

© SimpsonHaugh and Partners 2015