




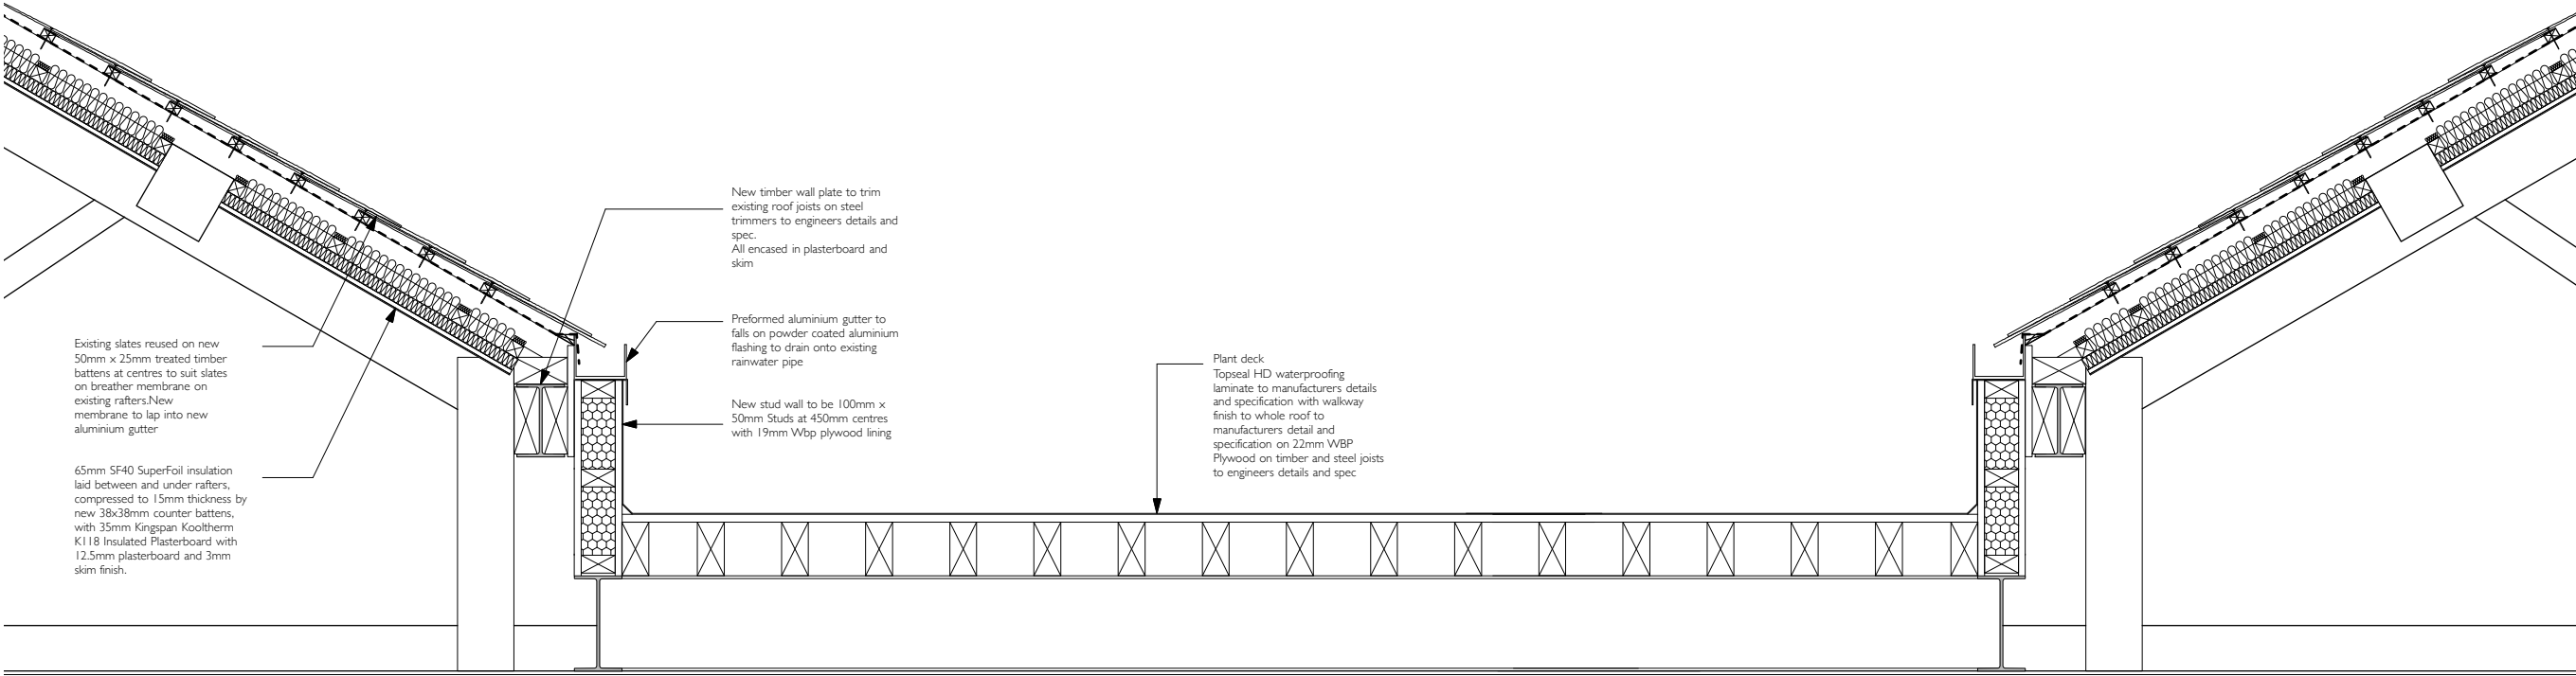


Detail 1 Cross section through plant deck. Ref

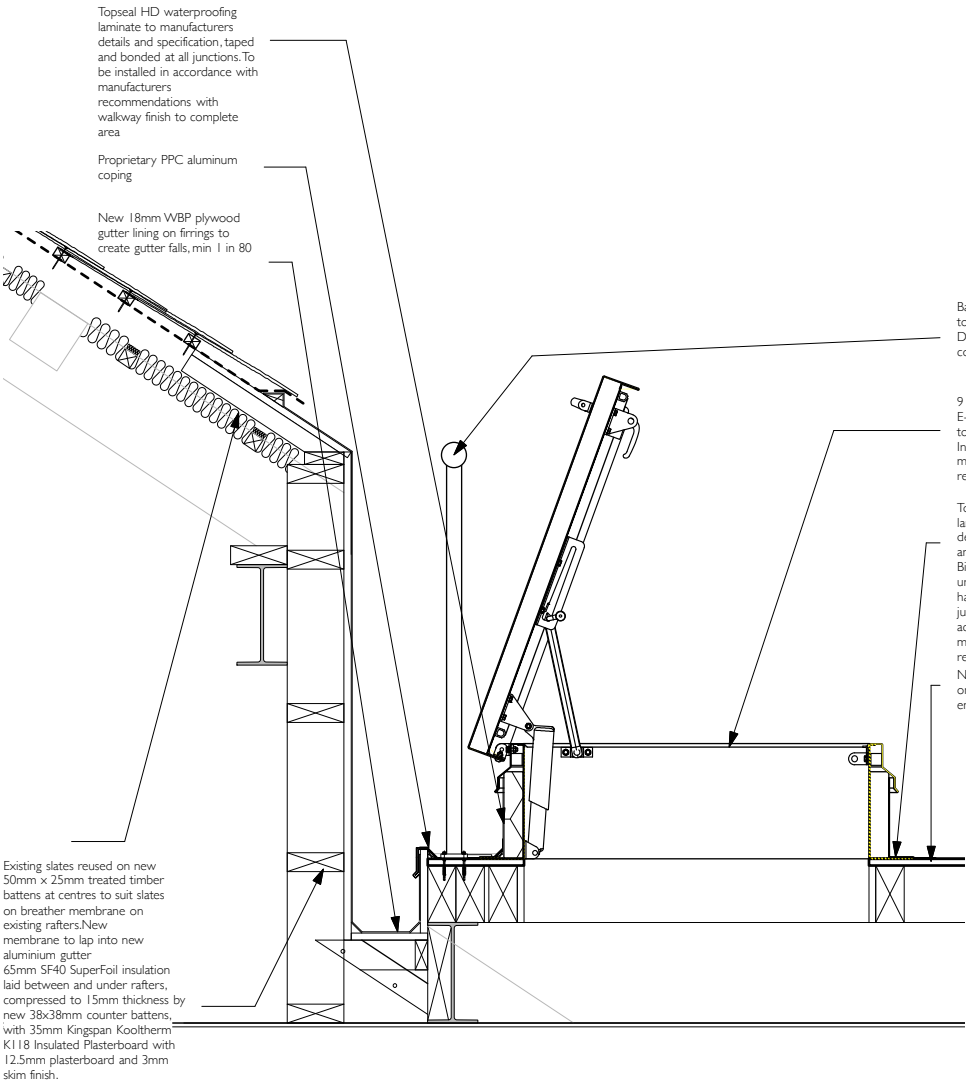

Detail 2 Plant deck access

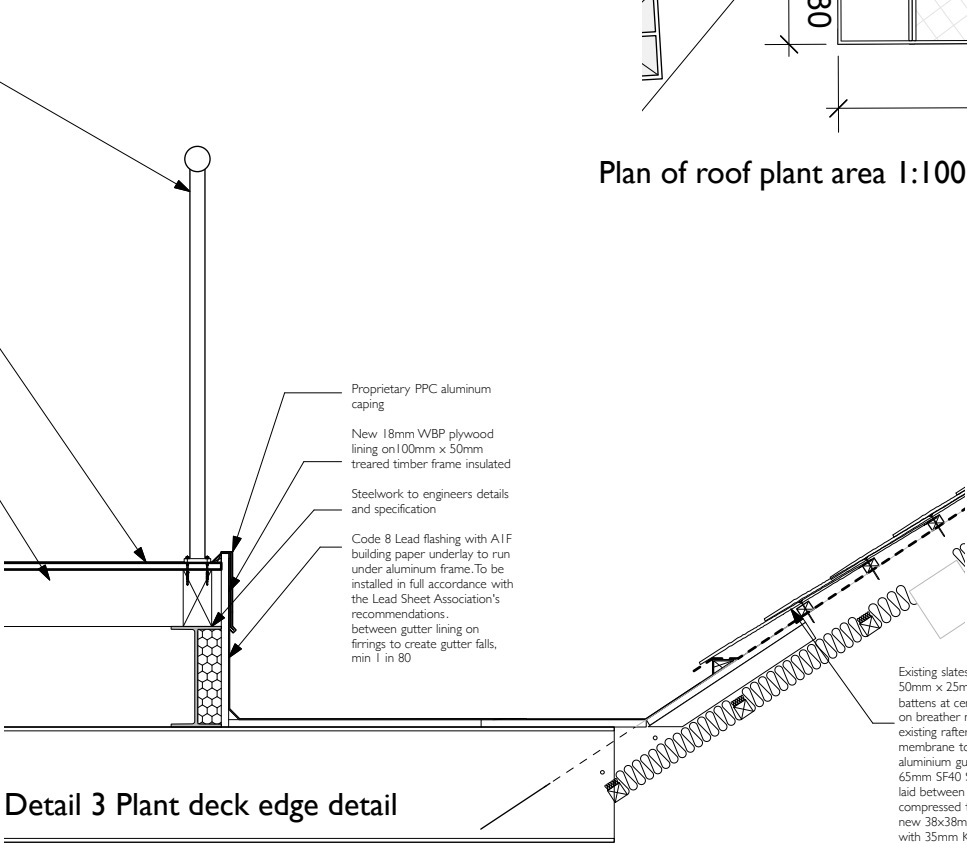

Detail 3 Plant deck edge detail

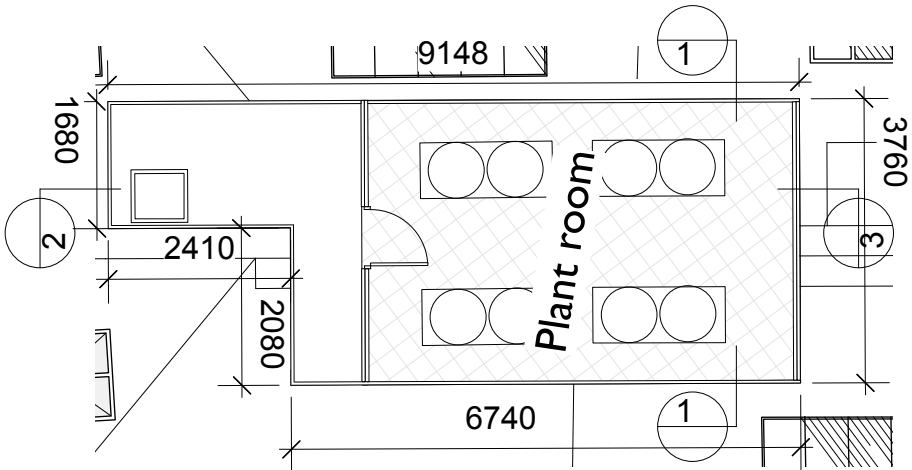

Plan of roof plant area 1:100

COPYRIGHT OF ATELIER MB LTD
DO NOT SCALE FROM THIS DRAWING
DIMENSIONS TO BE CHECKED ON SITE

All dimensions to be checked
on site prior to any
commencing work.



KEY

Existing

Proposed

All lead work to be treated with
patination oil through out

All Lead work to be installed to
Lead Associations details and
specifications

Rev	Note	DRN	CHK
Rev B 26/03/19	Lead codes amended	KM	KM
Rev A 05/03/19	Single ply amended to glass reinforced to louvre enclosure amended	KM	KM

8-16 Newton Street Redevelopment	
Roof Details Sheet 9 Plantroom floor	
scheme drwg no. rev	1665 C(518) B
scale date first drawn drawn	1:5@A3 Jan 19 KM
SK sketch P proposed T tender C construction AB asbuilt	
www.ateliermb.co.uk t 0161 236 0051 e architect@ateliermb.co.uk	