



Drawing Status


- ☐ PRELIMINARY FOR APPROVAL
- ☐ AGREED LAYOUT-SIGNED OFF
- ☒ PLANNING DRAWING
- ☐ BUILDING CONTROL DRAWING
- ☐ TENDER DRAWING
- ☐ CONTRACT DRAWING
- ☐ CONSTRUCTION DRAWING
- ☐ AS-BUILT DRAWING

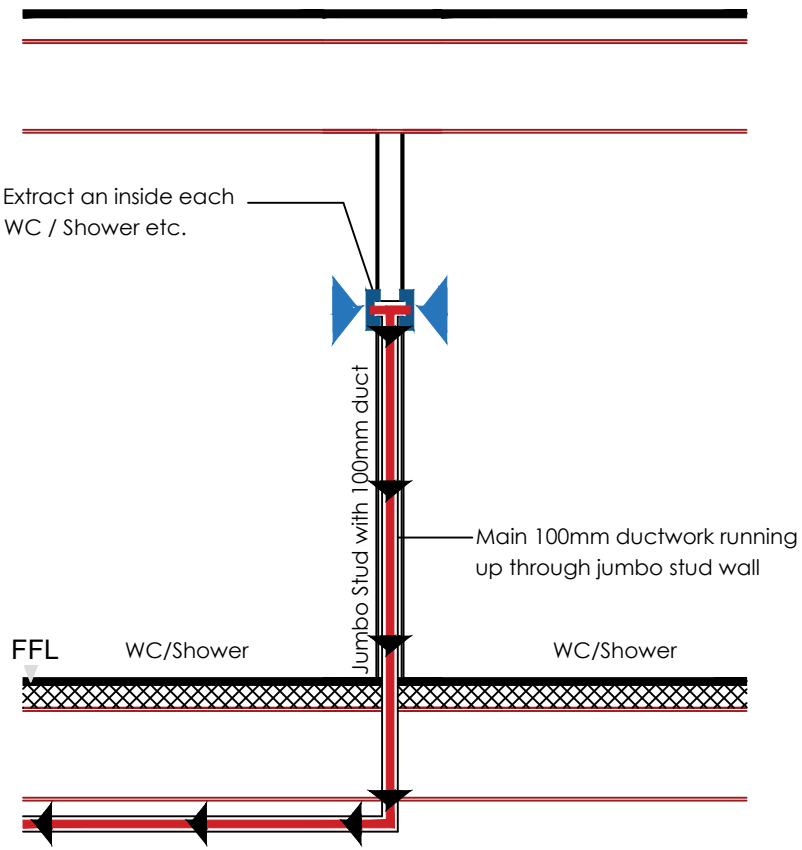

TYPICAL EXTRACTION DETAIL
SECTION A - A
SCALE 1:50

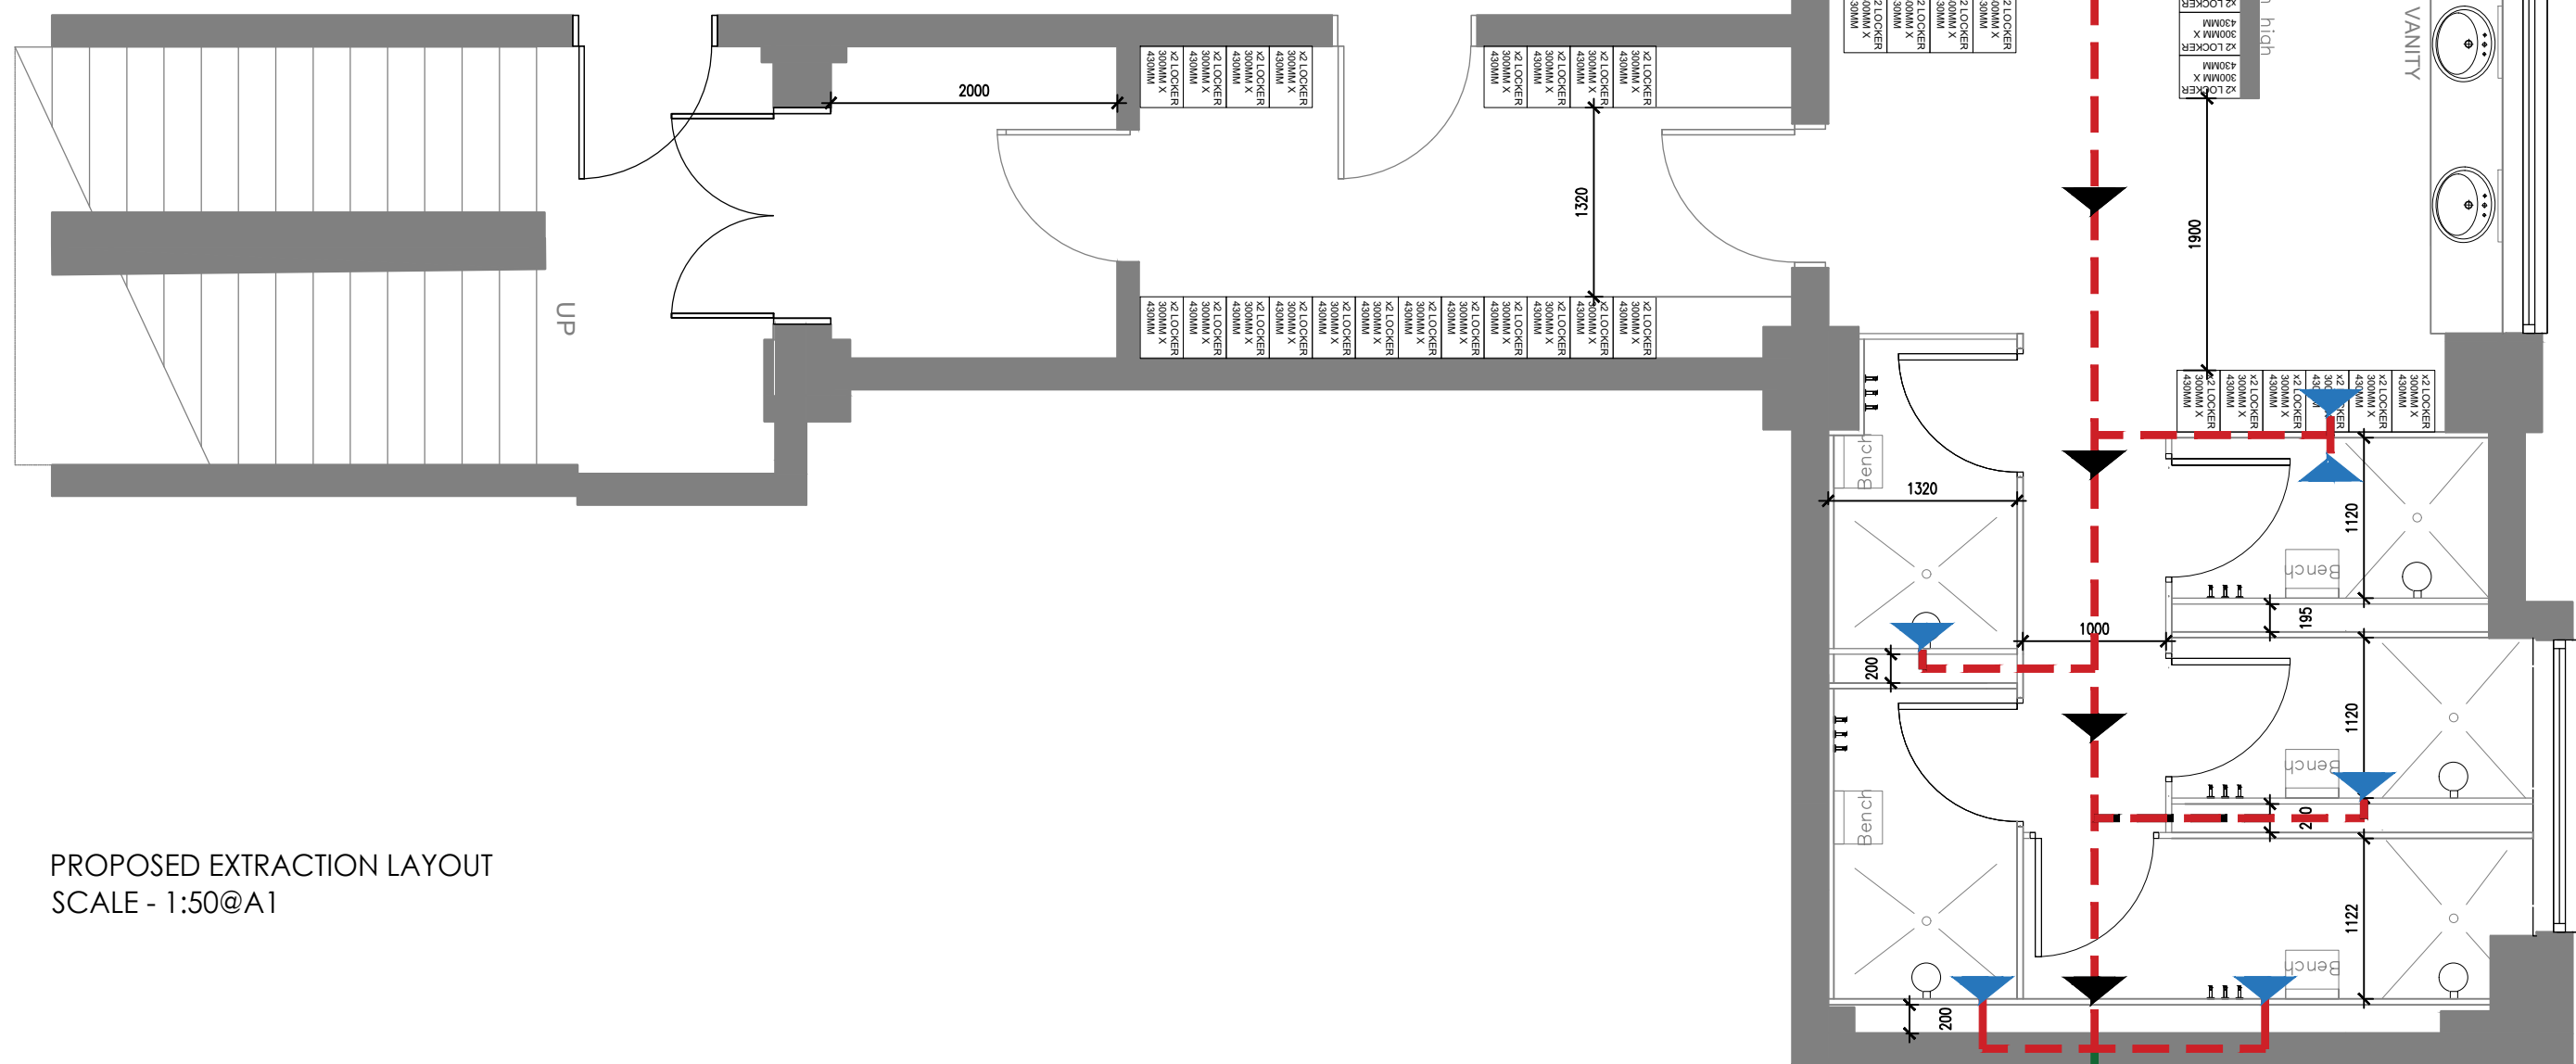

PROPOSED EXTRACTION LAYOUT
SCALE - 1:50@A1

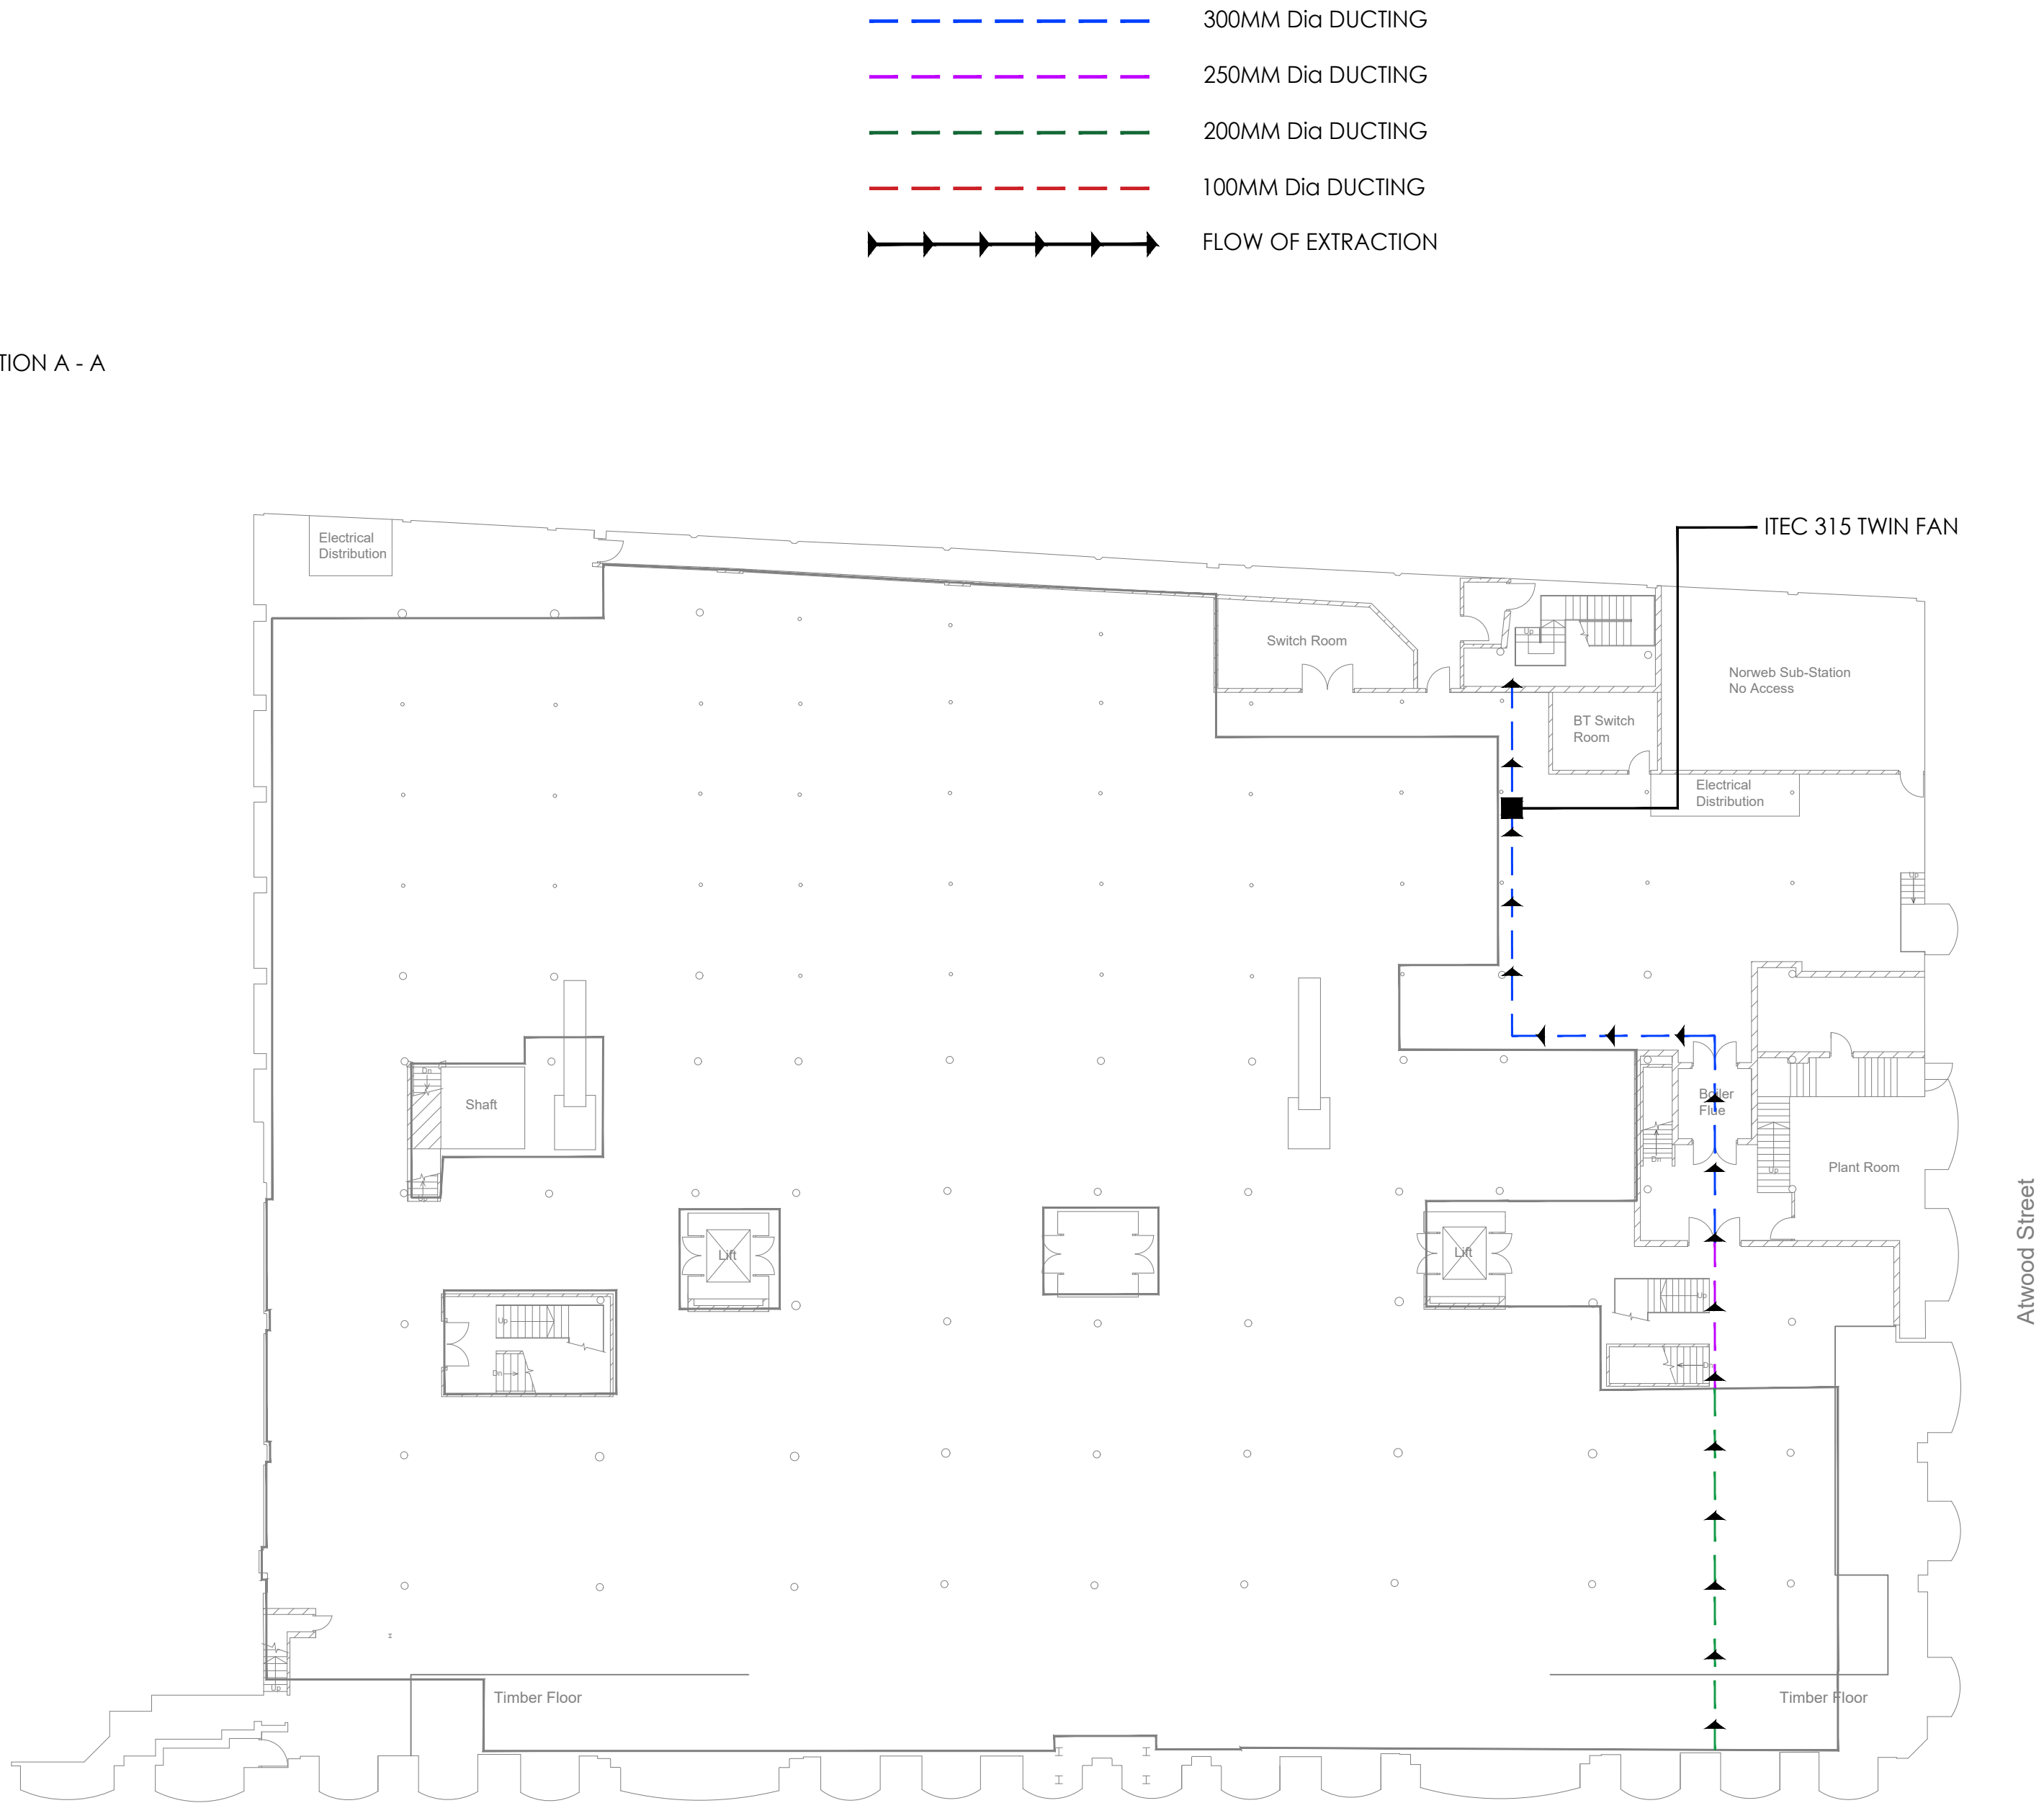

PROPOSED DUCTING ROUTE
SCALE - 1:200@A1