



REVISIONS


Rev	Date	Description
-----	------	-------------

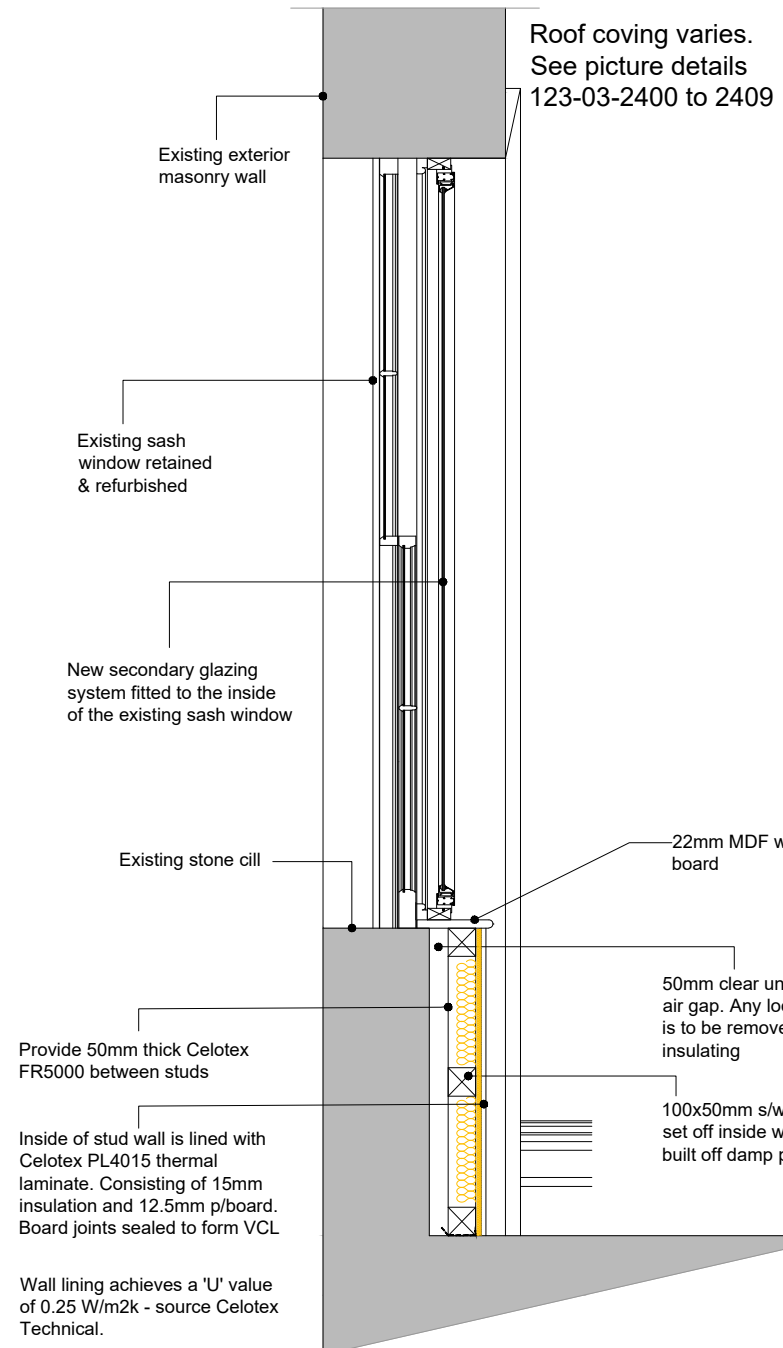


Window Returns Angular Section
Walls Unlined/Secondary Glazing system
Scale @1:20

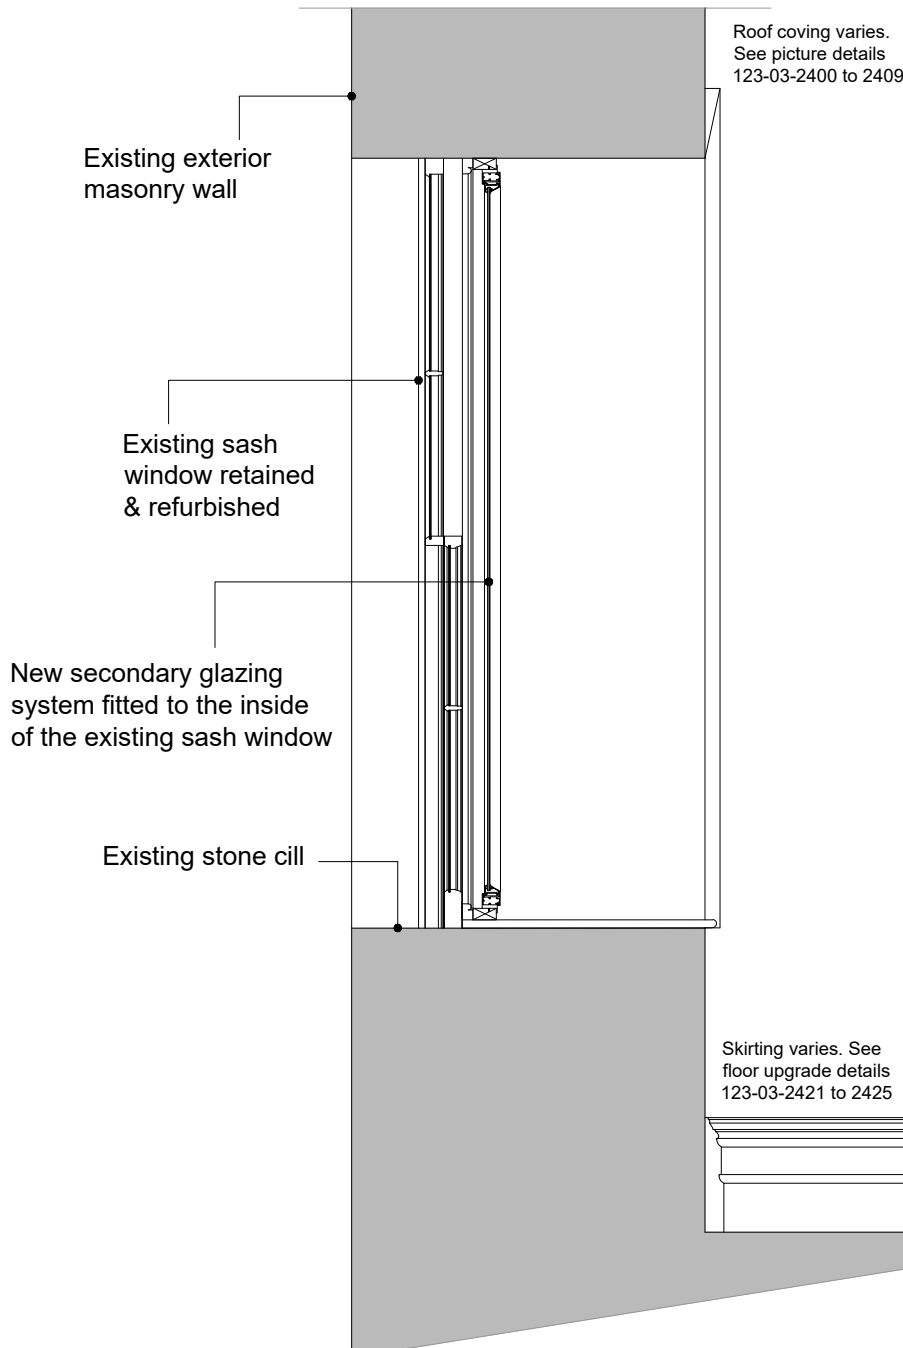


Window Returns Flush Section
Walls Unlined/Secondary Glazing system
Scale @1:20

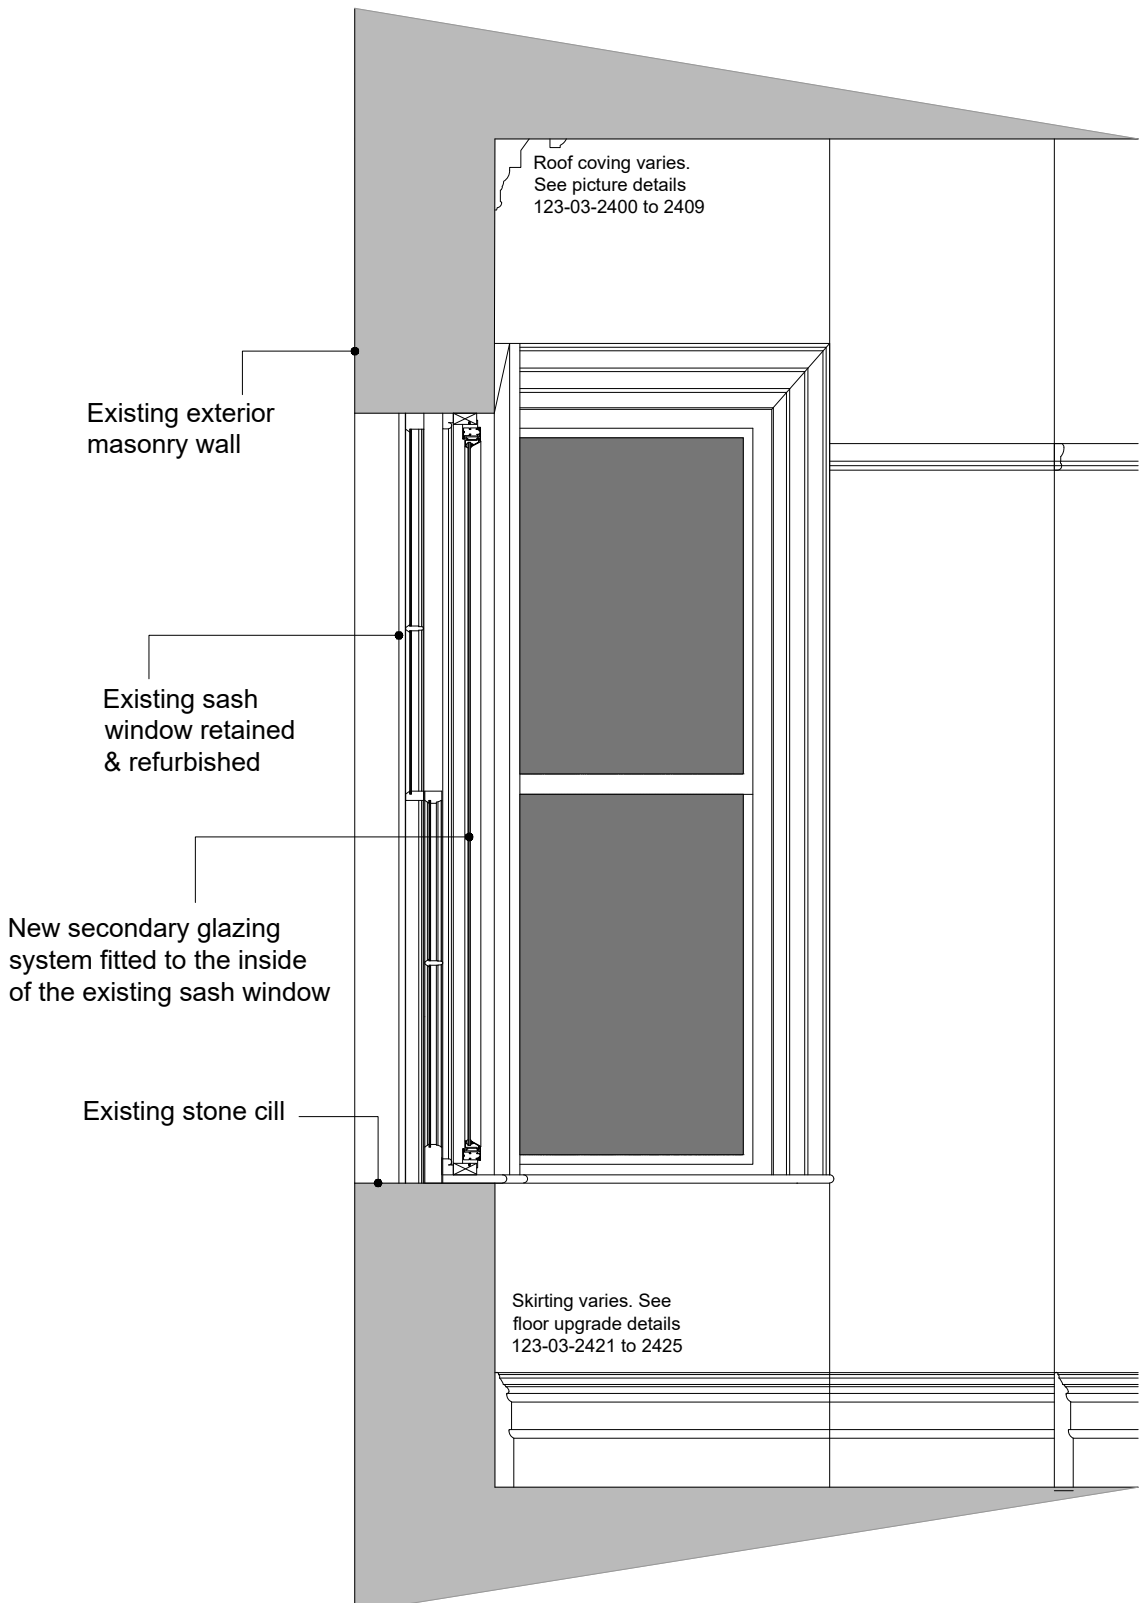


Window Bay Type 01 Section
Walls Unlined/Secondary Glazing system
Scale @1:20

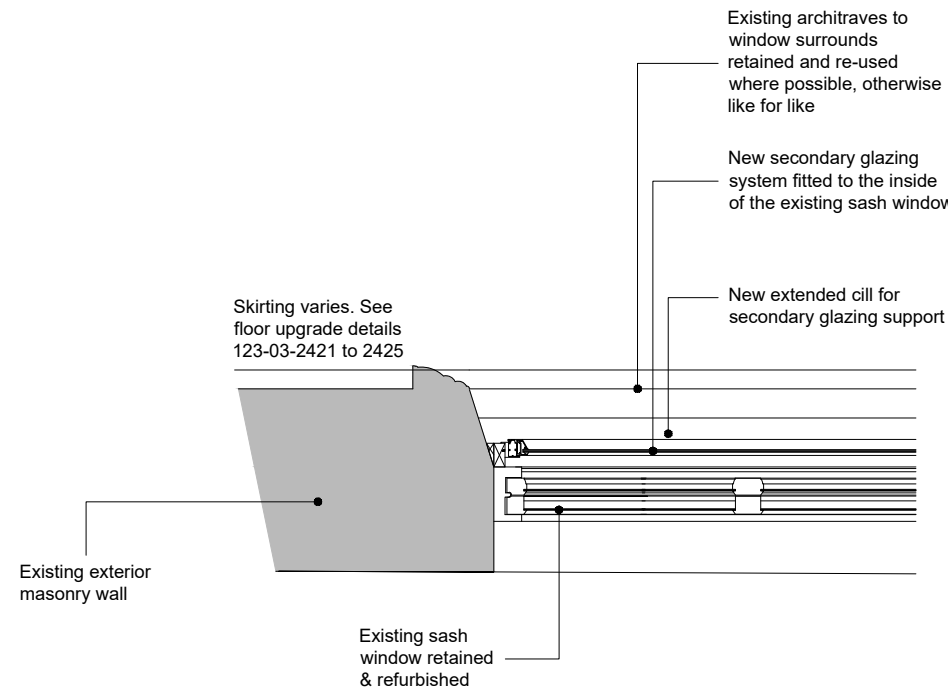


Window Returns Angular
Walls Unlined/Secondary Glazing system
Scale @1:20

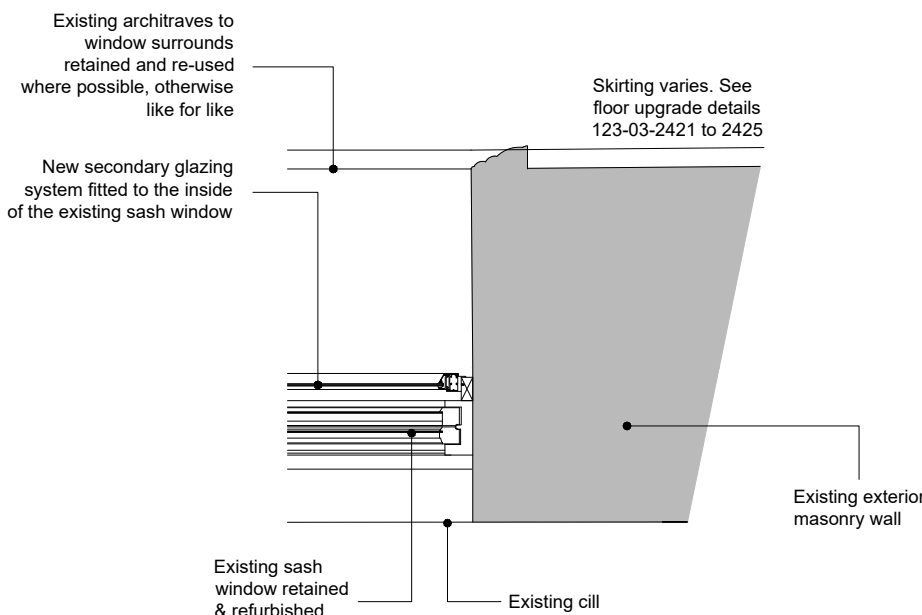

Window Returns Flush
Walls Unlined/Secondary Glazing system
Scale @1:20

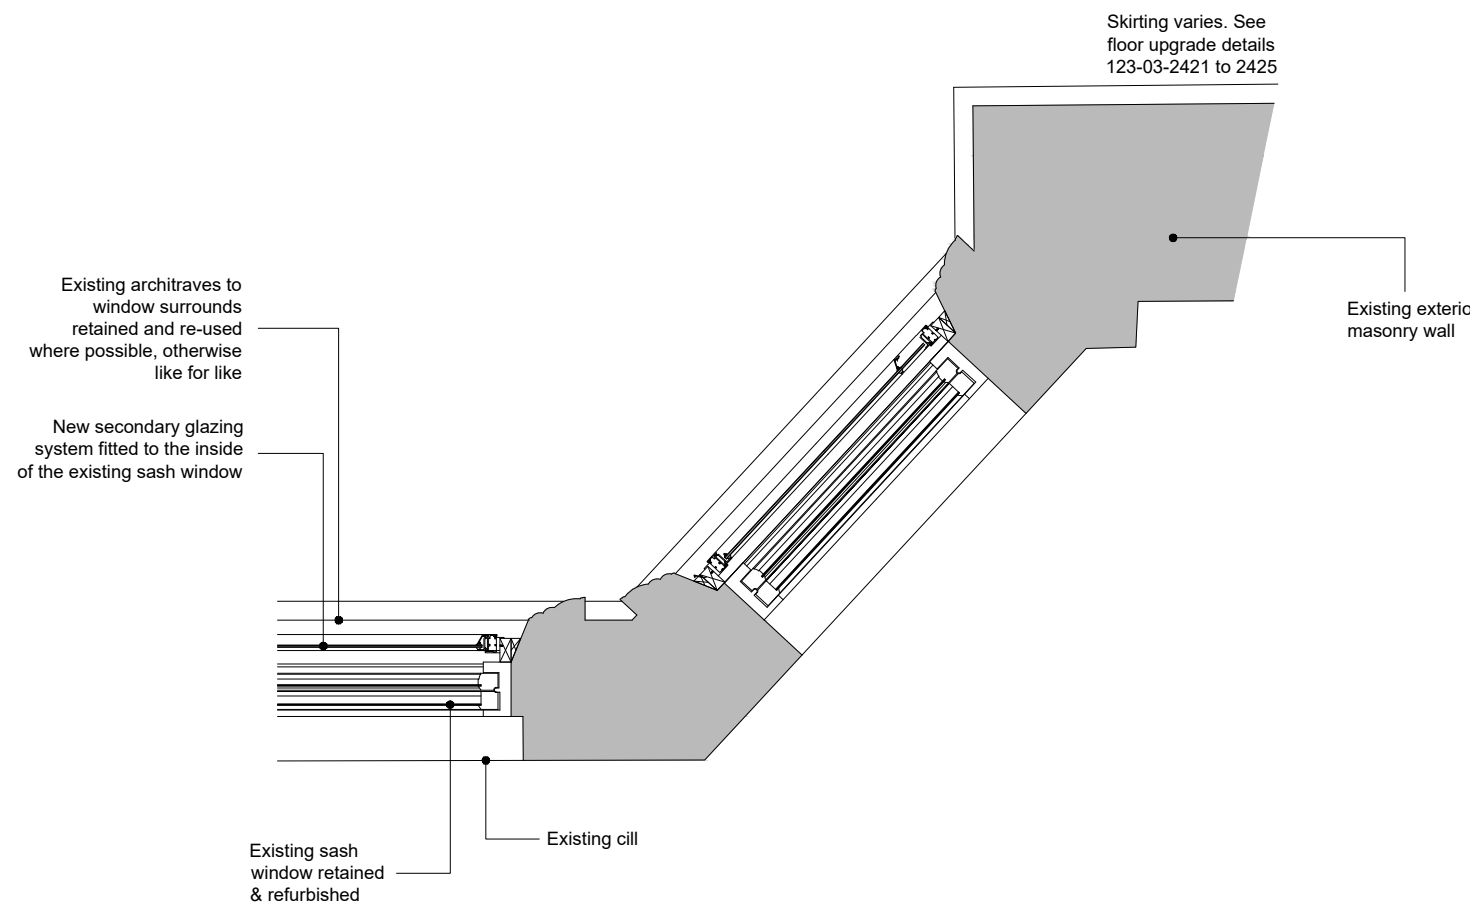

Window Bay Type 01
Walls Unlined/Secondary Glazing system
Scale @1:20

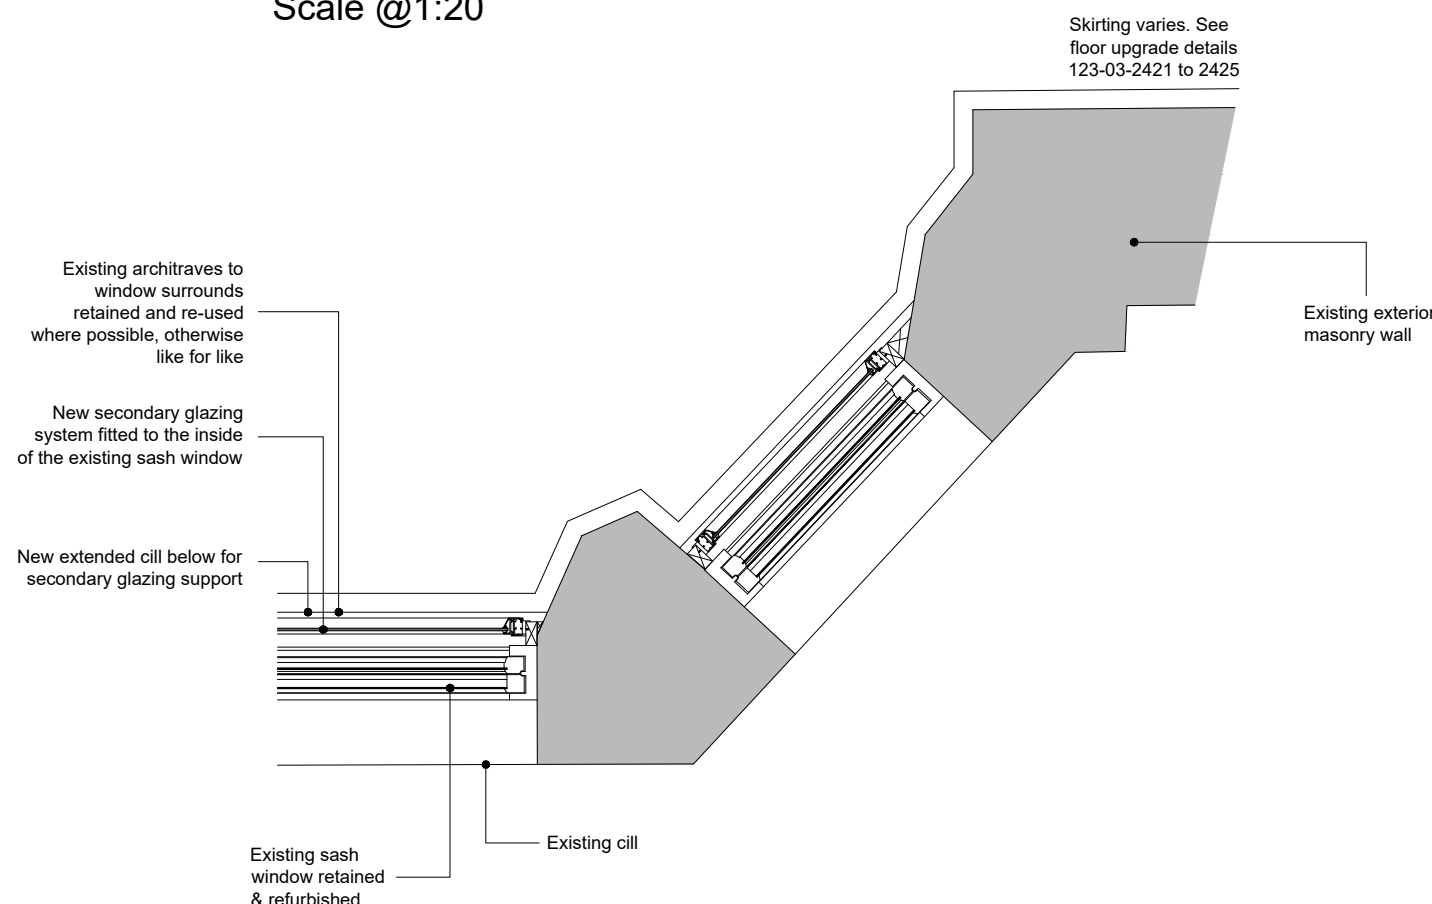

Window Bay Type 02
Walls Unlined/Secondary Glazing system
Scale @1:20

WARNING
Critical Dimensions required by Consultants/
Contractors/ Subcontractors must not be scaled
from this drawing. Dimensions required are to be
obtained from the drawing office

Cedars Building
Details 02
Proposed Plan &
Section Details

123-03- 2428

Scale	1:20@A1	Date	17.03.20
Drawn	RJ	Checked	

825 Wilmslow Road
Didsbury
Manchester
M20 2SN

P.J.Livesey Holdings Limited
Ashburton Park
Ashburton Road West
Trafford Park
Manchester M17 1AF
Tel : 0161 873 7878
Fax : 0161 873 8185
design@pjlivesey.co.uk

COPYRIGHT
This Drawing may not be used or reproduced in
any way without the written consent of the
P.J.Livesey Group Limited

The P. J. Livesey Group Ltd

www.pjlivesey-group.co.uk

Scale 1:20

