


ELEVATIONS

EXISTING


PROPOSED



FRONT
EAST

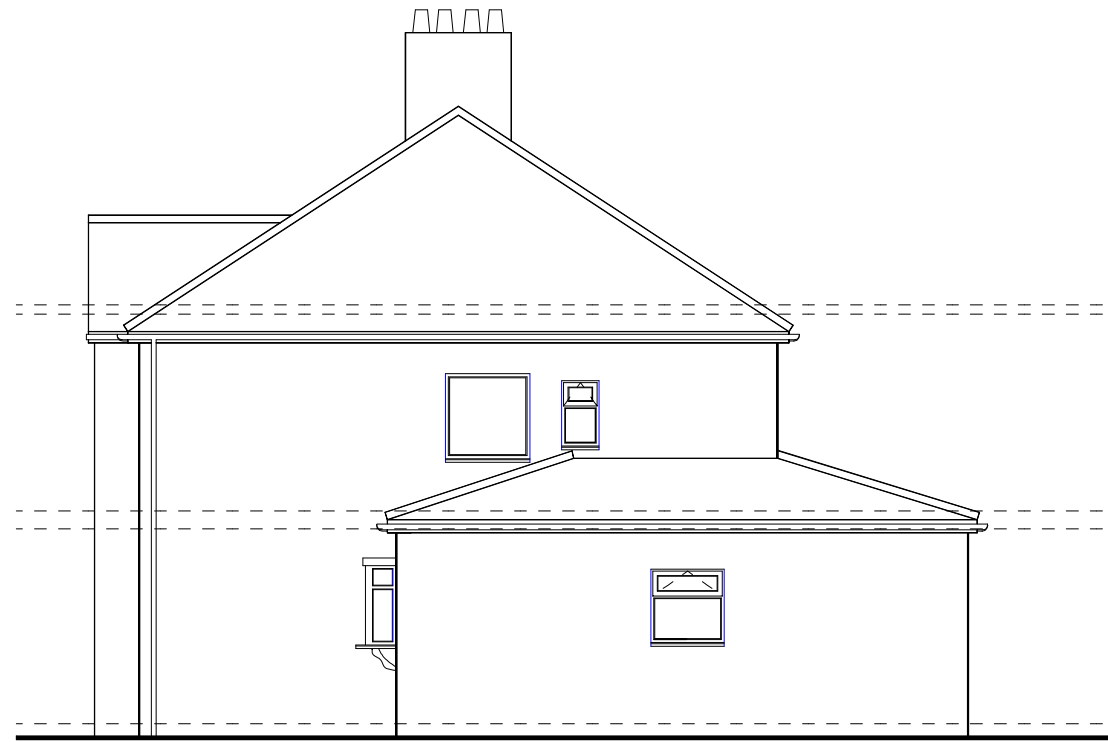

RIGHT
NORTH

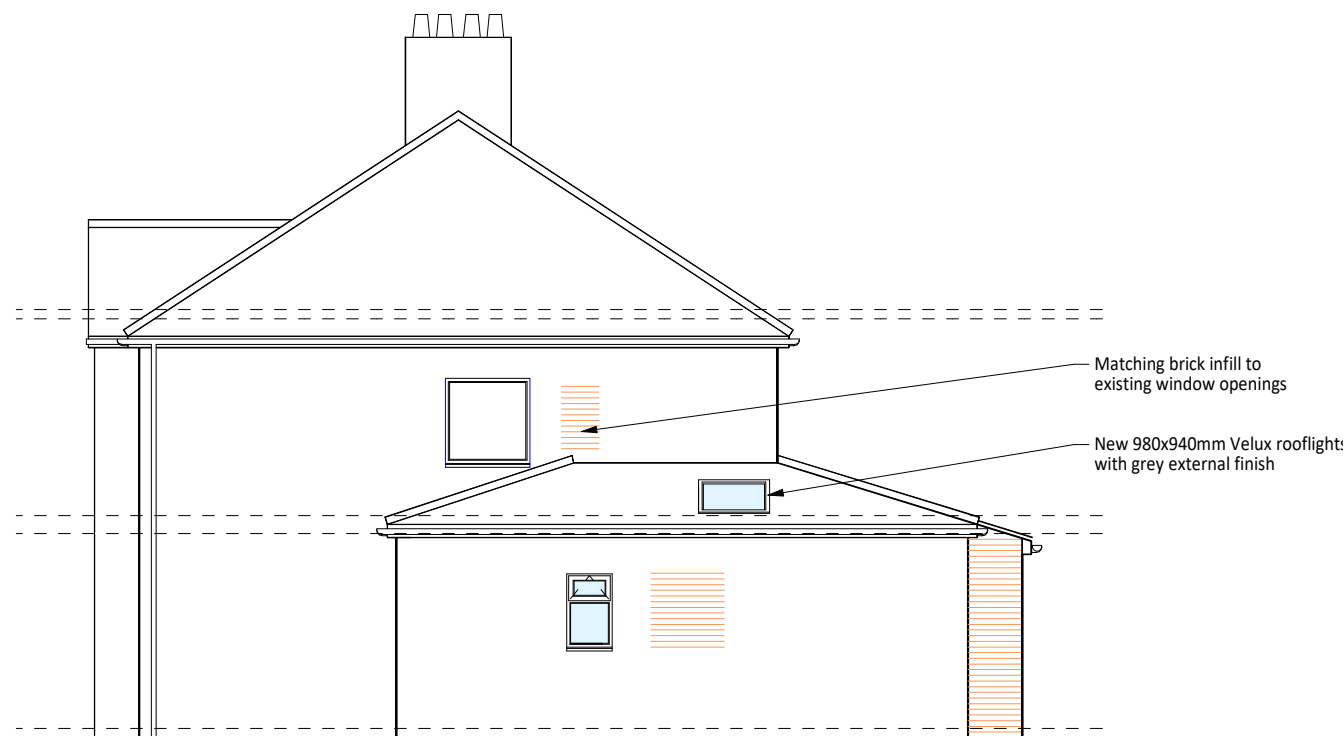



REAR
WEST





PLANS

EXISTING



PROPOSED

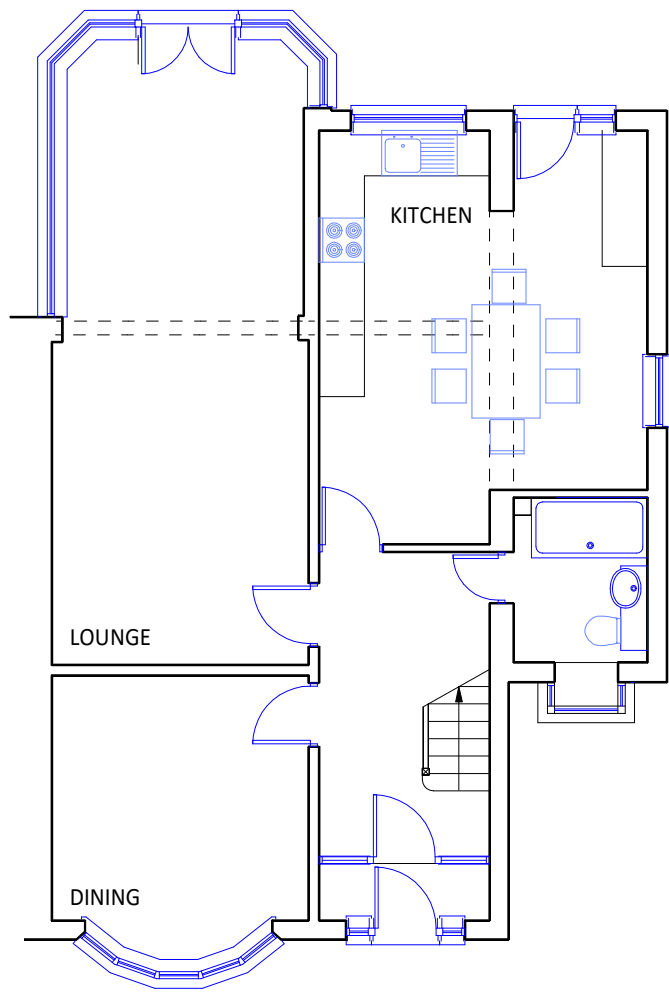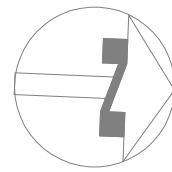



GROUND

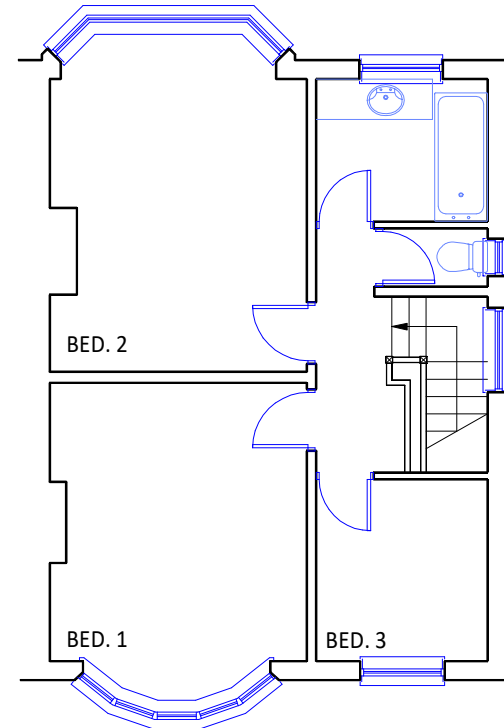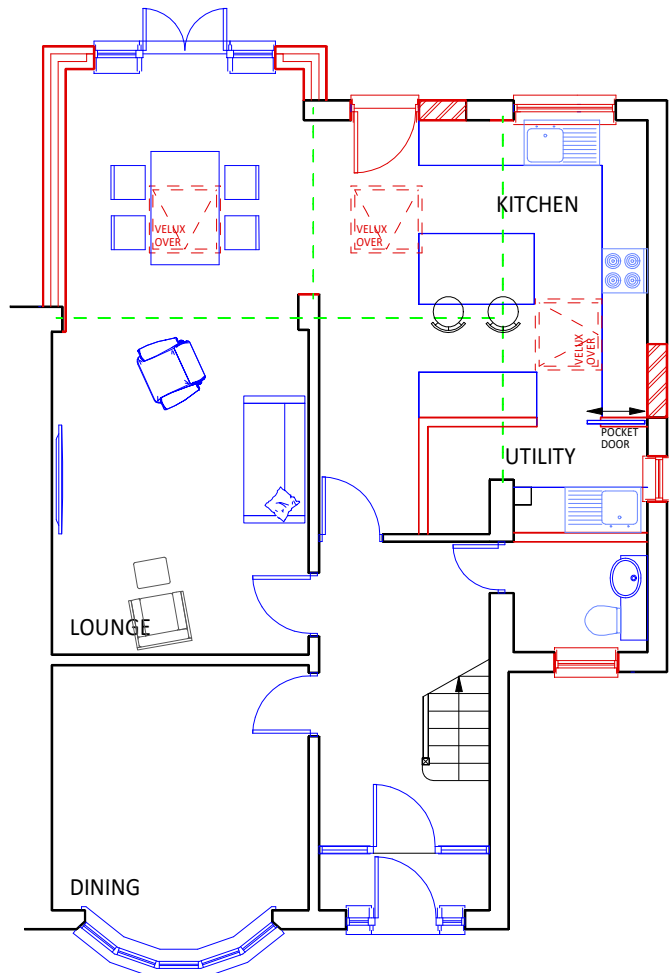

FIRST

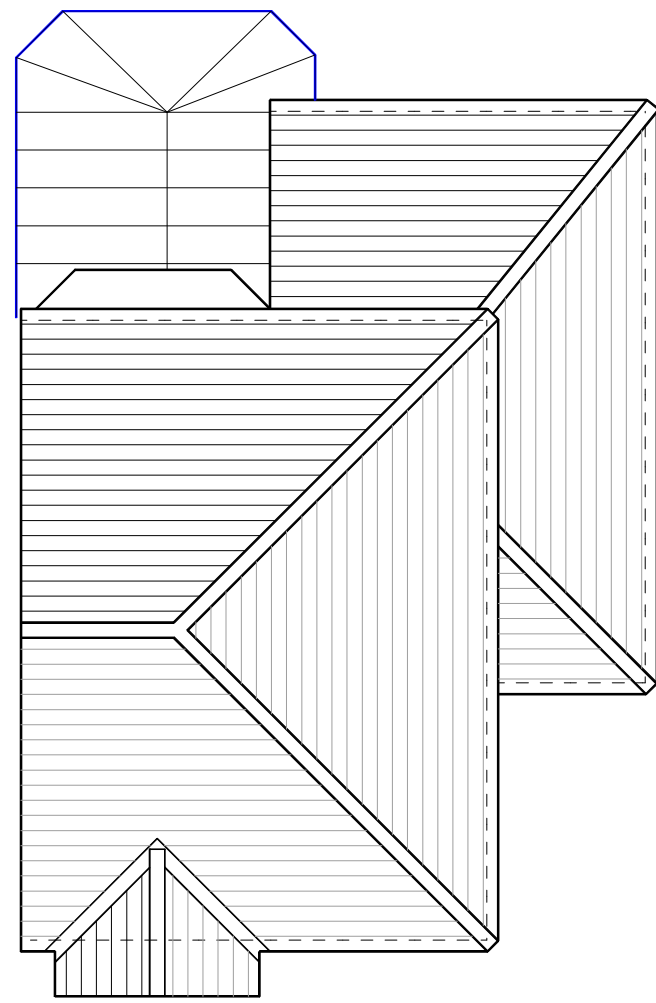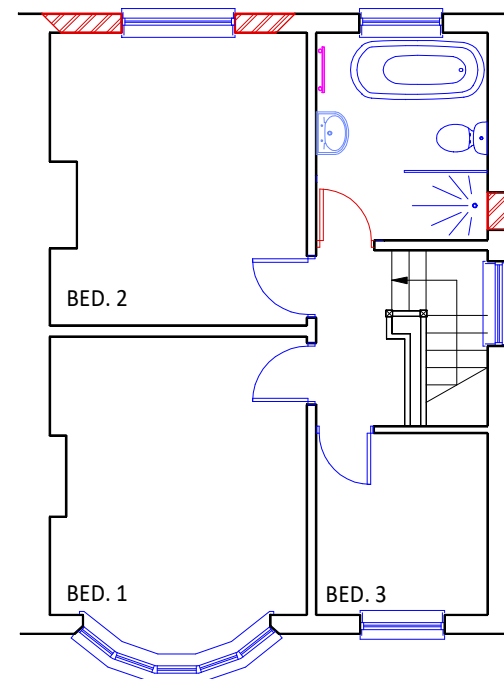

ROOF

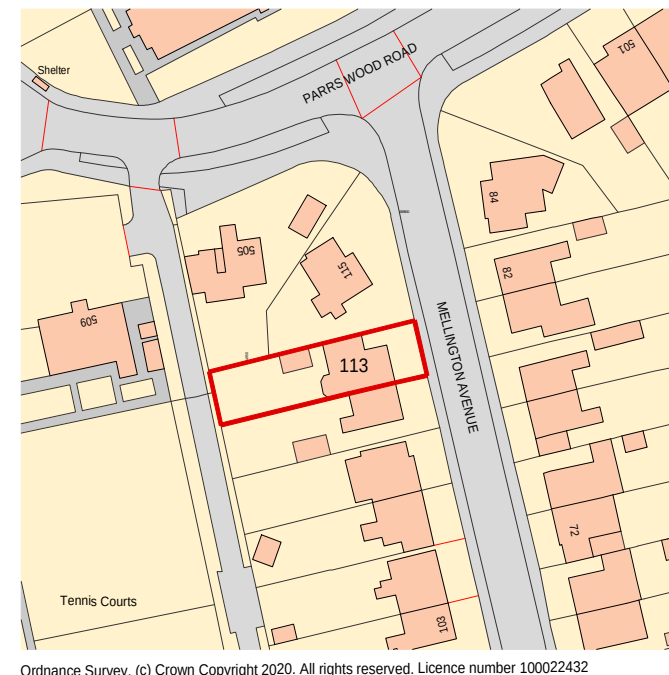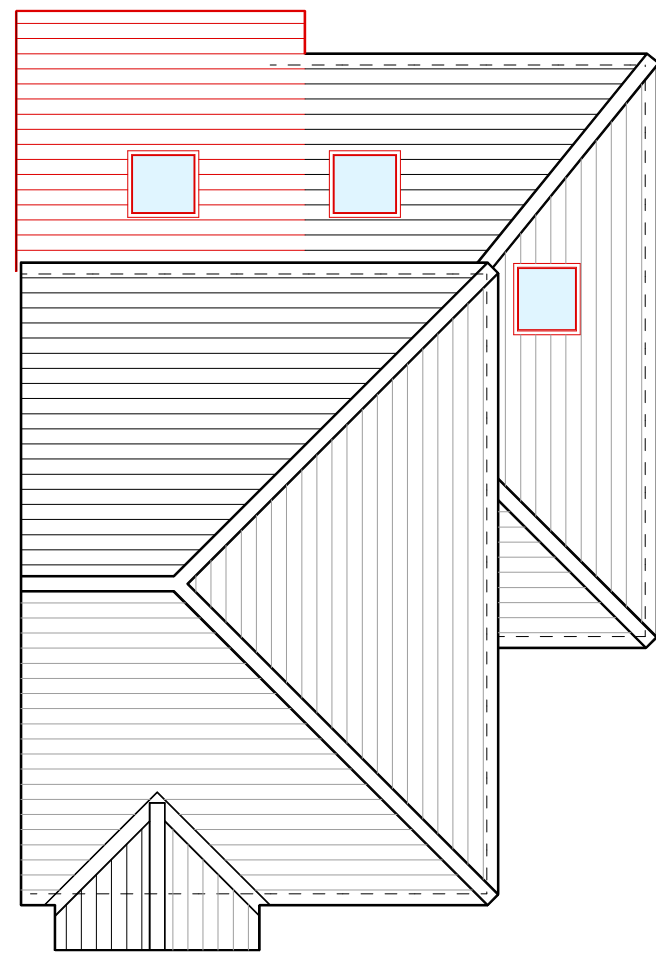

LOCATION
(SCALE 1:1250)



KEY:

- EXISTING
- PROPOSED

REV	DESCRIPTION	DATE	INITIALS
1	Do not scale. All dimensions and levels must be verified on site and discrepancies reported to Building Sense Limited, prior to commencing work or preparing site drawings. Any conflicting information must be reported for clarification. If in doubt, ask.		
STAGE: PLANNING			
Building Sense Chartered Surveyors T: 0161 215 1229 E: mark.newman@buildingsense.co.uk W: buildingsense.co.uk			
PROJECT: 113 Mellington Avenue Didsbury Manchester M20 5WF			
CLIENT: Mr and Mrs Carpenter			
TITLE: Existing and Proposed Plans and Elevations			
© 2020 Building Sense Limited			
DRAWN: MSN	CHECKED: MSN	DATE: 26/08/20	
SCALE: 1:100 @ A1	DRAWING NO: 19084.01	REV: D	

