
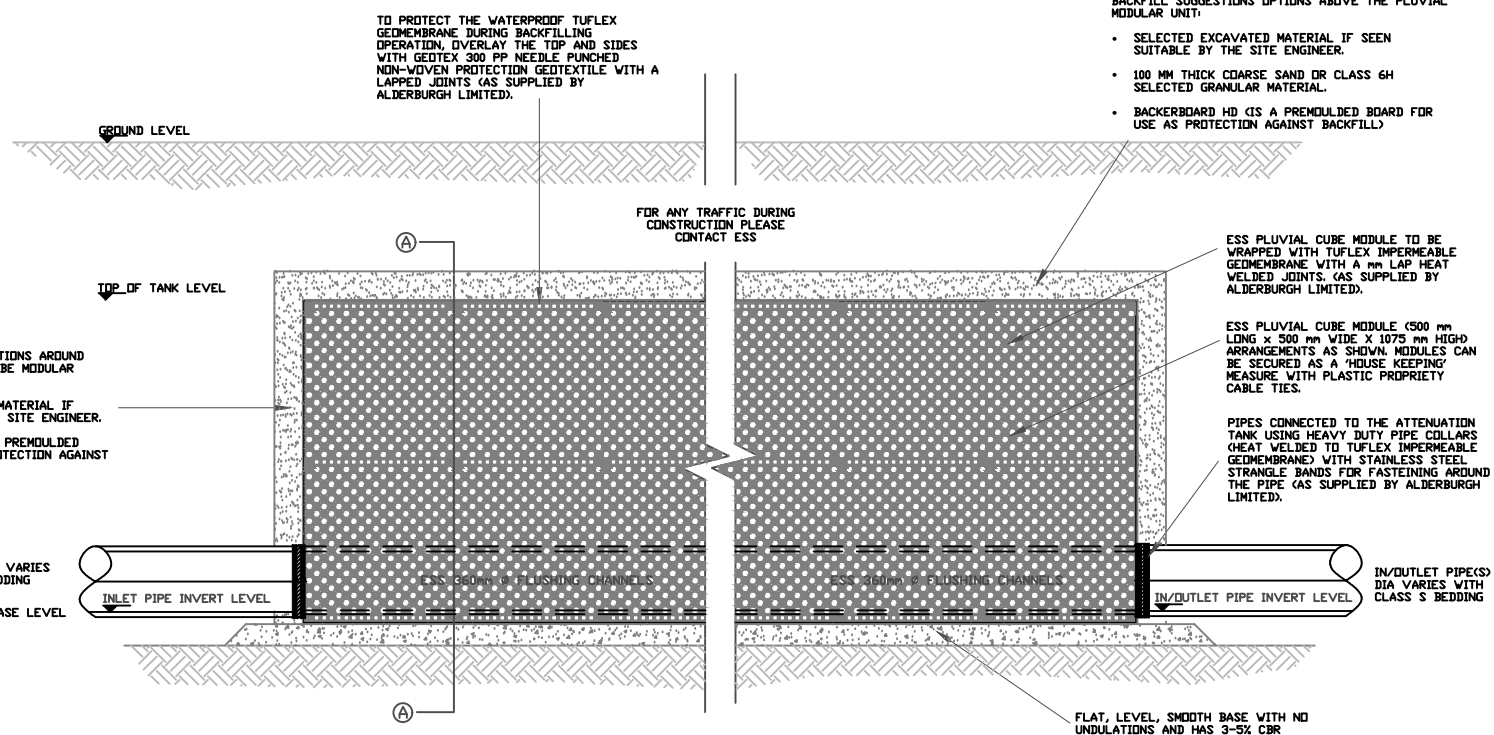
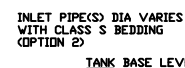



A 3 - 5% CBR HAS BEEN ASSUMED AT SUB-BASE LEVEL SHOULD THE CBR BE TESTED AND FOUND TO BE LESS THAN 3% THEN THE ENGINEER SHALL BE NOTIFIED. ALSO, ANY SOFT SPOTS FOUND AT SUB-BASE LEVEL SHALL BE REPORTED TO THE ENGINEER

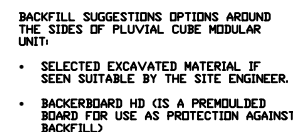

TYPICAL INLET PIPE CONNECTION

TYPICAL IN/OUTLET PIPE CONNECTION

TYPICAL DETAILS OF ATTENUATION TANK USING PLUVIAL CUBE MODULE UNITS

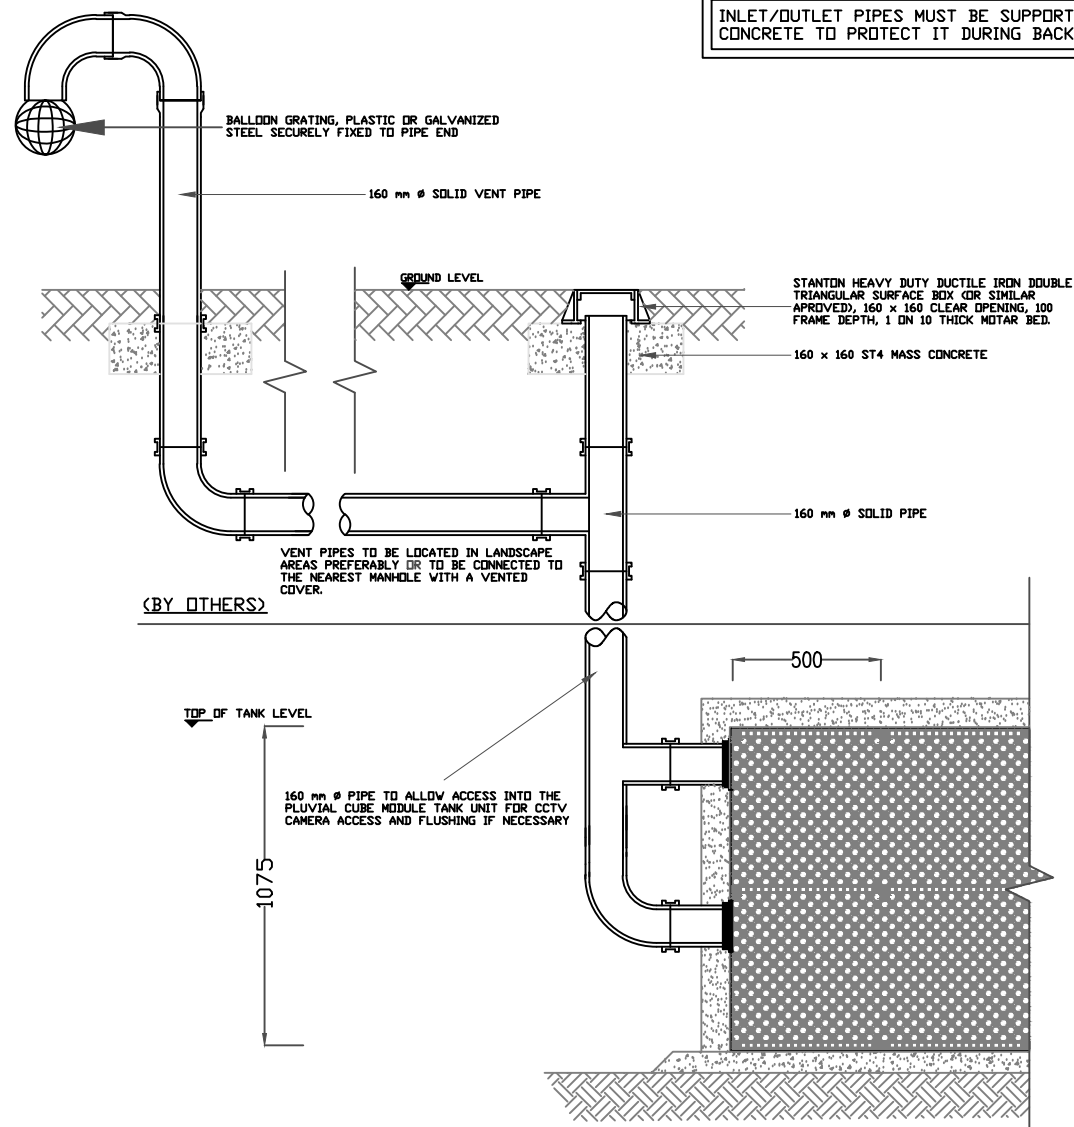


TYPICAL 160Ø VENT/ACCESS PIPE CONNECTION
OPTION 1

INLET/OUTLET PIPES MUST BE SUPPORTED WITH CONCRETE TO PROTECT IT DURING BACKFILLING.

VENT/ACCESS FINISHING DETAILS OPTIONS TO
SUIT SITE AND ENGINEER REQUIREMENTS

THE CONTRACTOR SHALL PROHIBIT THE MOVEMENT OF CONSTRUCTION PLANT ACROSS THE STORAGE TANK AND WHERE NECESSARY PROVIDE ADDITIONAL SUPPORT AND PROTECTION TO THE STRUCTURE. PARTICULARLY POST CONSTRUCTION, TEMPORARY FENCING CAN BE USED TO PROHIBIT TRADE STOCKS, PILING MATERIALS, HEAVY PLANTS ETC..

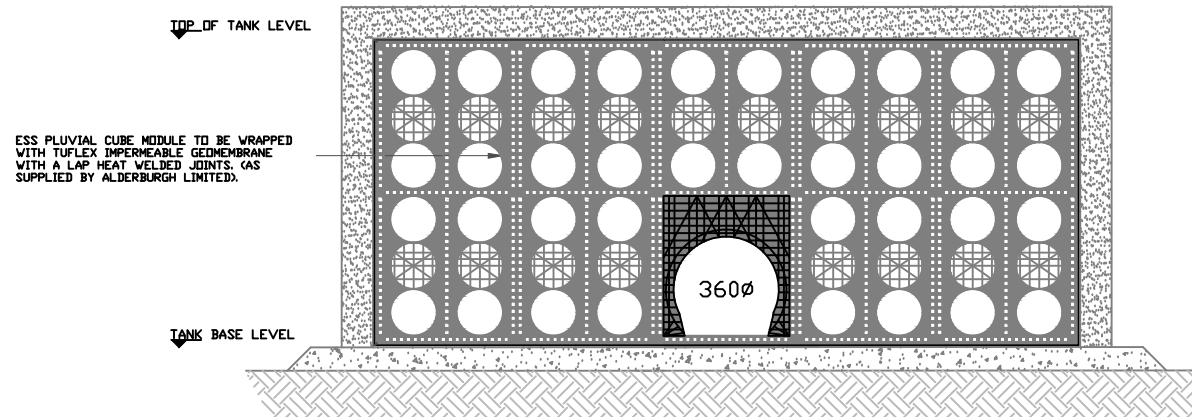

TYPICAL DETAILS OF ATTENUATION TANK USING PLUVIAL
CUBE MODULE UNITS
SECTION A-A

Notes :-

1. ALL STORAGE TANK DRAINAGE WORKS SHALL BE CARRIED OUT IN ACCORDANCE WITH THE SPECIFICATIONS, METHOD STATEMENTS AND RECOMMENDATIONS OF ENVIRONMENTAL SUSTAINABLE SOLUTIONS (ESS) LIMITED, ROCKDALE.
2. THE LOCATION, SIZE AND DEPTH OF ALL EXISTING DRAINS AND SEWERS AND SERVICES SHALL BE ESTABLISHED BY THE CONTRACTOR PRIOR TO THE COMMENCEMENT OF WORKS ON SITE. ANY DISCREPANCIES FROM THE INFORMATION INDICATED IN THESE DRAWINGS SHALL IMMEDIATELY BE BROUGHT TO THE ATTENTION OF THE ENGINEER.
3. THE CONTRACTOR SHALL ALLOW FOR THE PROTECTION, TEMPORARY AND PERMANENT SUPPORT AND DIVERSION WORKS AS NECESSARY, TO ALL EXISTING SERVICES TO THE SATISFACTION OF THE PUBLIC UTILITIES.
4. THE CONTRACTOR SHALL ALLOW FOR DEALING WITH SURFACE WATER RUN-OFF INTO EXISTING DRAINS AND FROM GROUNDWATER BY MEANS OF PUMPS, PUMPING AND DE-WATERING AS APPROPRIATE, IN ORDER TO KEEP THE EXCAVATION AS REASONABLY DRY AS POSSIBLE DURING THE CONSTRUCTION OF THE WORKS.
5. ALL LEVELS AND DIMENSIONS SHALL BE VERIFIED ON SITE PRIOR TO THE COMMENCEMENT OF THE WORKS. ANY DISCREPANCIES SHALL IMMEDIATELY BE BROUGHT TO THE ATTENTION OF THE ENGINEER.
6. THE CONTRACTOR SHALL TAKE ALL NECESSARY SAFETY PRECAUTIONS IN LINE WITH CURRENT LEGISLATION WHEN WORKING IN / NEAR CONFINED SPACES, DEEP EXCAVATIONS AND MACHINERY.
7. THE CONTRACTOR SHALL TAKE ALL NECESSARY SAFETY TO PROTECT PEDESTRIANS AND VEHICLES FROM THE WORKING AREAS.
8. TO PROTECT THE ESS PLUVIAL CUBE MODULAR ATTENUATION AND SDAKAWAY STORAGE TANKS FROM CONSTRUCTION DEBRIS, THE CONTRACTOR SHALL ENSURE THAT STOPPERS ARE SECURELY PLACED IN ALL CONNECTIONS IMMEDIATELY UPSTREAM OF THE TANK UNITS, UNTIL THE REMOVAL OF THE FINAL CLEANING OF THE ROADS / DRAINAGE HAS BEEN COMPLETED.
9. UPON COMPLETION OF THE WORKS THE CONTRACTOR SHALL CLEAN ALL DRAINAGE BY JETTING, REMOVING ALL DEBRIS FROM SITE, NO DEBRIS SHALL BE PERMITTED TO ENTER THE TANK STORAGE SYSTEM.
10. NUMBER OF VENT UNITS DEPENDS ON THE SIZE OF THE TANK (REFER VENT DRAWING)
11. REFER SEQUENCE OF WORK DOCUMENT FOR DETAILED INSTALLATION METHODOLOGY (CONTACT ENVIRONMENTAL SUSTAINABLE SOLUTIONS (ESS)

Notes :- All the Dimensions by Millimeters



ENVIRONMENTAL SUSTAINABLE SOLUTIONS
(ESS) LIMITED
SOLUTIONS HOUSE
DANE STREET
ROCHDALE
OL11 4EZ
TEL: 01706 374416
FAX 01706 376785
EMAIL: TECHNICAL@Y-ESS.COM

PROJECT


MMU BIRLEY FIELDS, MANCHESTER

ATTENUATION TANK - DETAILS

TITLE

ATTENUATION / STORAGE TANK
DETAILS USING PLUVIAL CUBE
MODULES UNITS.

<u>Scale</u> N.T.S.	<u>Drawn</u> AY	<u>Checked</u> KD
<u>Date</u> 05/12/2019	<u>Drawing No.</u> PCST - 2.0 Job Ref. (DD/15395)	<u>Revision</u> R0

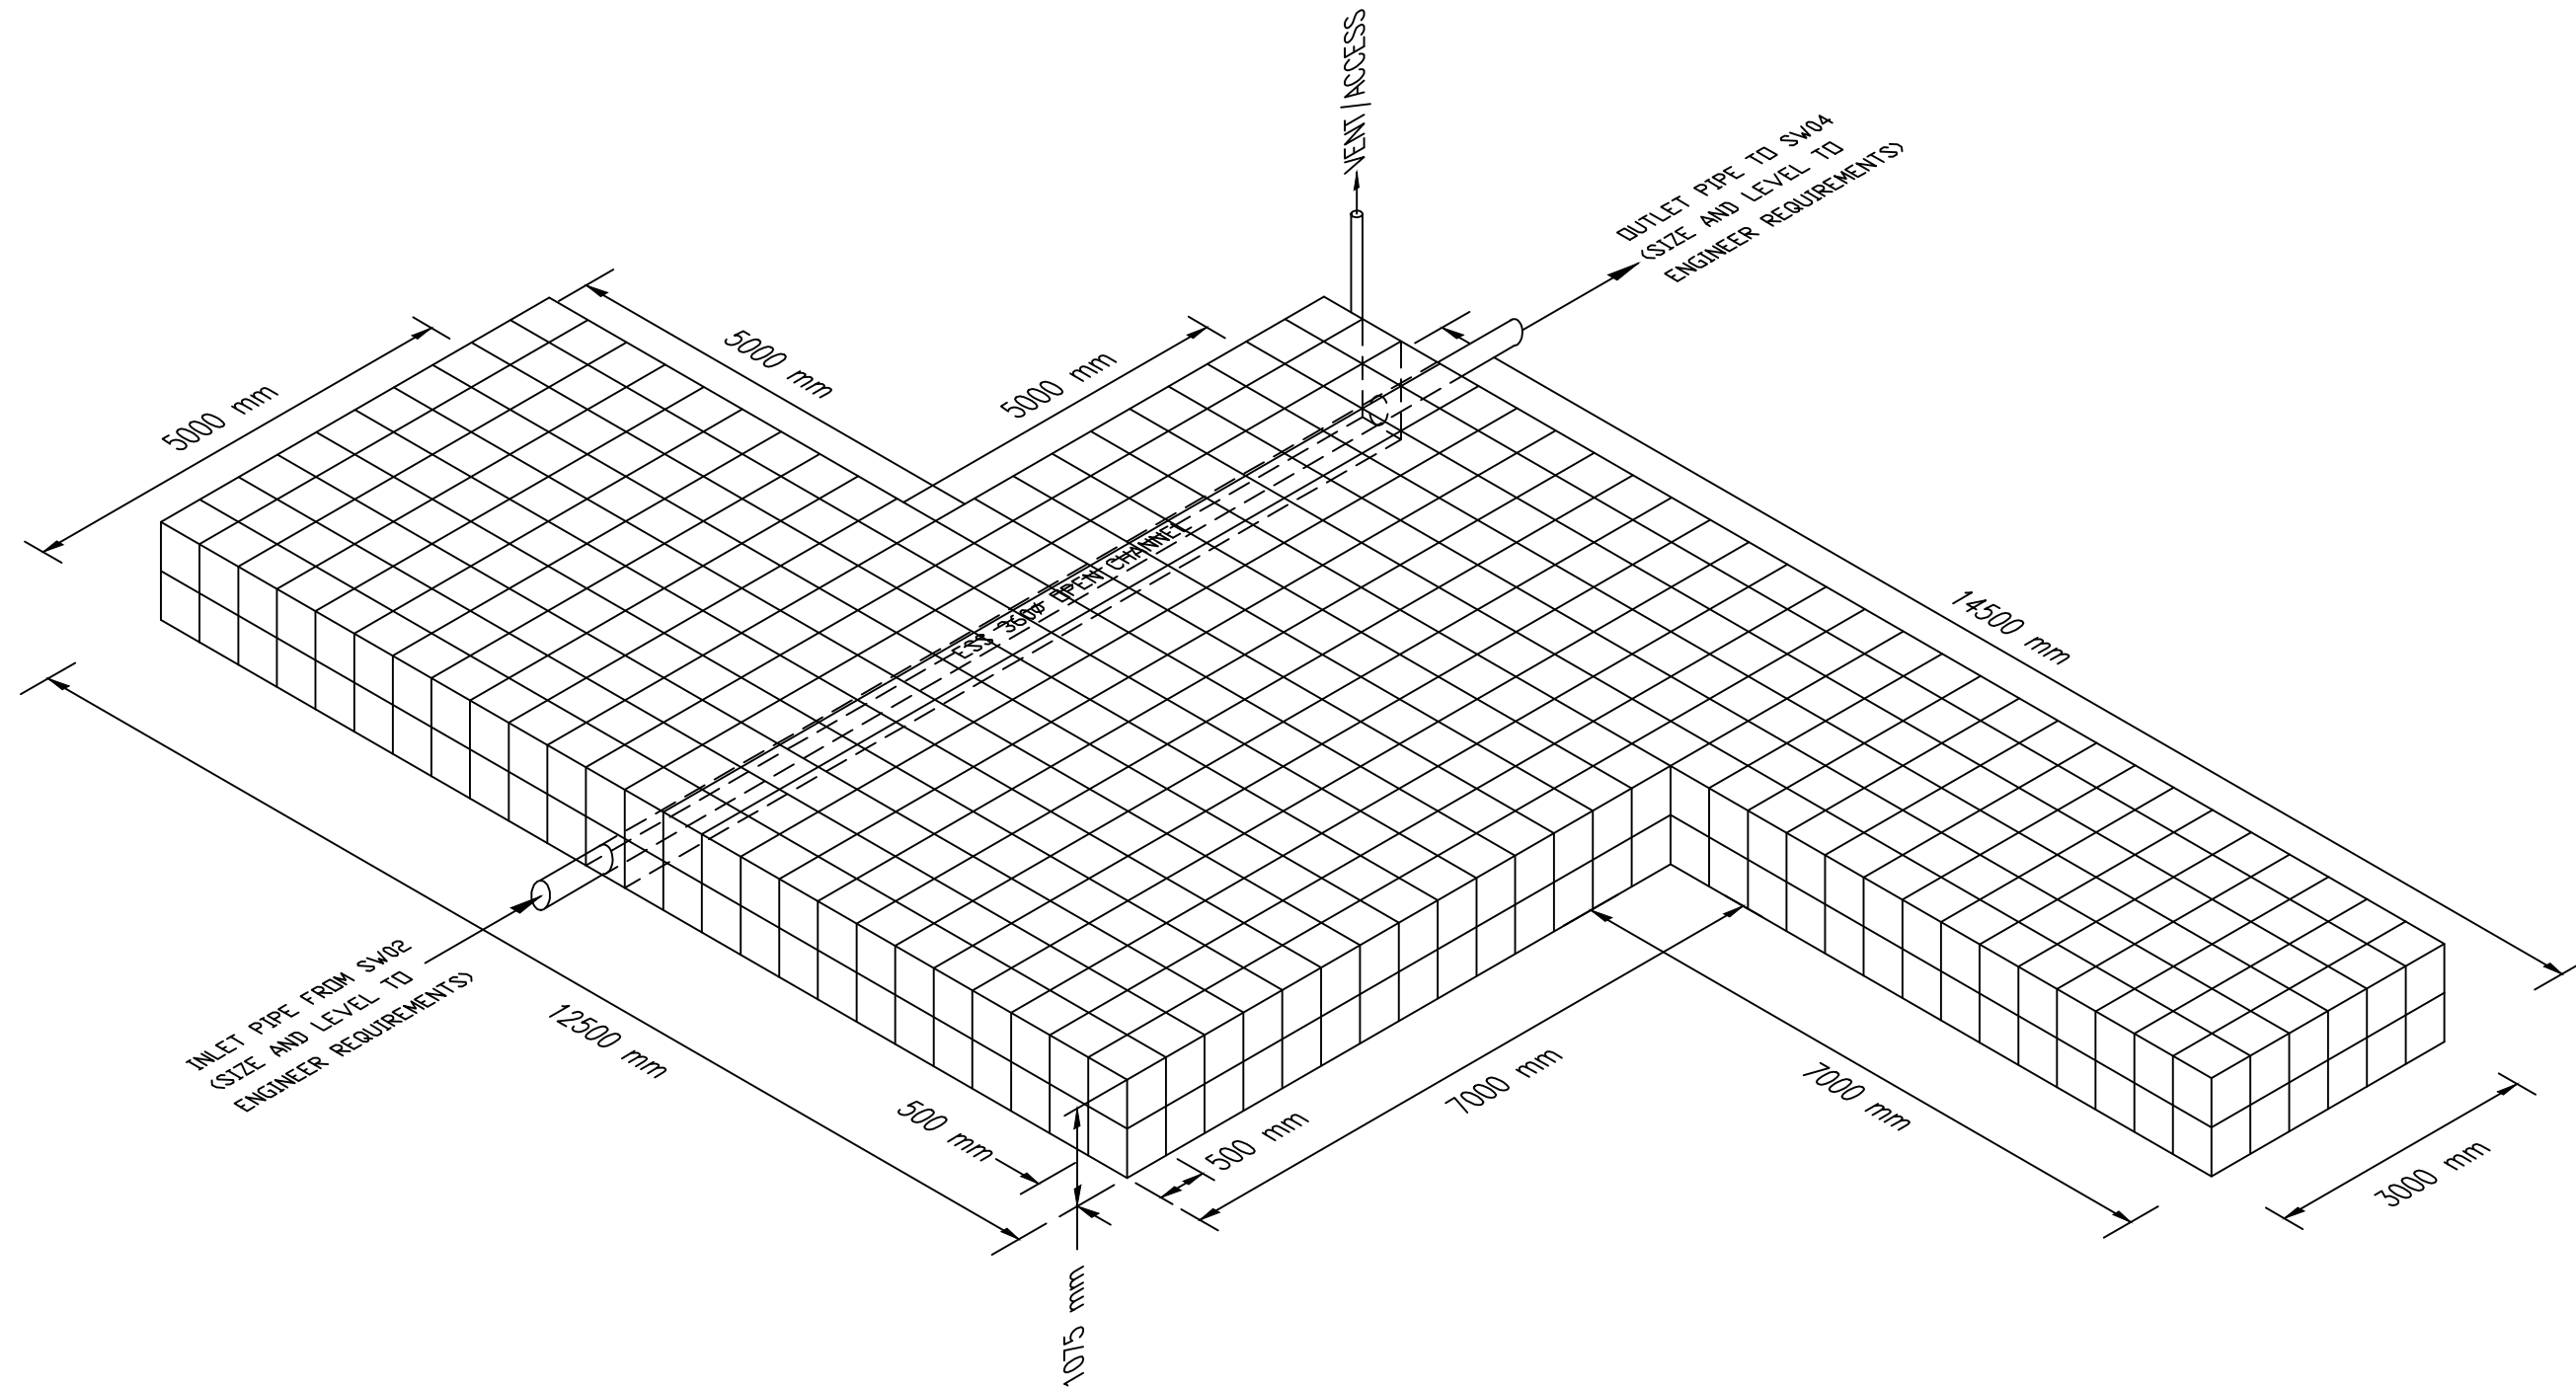

DIAGRAMATIC TANK LAYOUT (N.T.S)

ATTENUATION TANK
 $121\text{m}^3 \times 1.075\text{m DEEP} = 130\text{m}^3 \text{ GROSS/}$
 $124.8\text{m}^3 \text{ NETT (96\% VOID RATIO)}$
 (LEVELS TO THE ENGINEER REQUIREMENTS
 PLEASE REFER TO THE LATEST DRAINAGE
 LAYOUT PRIOR TO INSTALLATION)

Notes :-

1. ALL STORAGE TANK DRAINAGE WORKS SHALL BE CARRIED OUT IN ACCORDANCE WITH THE SPECIFICATIONS, METHOD STATEMENTS AND RECOMMENDATIONS OF ENVIRONMENTAL SUSTAINABLE SOLUTIONS (ESS) LIMITED, ROCHDALE.
2. THE LOCATION, SIZE AND DEPTH OF ALL EXISTING DRAINS / SEWERS AND SERVICES SHALL BE ESTABLISHED BY THE CONTRACTOR PRIOR TO THE COMMENCEMENT OF WORKS ON SITE. ANY DISCREPANCIES FROM THE INFORMATION INDICATED ON THESE DRAWINGS SHALL IMMEDIATELY BE BROUGHT TO THE ATTENTION OF THE ENGINEER.
3. THE CONTRACTOR SHALL ALLOW FOR THE PROTECTION, TEMPORARY AND PERMANENT SUPPORT AND DIVERSION WORKS AS NECESSARY, TO ALL EXISTING SERVICES TO THE SATISFACTION OF THE PUBLIC UTILITIES.
4. THE CONTRACTOR SHALL ALLOW FOR DEALING WITH SURFACE WATER RUN-OFF INTO EXCAVATIONS AND FROM GROUNDWATER BY MEANS OF PUMPS, PUMPING AND DE-WATERING AS APPROPRIATE, IN ORDER TO KEEP THE EXCAVATION AS REASONABLY DRY AS POSSIBLE DURING THE CONSTRUCTION OF THE WORKS.
5. ALL LEVELS AND DIMENSIONS SHALL BE VERIFIED ON SITE PRIOR TO THE COMMENCEMENT OF ANY WORKS. ANY DISCREPANCIES SHALL IMMEDIATELY BE BROUGHT TO THE ATTENTION OF THE ENGINEER.
6. THE CONTRACTOR SHALL TAKE ALL NECESSARY SAFETY PRECAUTIONS IN LINE WITH CURRENT LEGISLATION WHEN WORKING IN / NEAR CONFINED SPACES, DEEP EXCAVATIONS AND MACHINERY.
7. THE CONTRACTOR SHALL TAKE ALL NECESSARY SAFETY TO PROTECT PEDESTRIANS AND VEHICLES FROM THE WORKING AREAS.
8. TO PROTECT THE ESS PLUVIAL CUBE MODULAR ATTENUATION AND SOAKAWAY STORAGE TANK FROM CONSTRUCTION SITE DEBRIS, THE CONTRACTOR SHALL ENSURE THAT STOPPERS ARE SECURELY PLACED IN ALL CONNECTIONS IMMEDIATELY UPSTREAM OF THE TANK UNITS, ONLY TO BE REMOVED ONCE THE FINAL CLEANING OF THE ROADS / DRAINAGE HAS BEEN COMPLETED.
9. UPON COMPLETION OF THE WORKS THE CONTRACTOR SHALL CLEAN ALL DRAINAGE BY JETTING, REMOVING ALL DEBRIS FROM SITE, NO DEBRIS SHALL BE PERMITTED TO ENTER THE TANK STORAGE SYSTEM.
10. NUMBER OF VENT UNITS DEPENDS ON THE SIZE OF THE TANK (REFER VENT DRAWING)
11. REFER SEQUENCE OF WORK DOCUMENT FOR DETAILED INSTALLATION METHODOLOGY (CONTACT ENVIRONMENTAL SUSTAINABLE SOLUTIONS (ESS) LIMITED)

RI	12/12/19	TANK LAYOUT HAS BEEN AMENDED TO SUIT SITE REQUIREMENTS.
----	----------	---

Notes :- All the Dimensions by Millimeters



ENVIRONMENTAL SUSTAINABLE SOLUTIONS
 (ESS) LIMITED
 SOLUTIONS HOUSE
 DANE STREET
 ROCHDALE
 OL11 4EZ
 TEL: 01706 374416
 FAX 01706 376785
 EMAIL: TECHNICAL@Y-ESS.COM

PROJECT
MMU BIRLEY FIELDS, MANCHESTER
ATTENUATION TANK - LAYOUT

TITLE
ATTENUATION / STORAGE TANK DETAILS USING PLUVIAL CUBE MODULES UNITS.

Scale	Drawn	Checked
N.T.S.	AY	KD
Date	Drawing No.	Revision
05/12/2019	PCST - 2.1 Job Ref. (DD/15395)	R1