


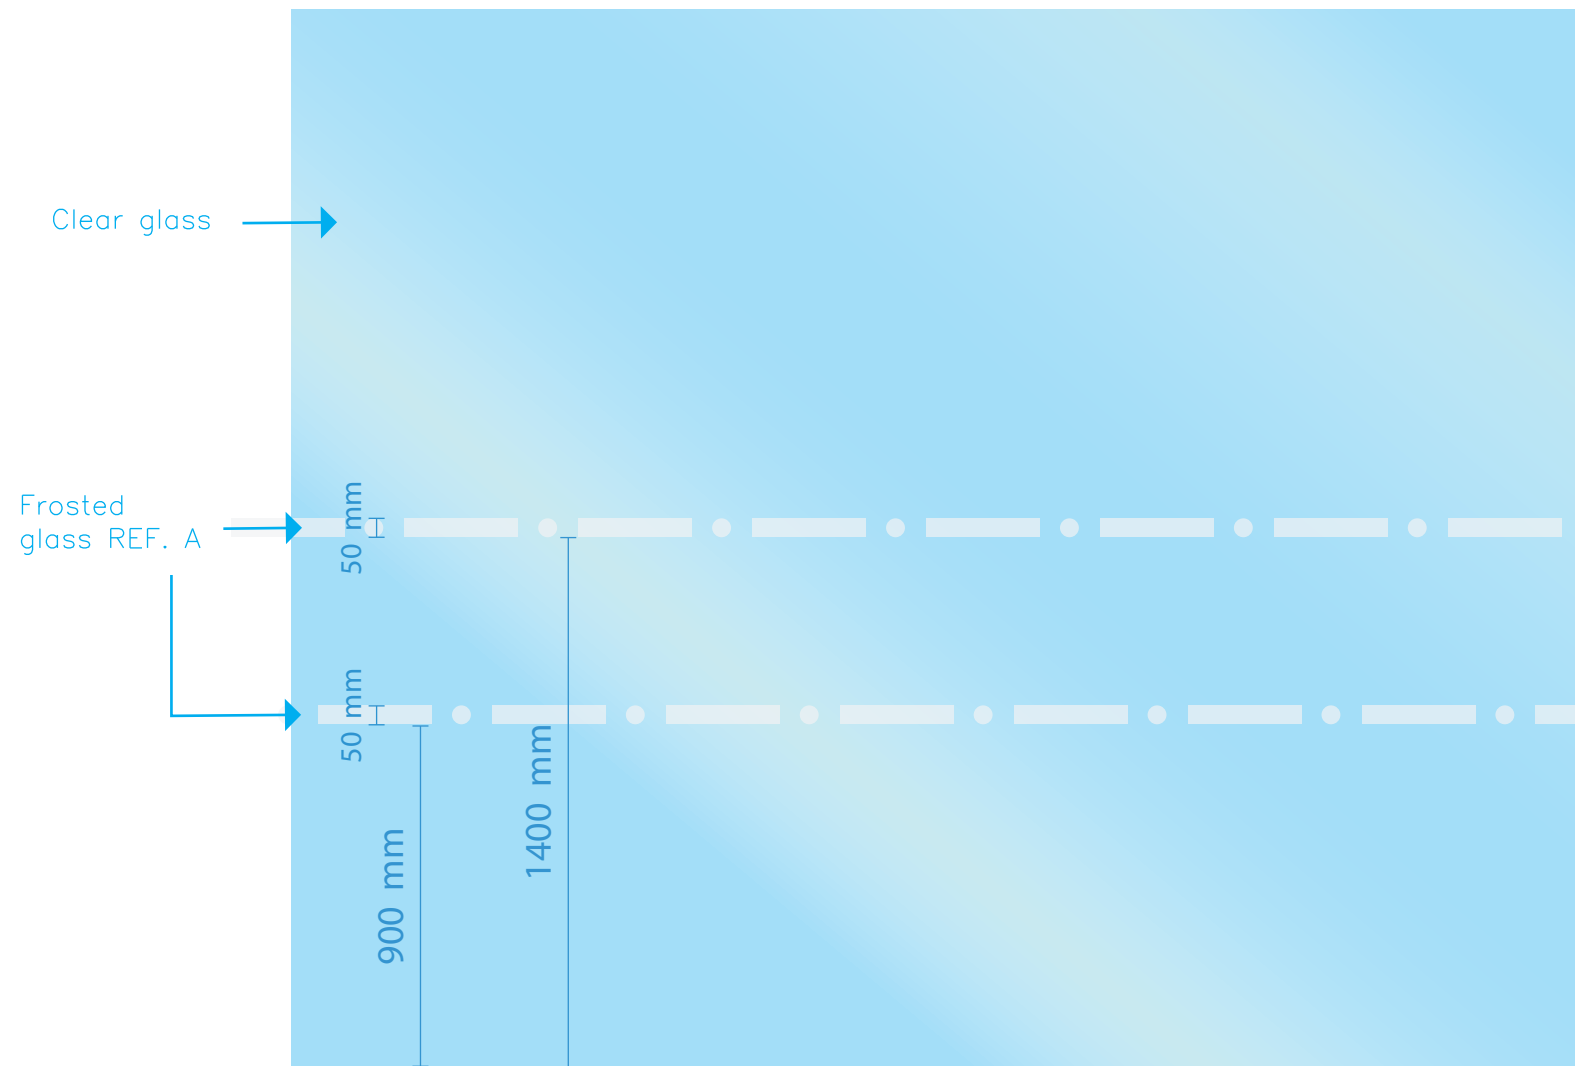

FROSTED MANIFESTATION APPLICATIONS

Cafe exterior glass (GM.01)
width: 4040mm

Main door entrance (GM.02)
width: 1400mm


Right exterior glass (GM.03)
width: 1770mm

Entrance corridor, right glass (GM.04)
width: 3200mm

Entrance corridor, door to atrium (GM.05)
width: 1400mm


Collection store (GM.06)
width: 1800mm

Rear entrance glass (GM.07)
width: 1500mm

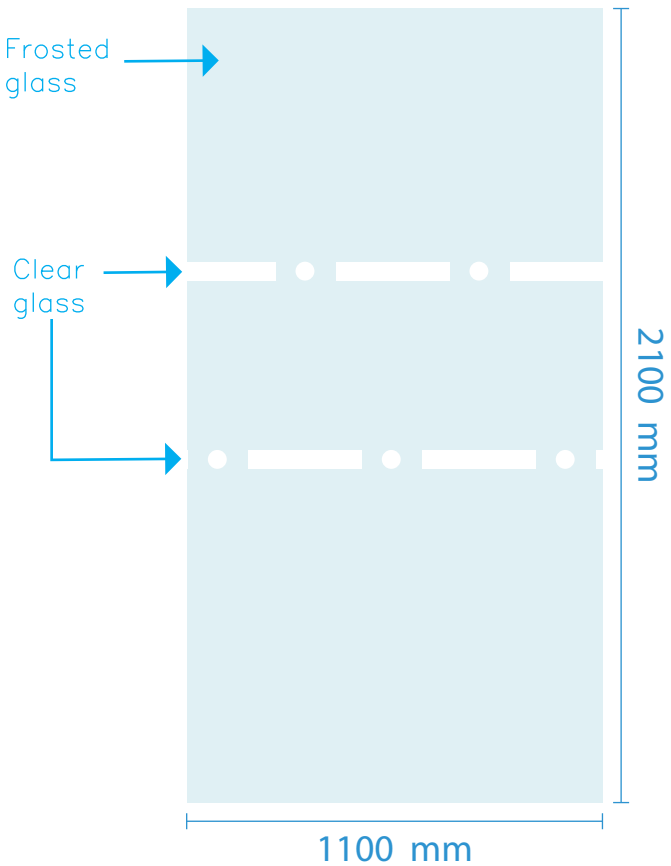

INVERTED MANIFESTATION

Gallery glass window (GM.08)
width: 1100mm

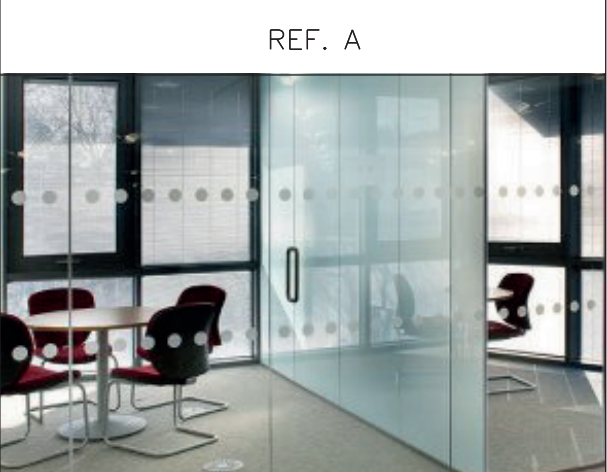

PROJECT

Project Name MJM
Drawing Name Glass Manifestation
GM.01 08

DESIGN STAGE Tender
DRAWN AM
CHECKED SY
DATE 16-11-2020
DRAWING TITLE MJM_manifestation_
200804
DRAWING NO. 6
revision History Graphic revised

LINES

— Cut M100
- - - Crease M100
— Dims C100

SCALE

1:20 at A3

COLOUR & MATERIAL

Frosted glass	N/A	N/A
N/A	N/A	N/A

Twelve

Twelve Design Ltd.
www.twelve.la
hi@twelve.la
020 8133 1212

All Rights reserved. These drawings, concepts, designs and ideas are the property of Twelve. They may not be copied, reproduced, disclosed to others or used in connection with any work other than specified project for which they were prepared, in whole or in part, without the prior written authorisation of Twelve Design Ltd.

22 Prince of Wales Rd
London NW5 3LG

For Tender Propose Only
Do Not Reproduce