




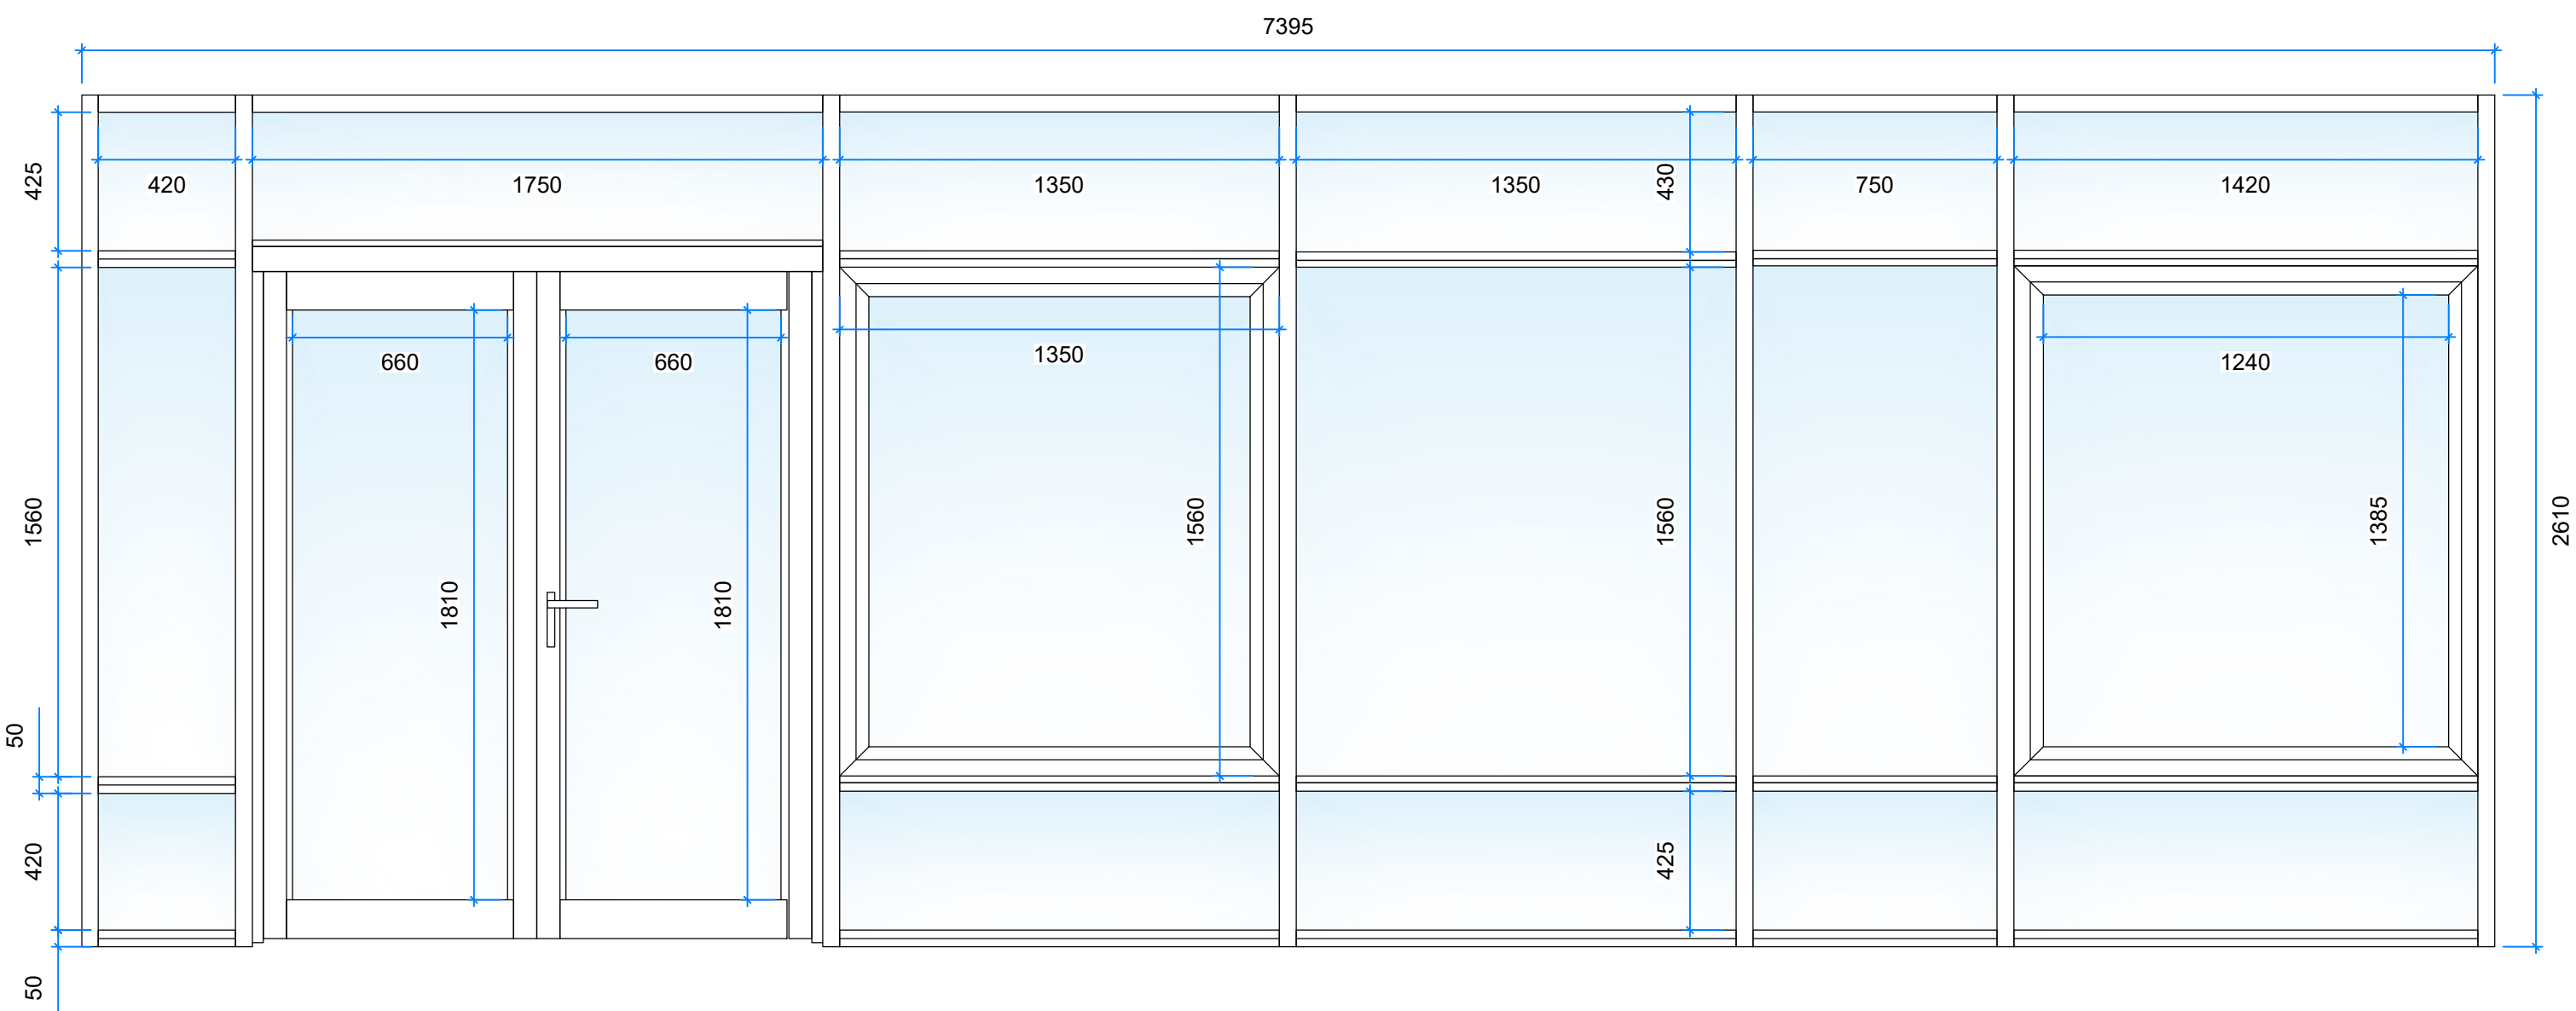


CURTAIN WINDOW WALL (TYPE 4)
TYPICAL ELEVATION
SCALE 1:20 @A1

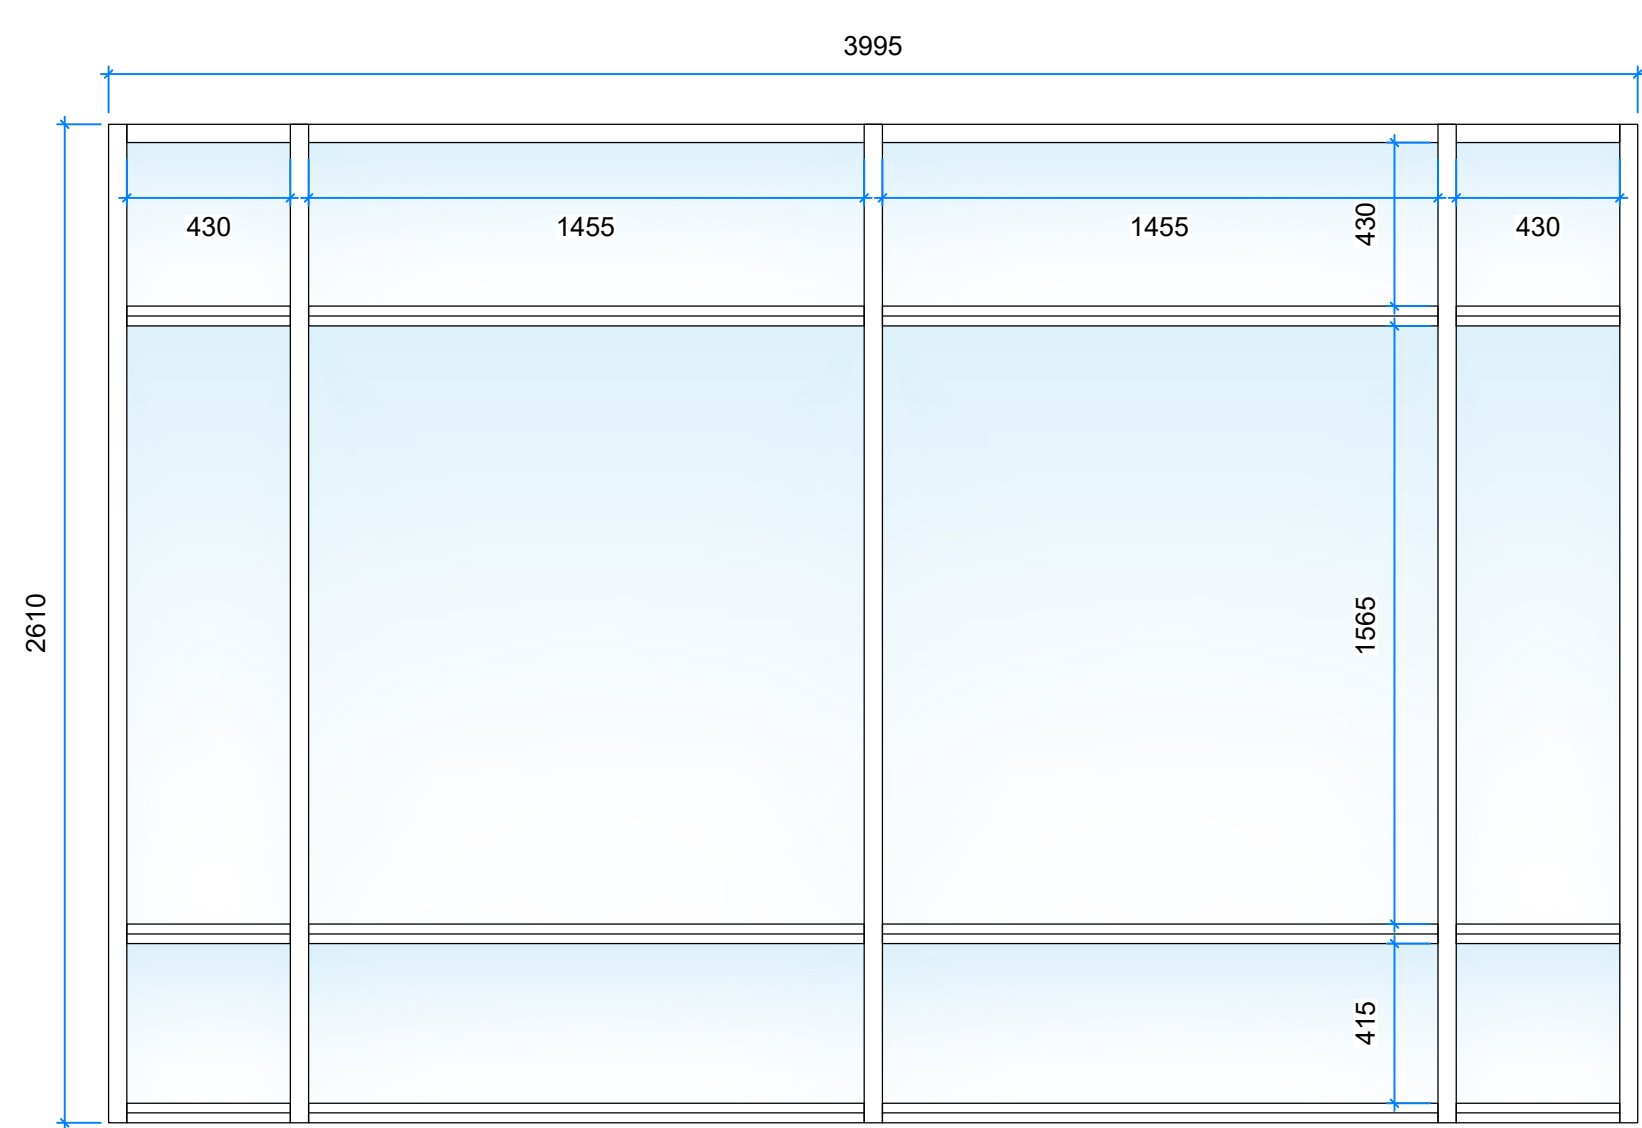


CURTAIN WINDOW WALL (TYPE 4)
TYPICAL ELEVATION
SCALE 1:20 @A1

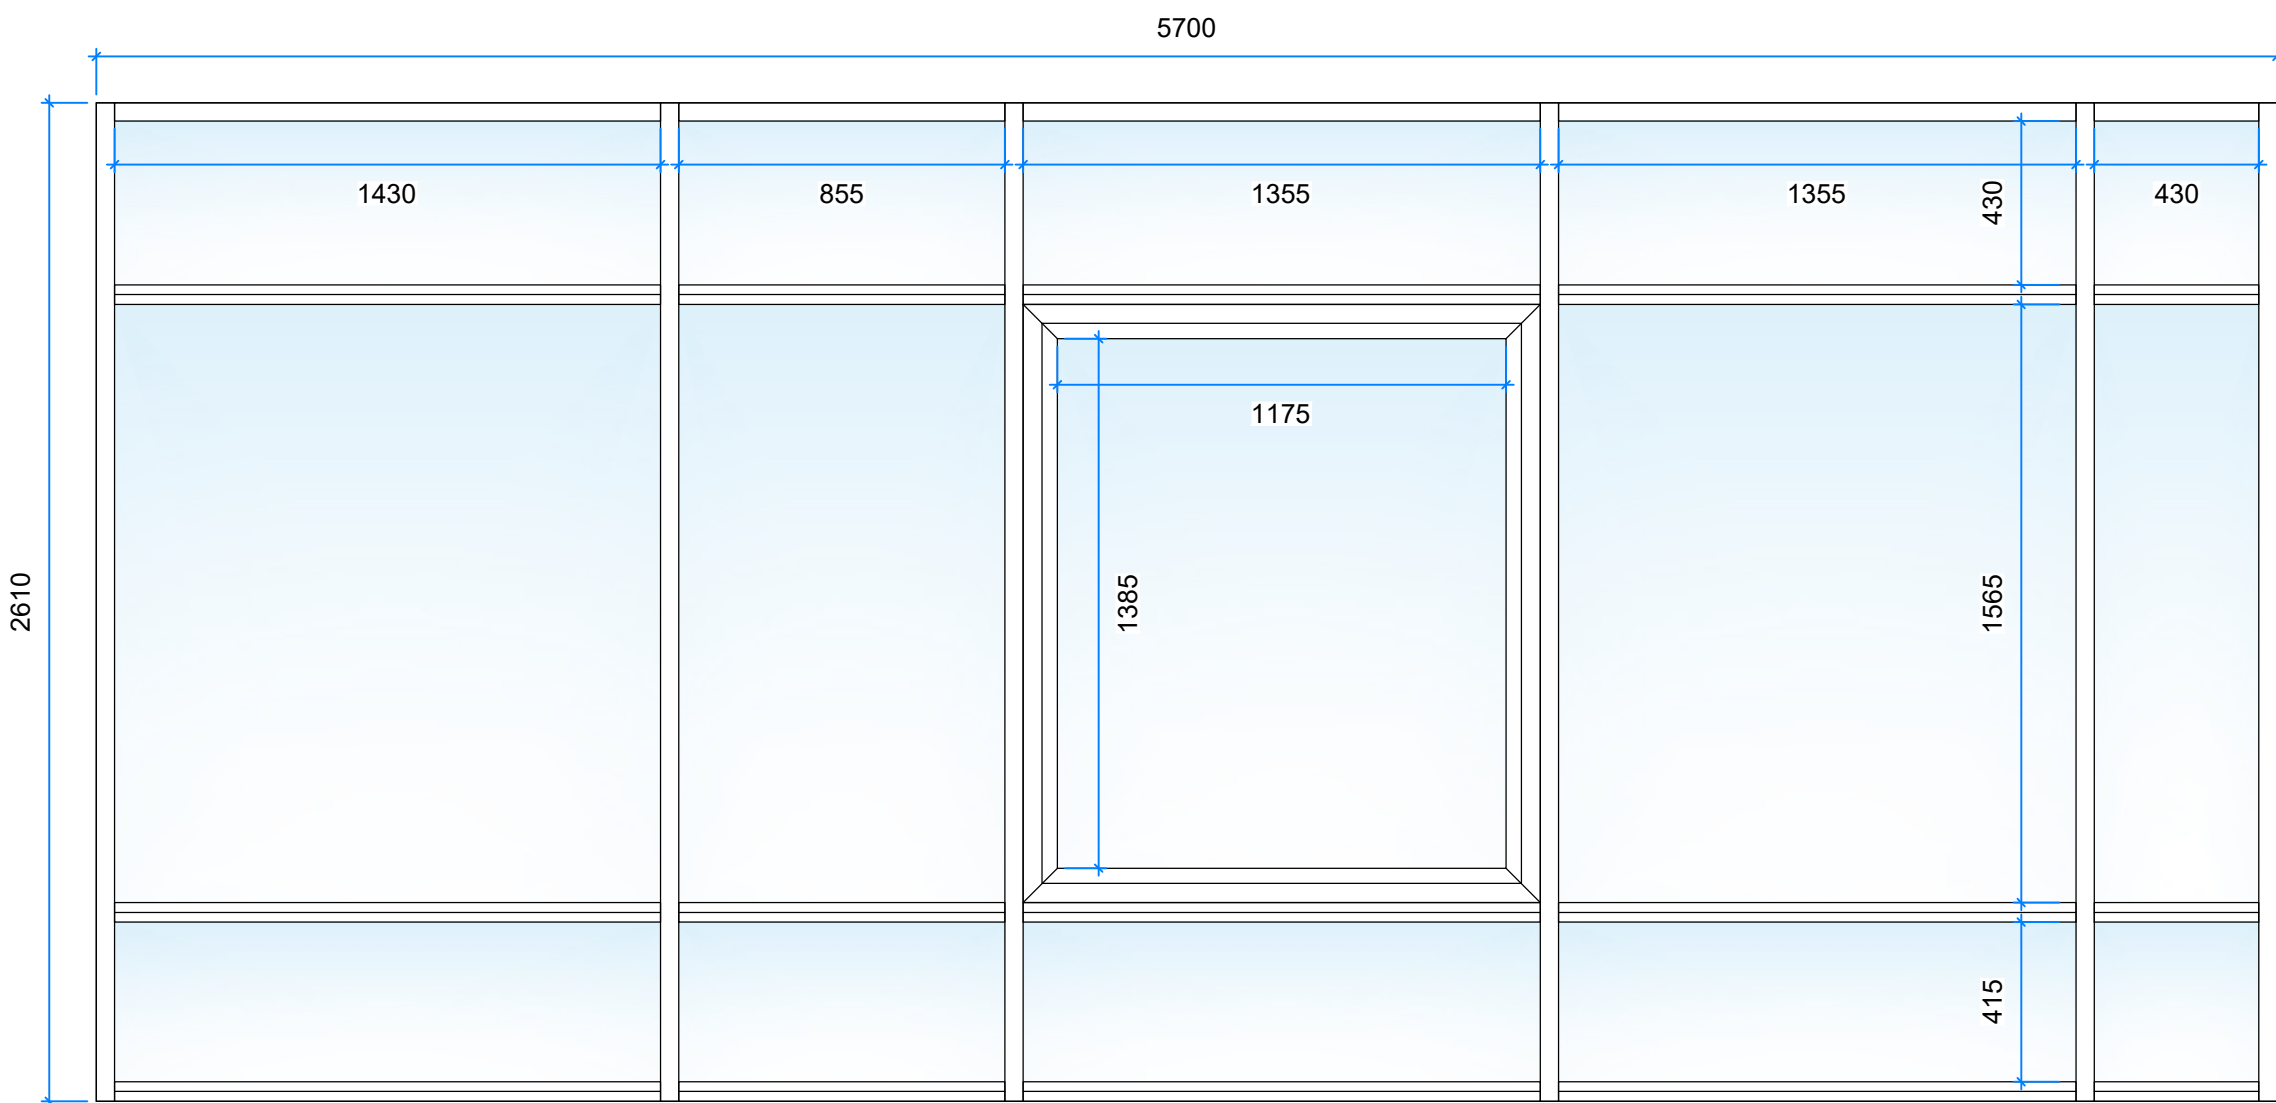


CURTAIN WINDOW WALL (TYPE 4)
TYPICAL ELEVATION
SCALE 1:20 @A1

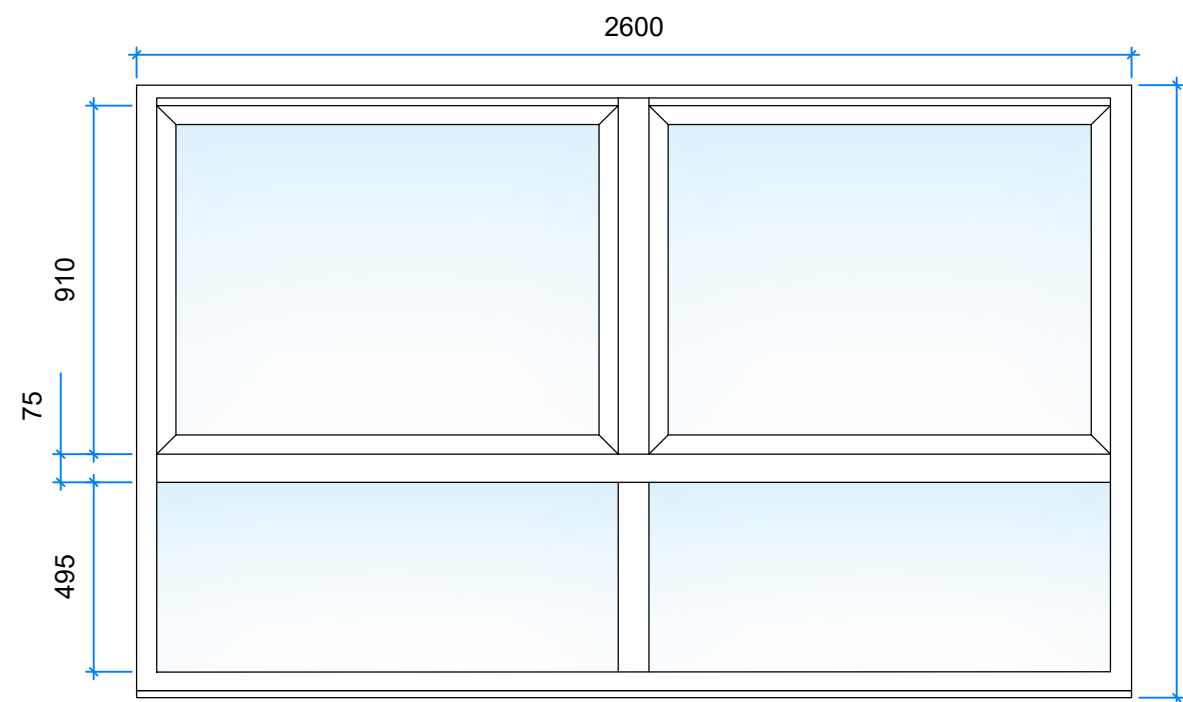


WINDOW (TYPE 1)
TYPICAL ELEVATION
SCALE 1:20 @A1

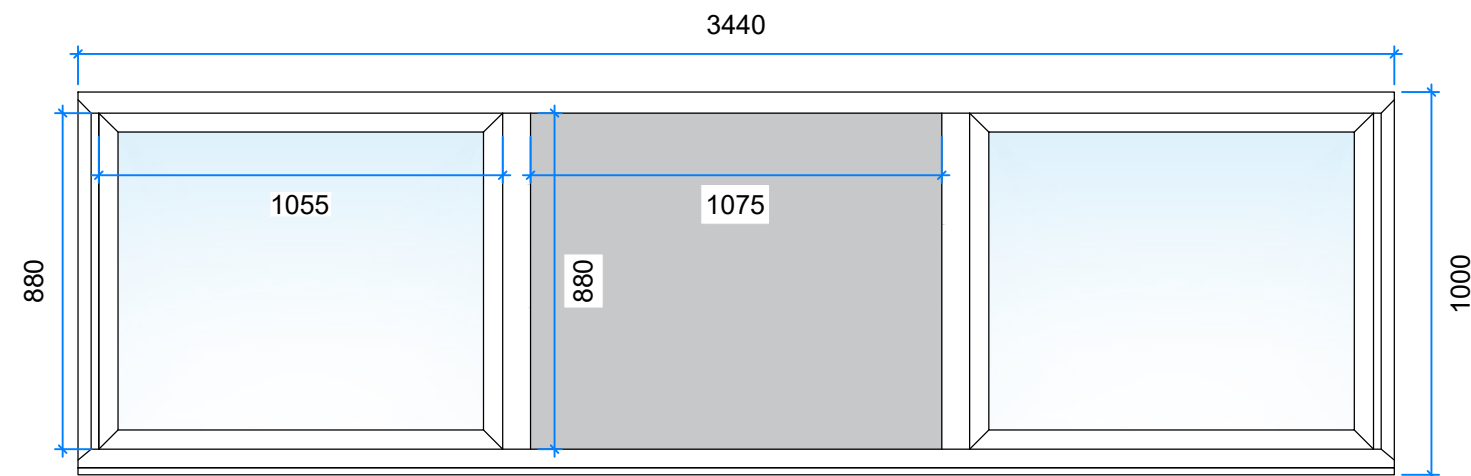


WINDOW (TYPE 3)
TYPICAL ELEVATION
SCALE 1:20 @A1

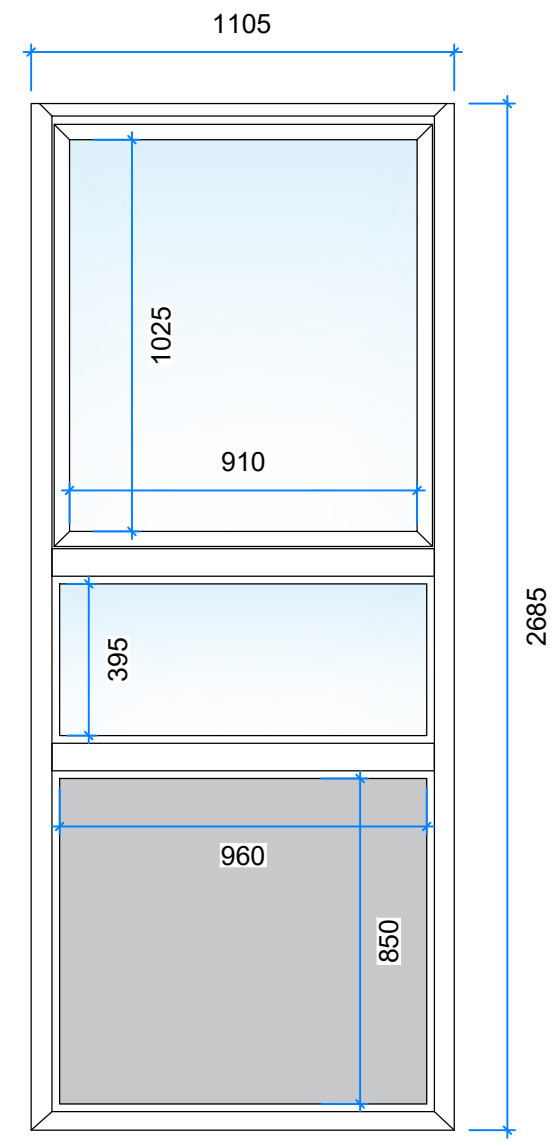


WINDOW (TYPE 2)
TYPICAL ELEVATION
SCALE 1:20 @A1

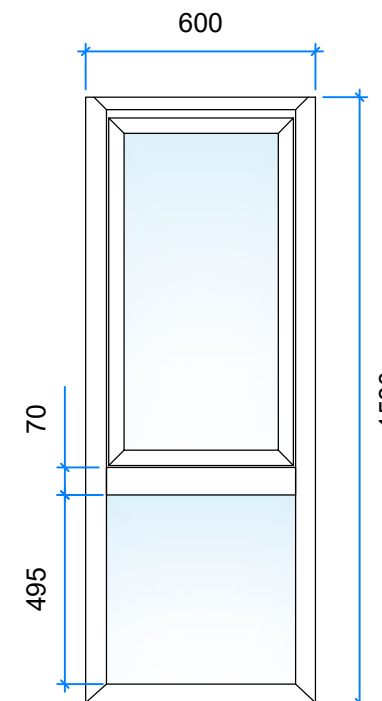


WINDOW (TYPE 7)
TYPICAL ELEVATION
SCALE 1:20 @A1

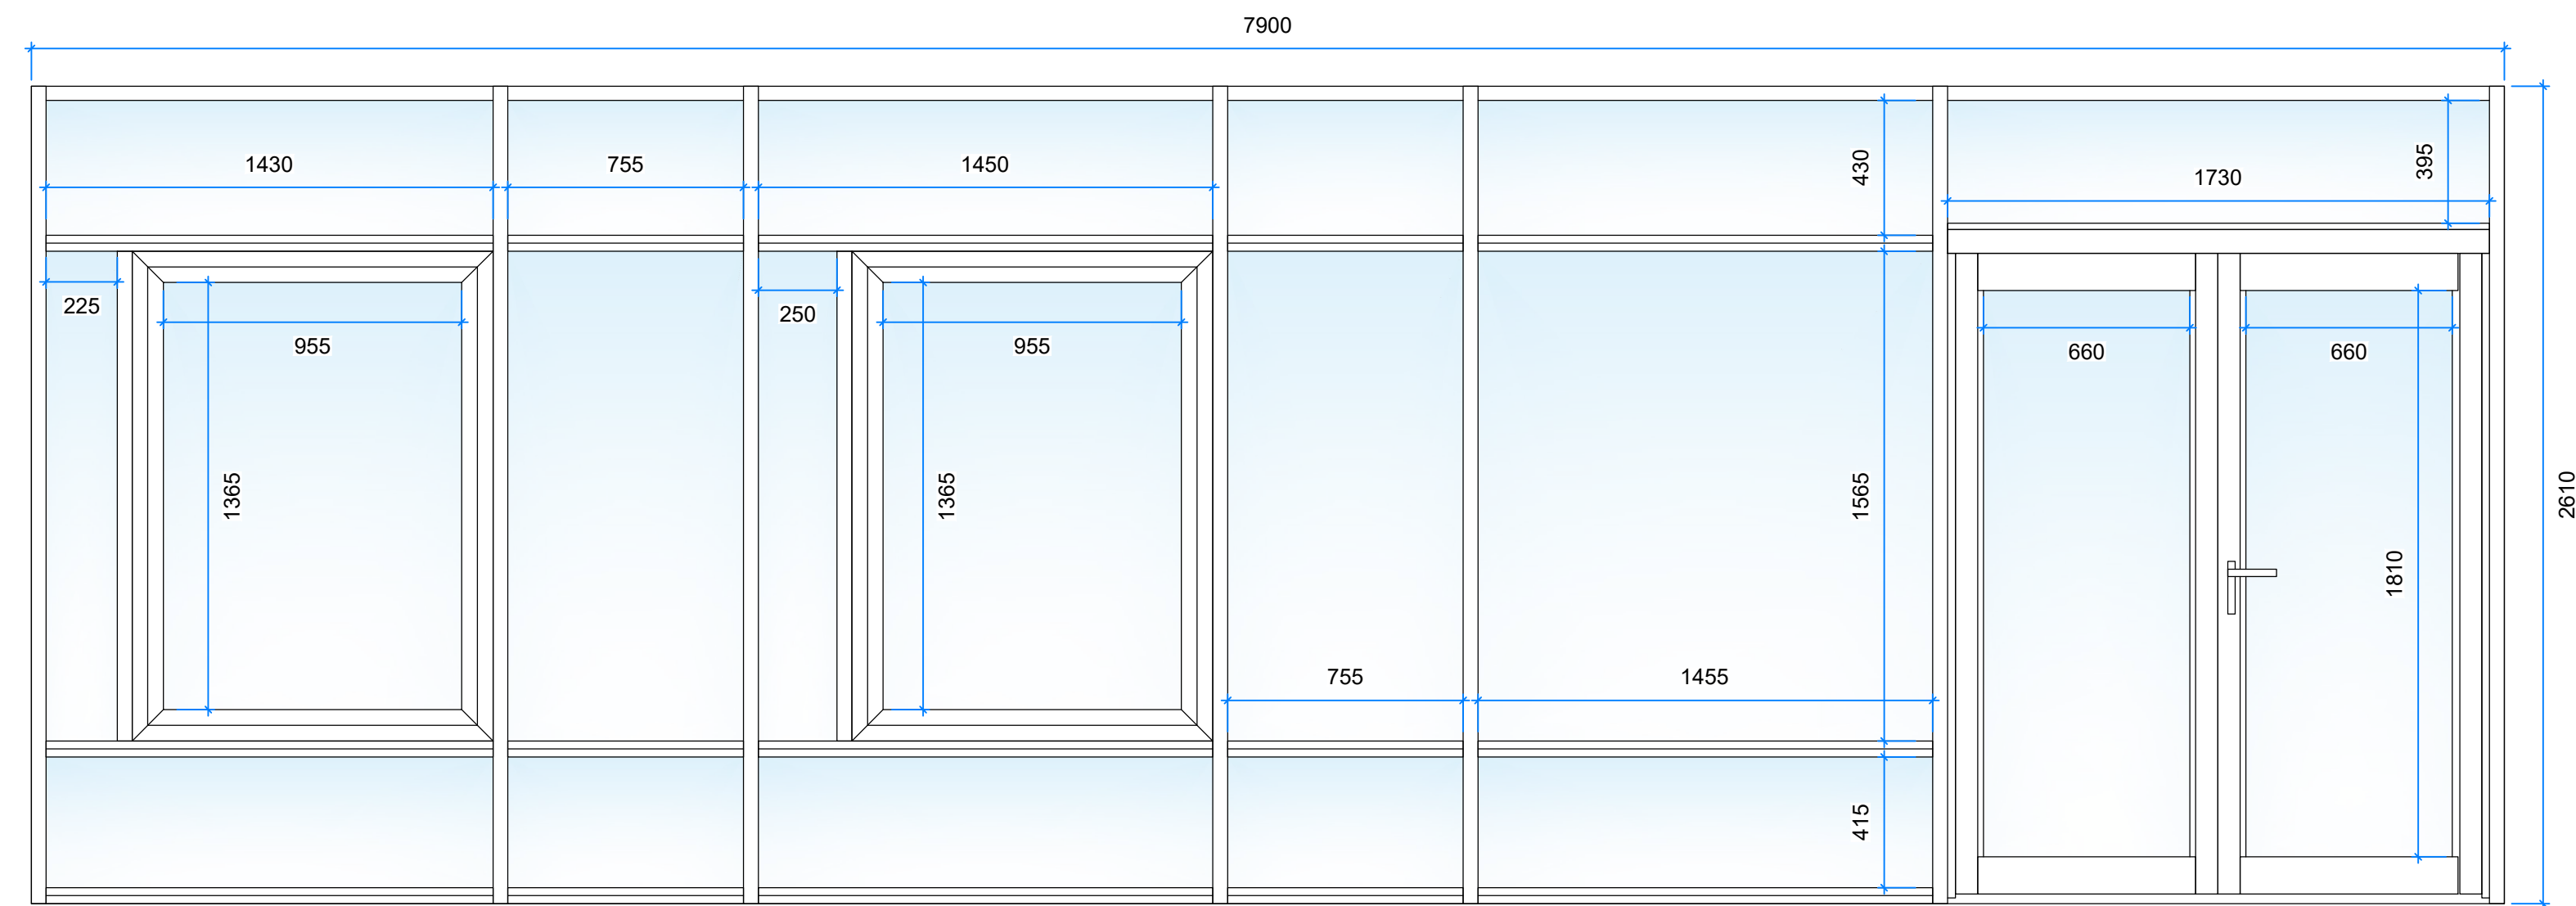

CURTAIN WINDOW WALL (TYPE 4)
TYPICAL ELEVATION
SCALE 1:20 @A1

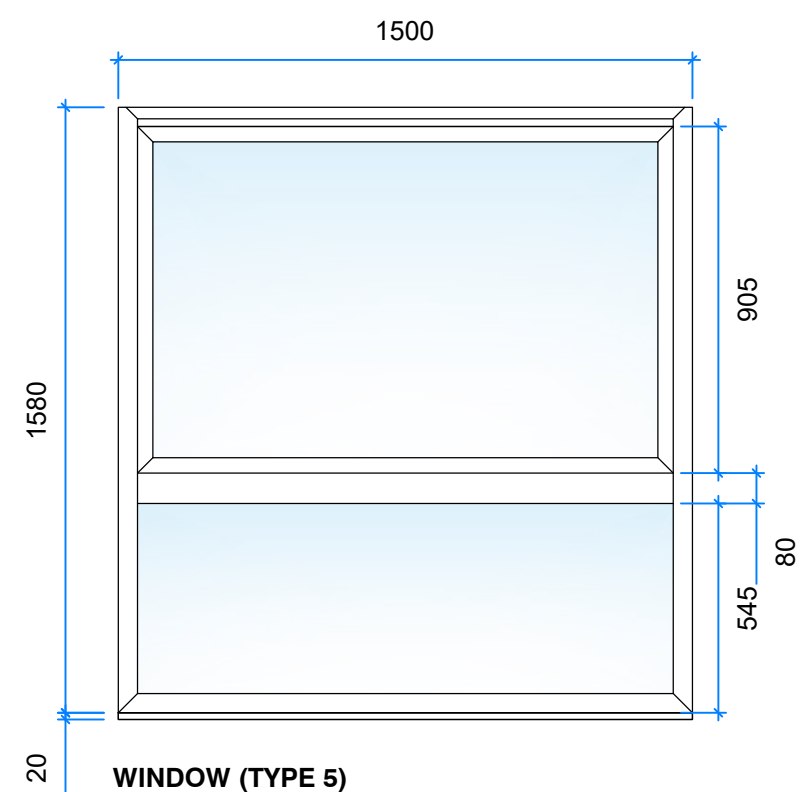

WINDOW (TYPE 5)
TYPICAL ELEVATION
SCALE 1:20 @A1

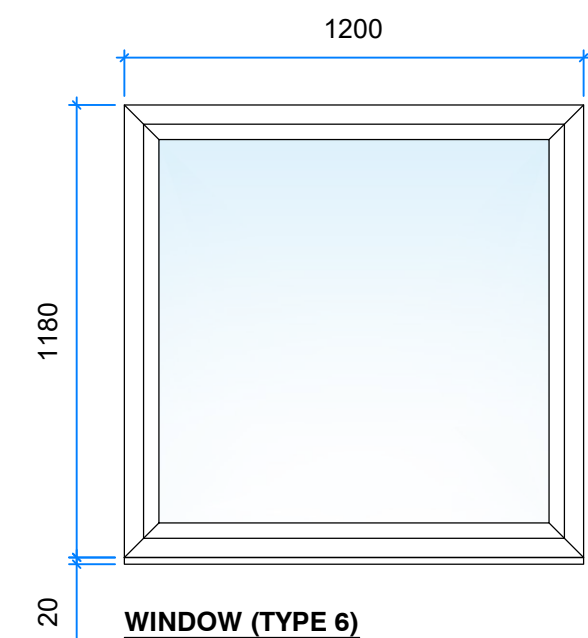

WINDOW (TYPE 6)
TYPICAL ELEVATION
SCALE 1:20 @A1

IMPORTANT NOTE:

ALL DIMENSIONS AND LEVELS SHOWN ON THIS DRAWING ARE TO BE CHECKED BY THE CONTRACTOR/ MANUFACTURER PRIOR TO THE COMMENCEMENT OF ANY WORKS ON SITE OR THE MANUFACTURE OF ANY SITE COMPONENTS.

THIS DRAWING IS NOT TO BE SCALED.

DIMENSIONS ARE INDICATED IN MILLIMETRES UNLESS CLEARLY STATED OTHERWISE.

COPYRIGHT OF THIS DRAWING BELONGS SOLELY TO CUBE PSL.

LIMITATIONS & THIRD PARTY CLAUSE:

WHERE PARTS OF THE PROPERTY WERE COVERED OR INACCESSIBLE AT TIME OF SURVEY POSITIONS OF ELEMENTS ARE MARKED "ASSUMED" ACCORDINGLY.

KEY

A	INITIAL ISSUE	21.10.19	GD
REV	DETAILS	DATE	BY
REVISIONS			

CLIENT

PREMIER ESTATES

PROJECT

EIGHTH DAY APARTMENTS
111 OXFORD ROAD
MANCHESTER M1 7DU

DRAWING TITLE

PROPOSED WINDOW DETAIL ELEVATIONS

DRAWN BY	GD	CHECKED BY	SP
DATE	21/10/19	SCALE	VARIOUS @ A1

DRAWING No. CPS 19 052 204

cube

Project Management | Building Surveyors
Heritage Consultants | Design Services
502 Birchwood One | Dewhurst Road | Warrington | WA3 7GB
t: 01925 831 710 | f: 01925 839 129
e: info@cube-psl.co.uk | w: www.cube-psl.co.uk

PROPOSED