
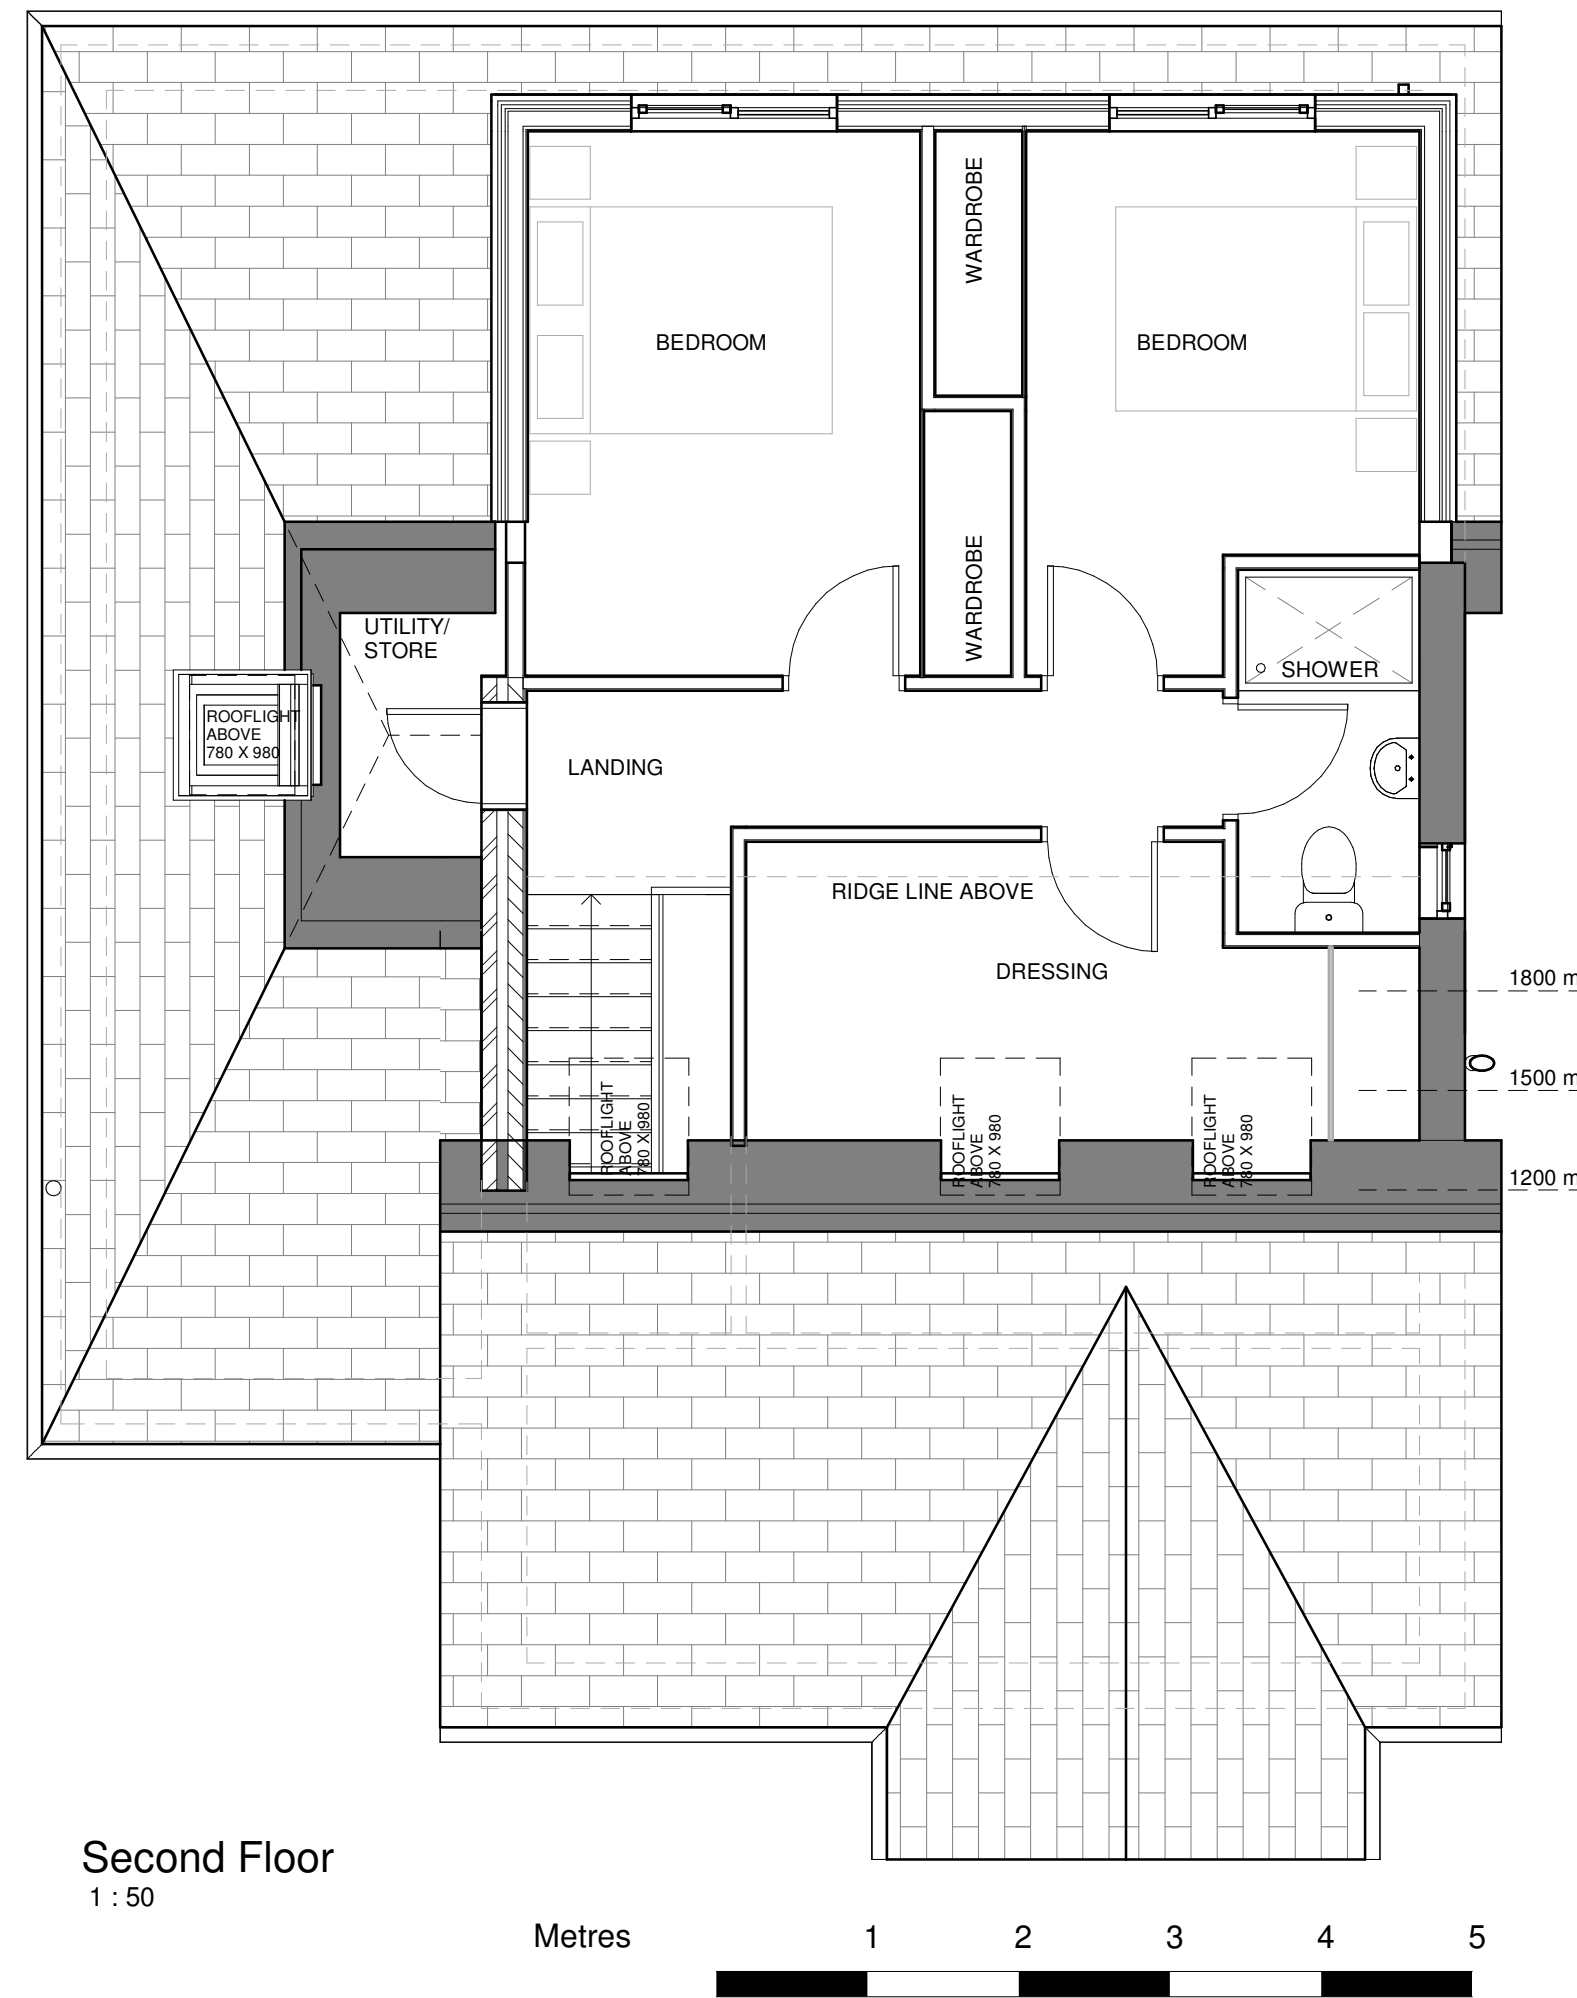
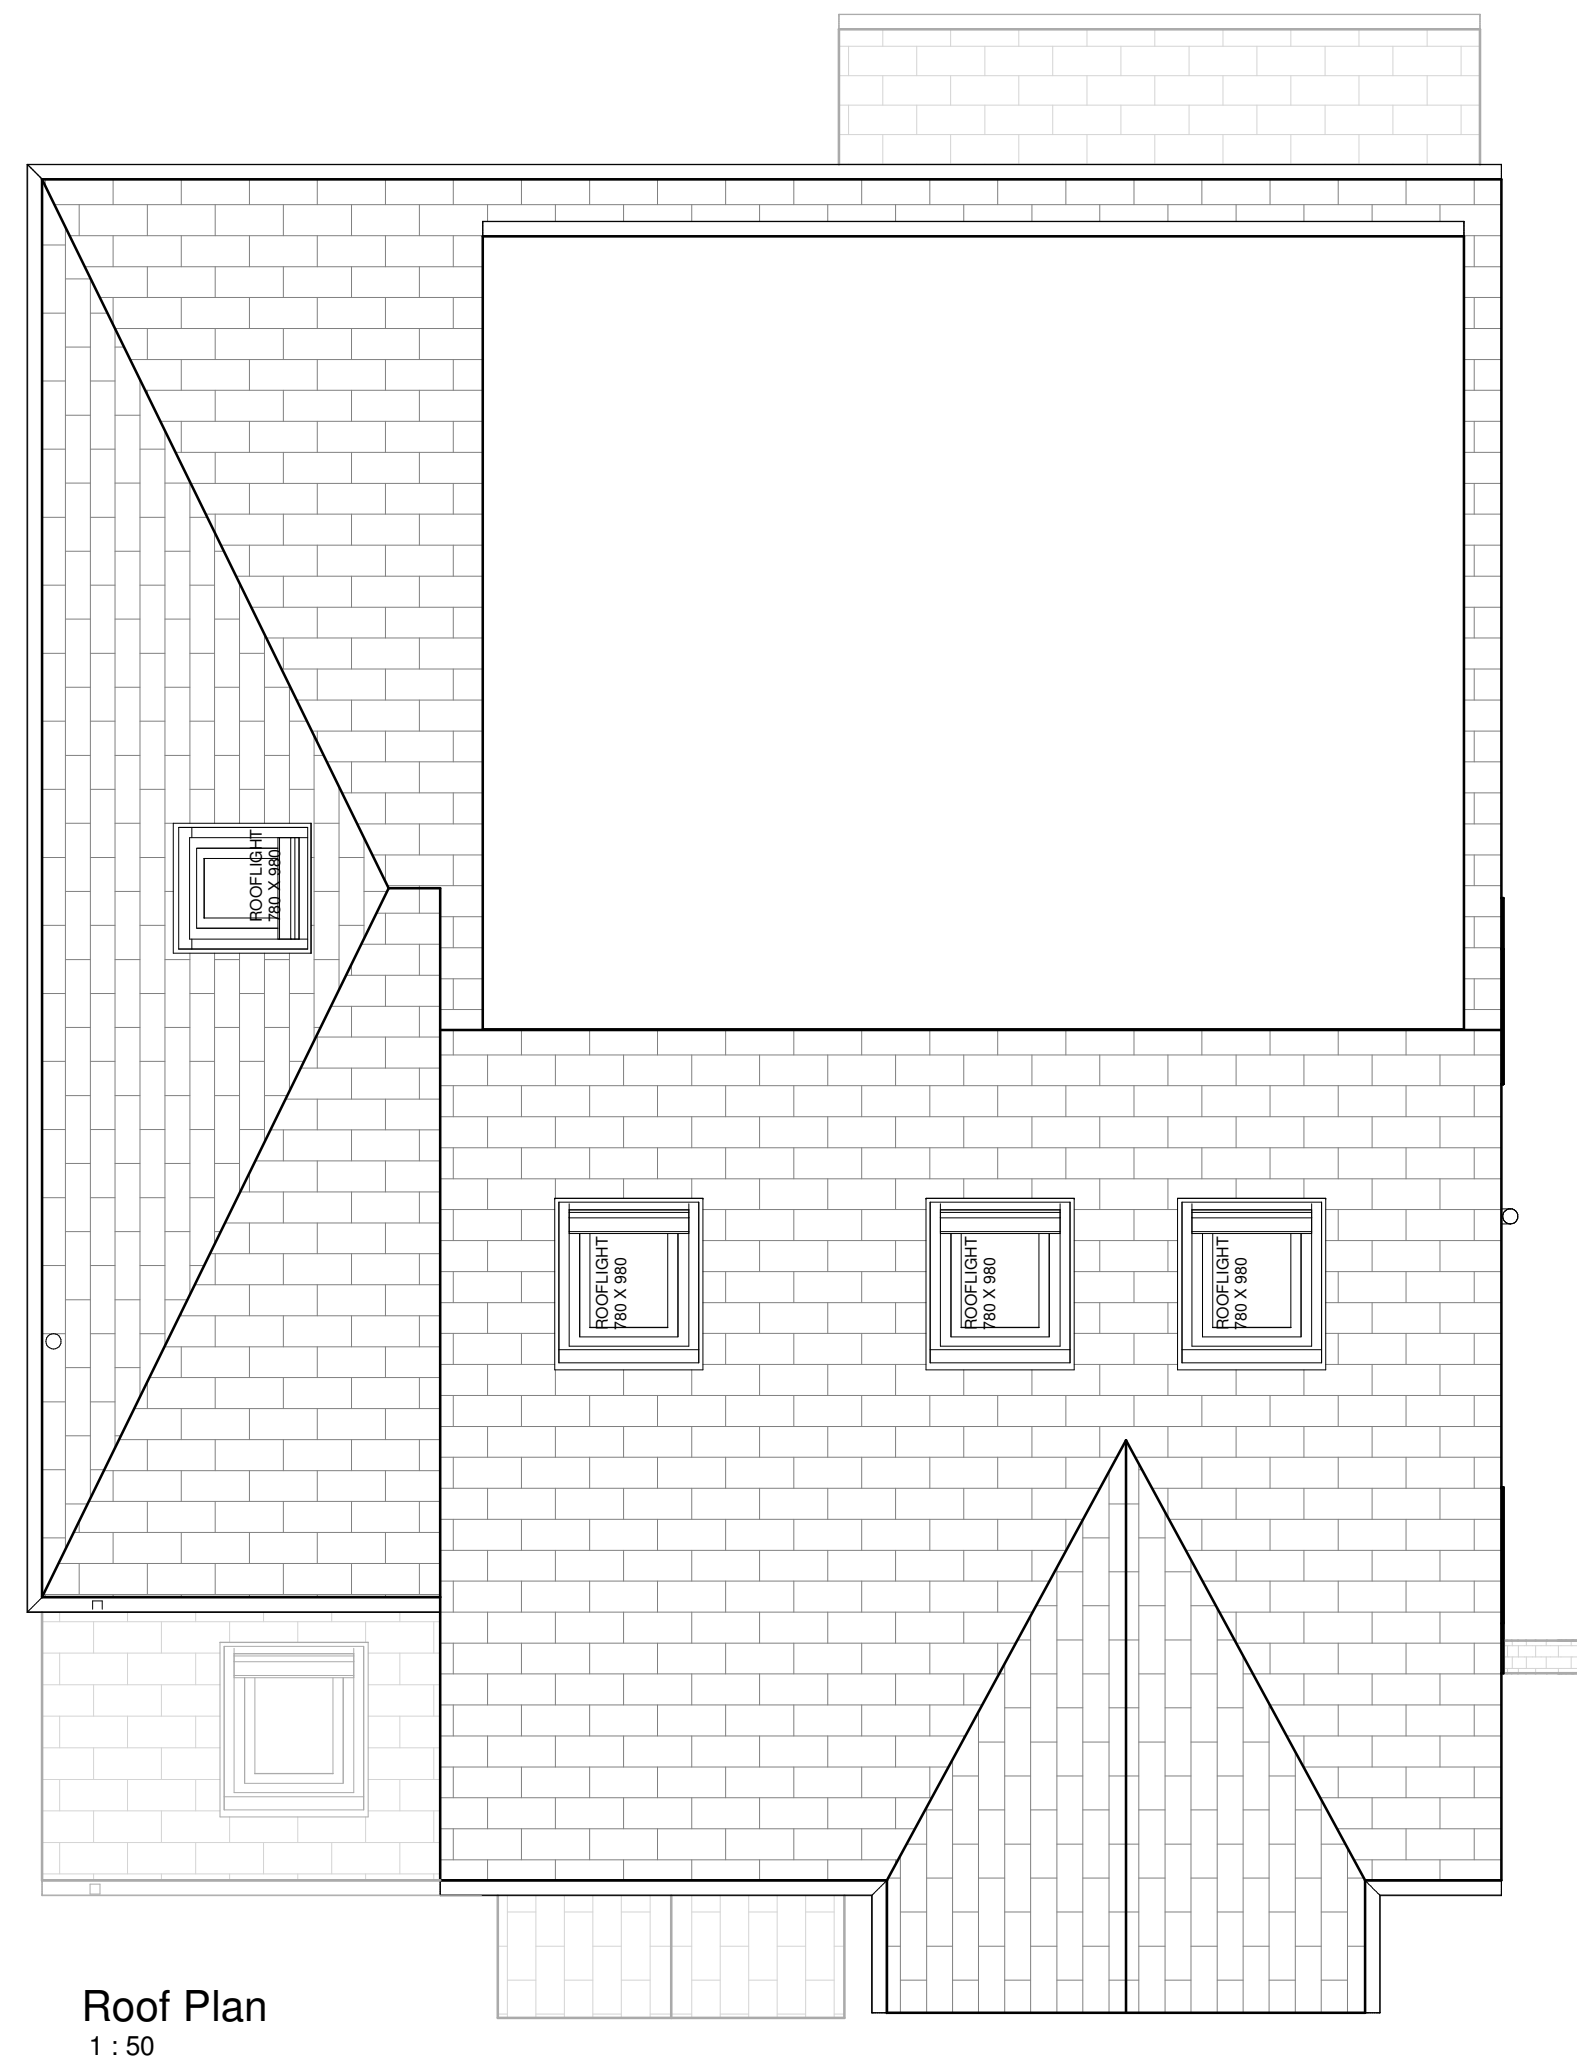
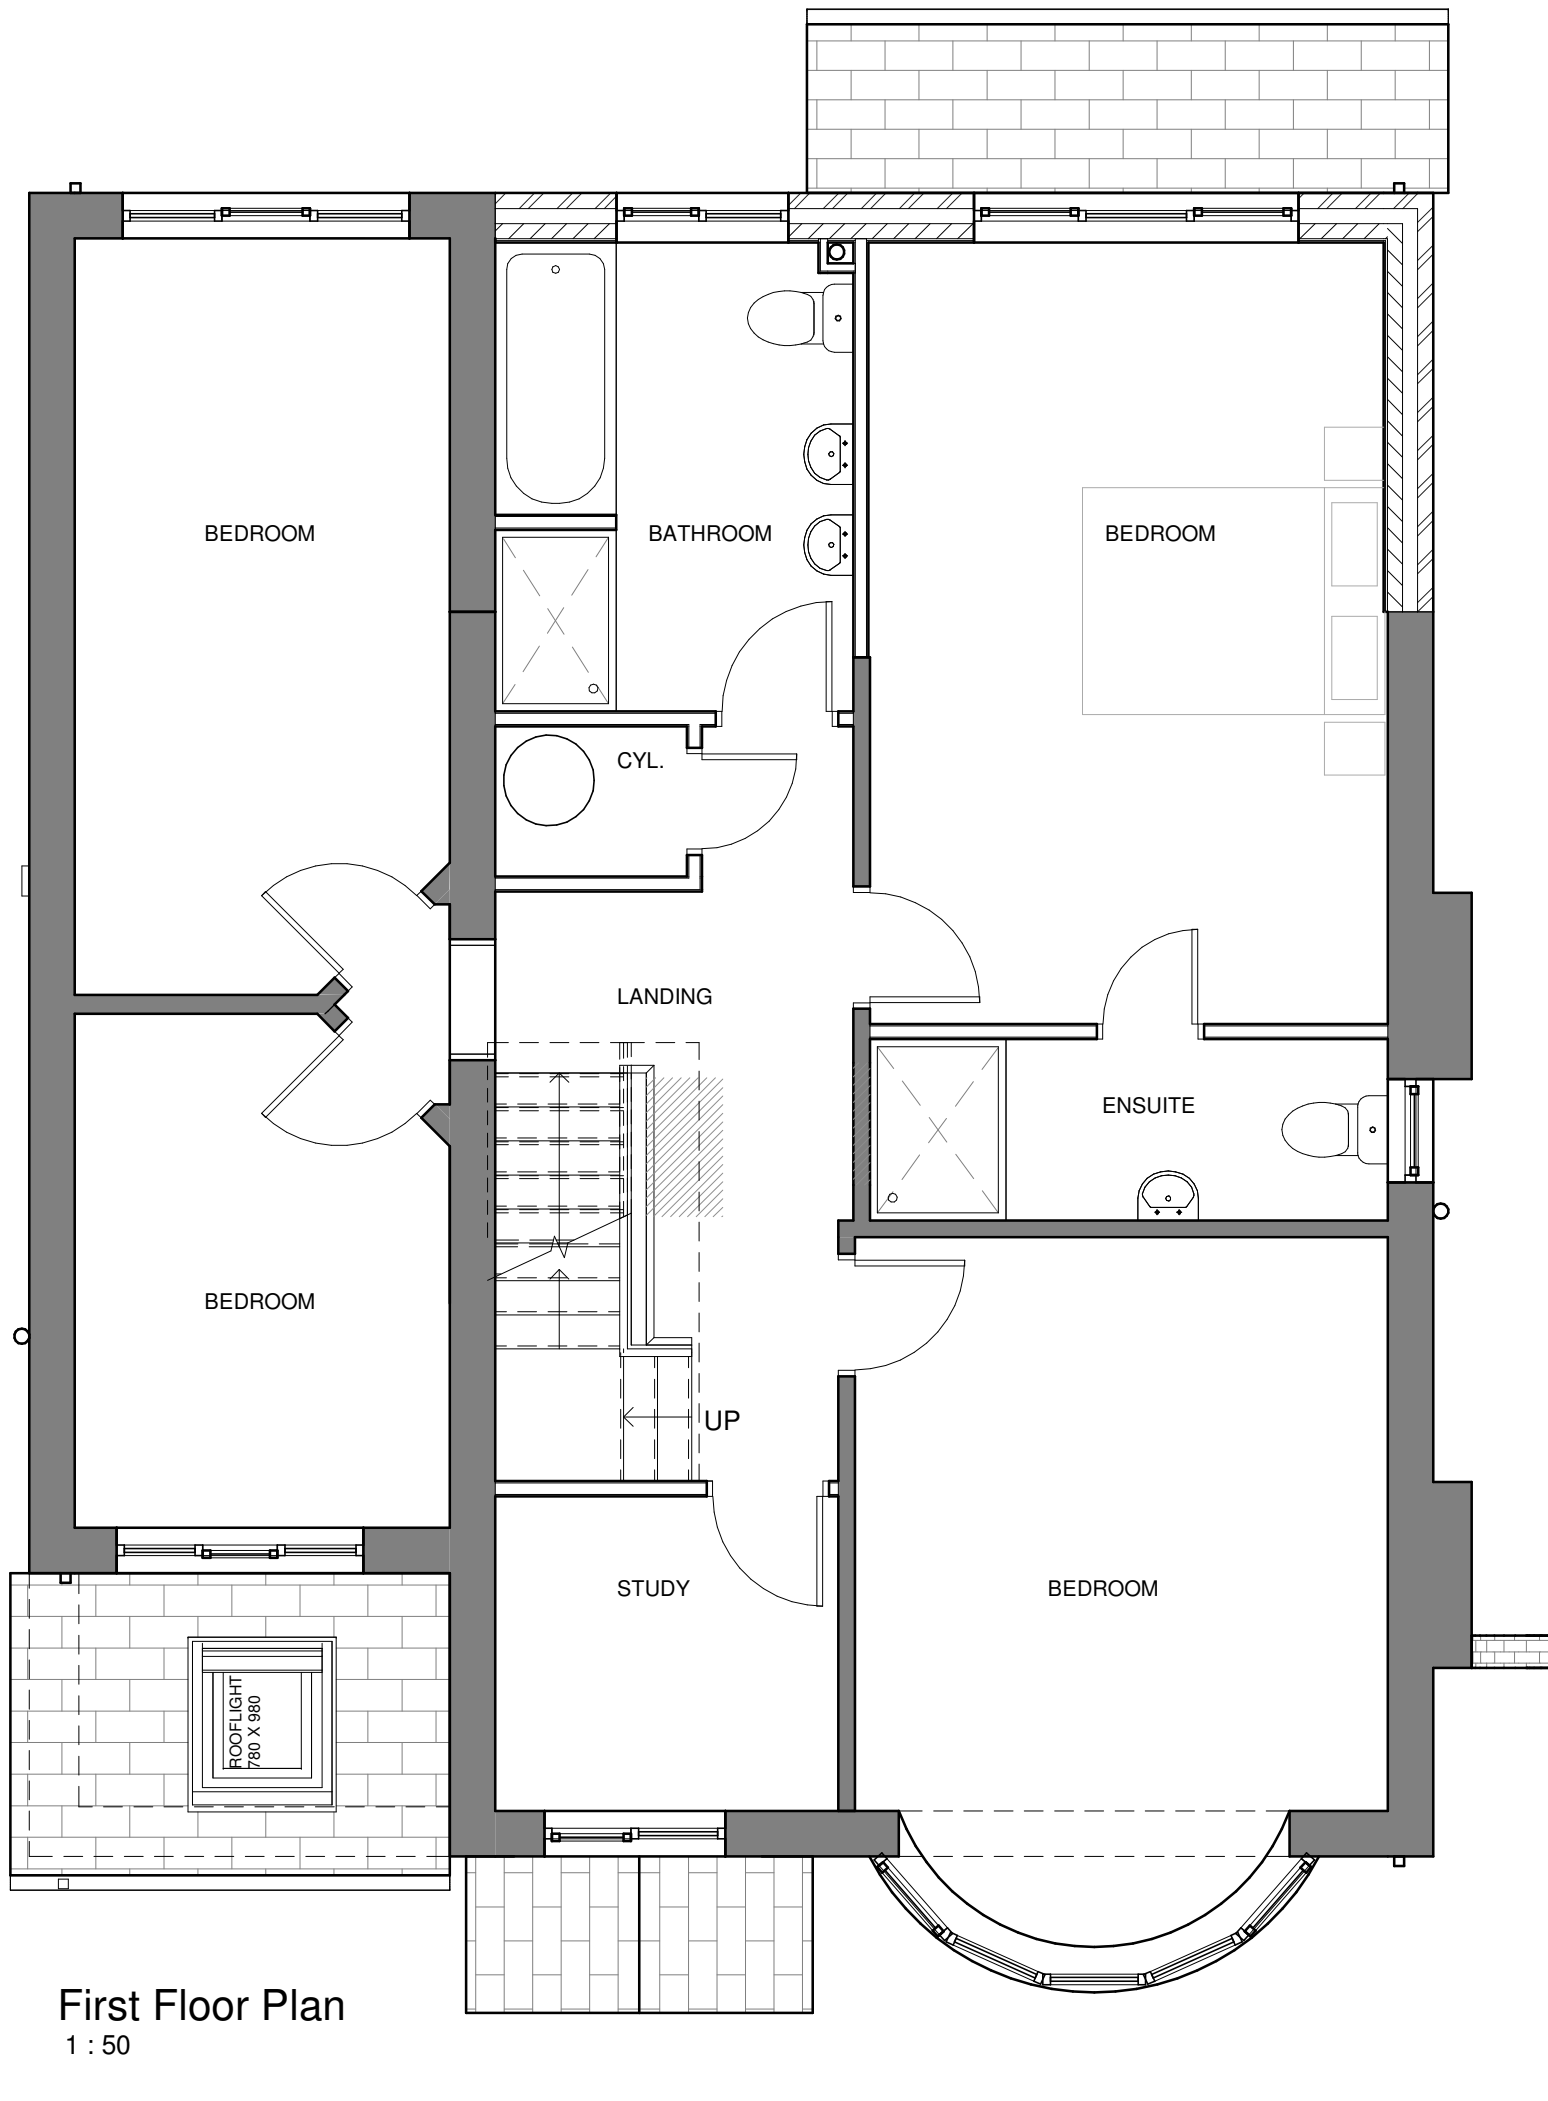
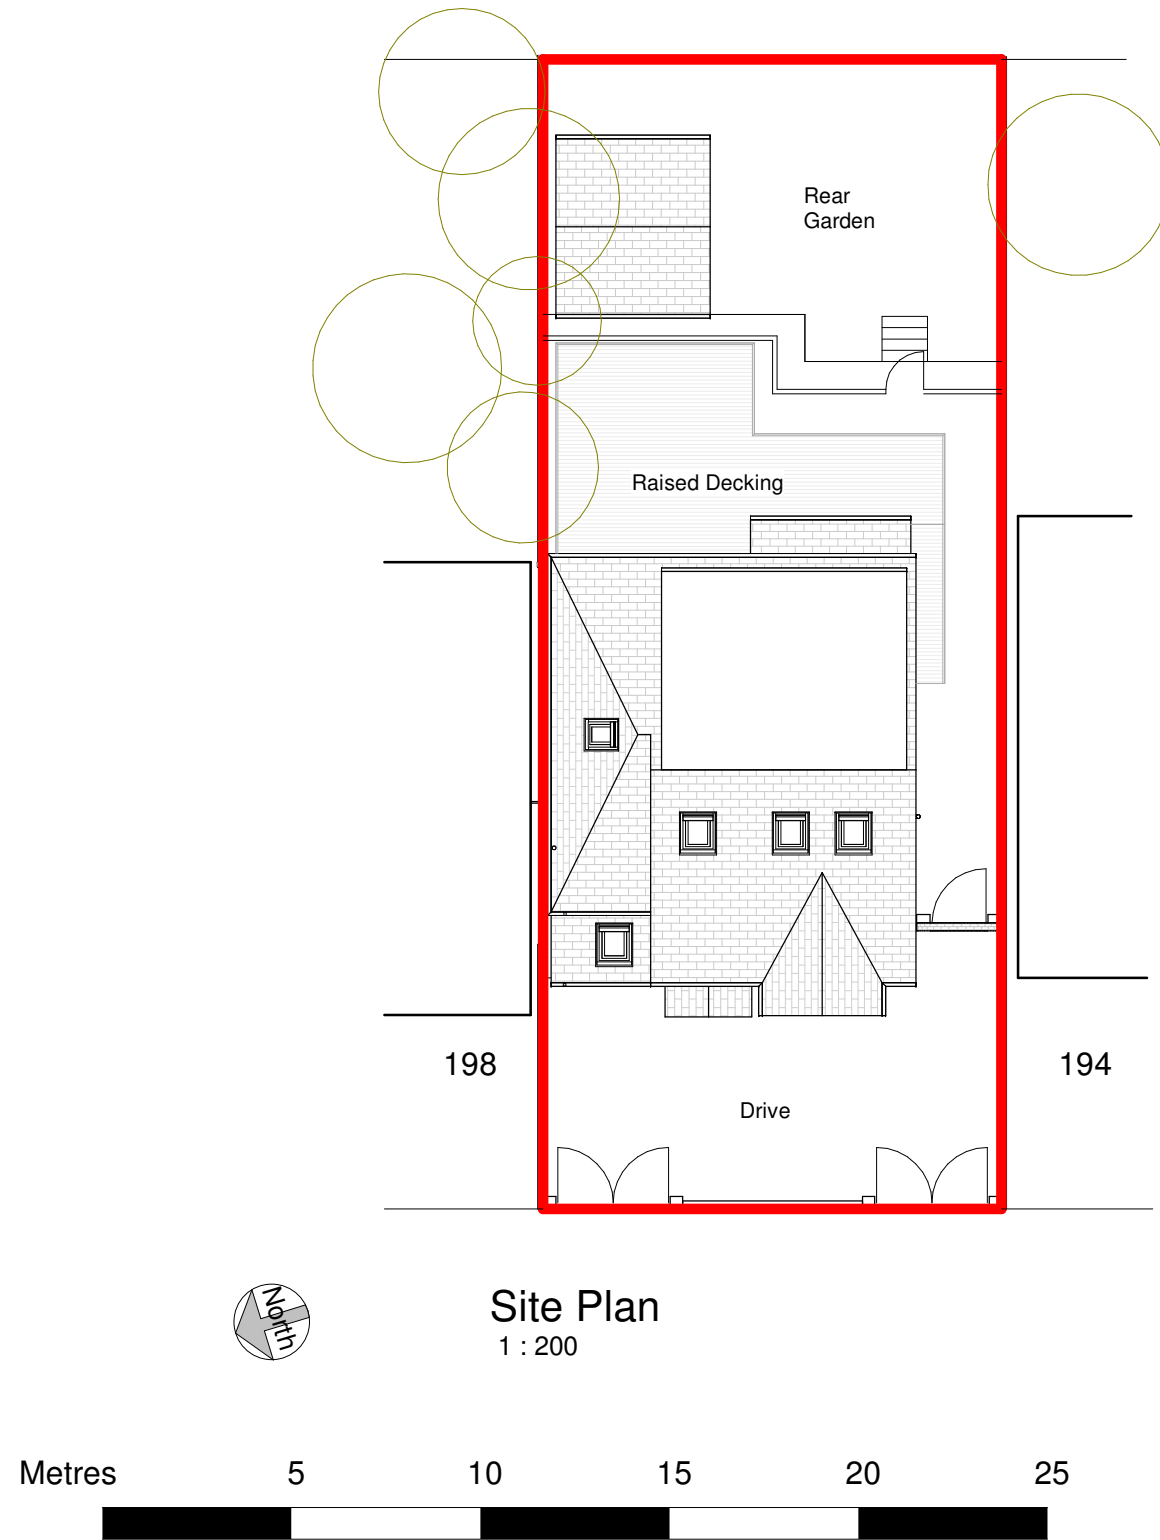


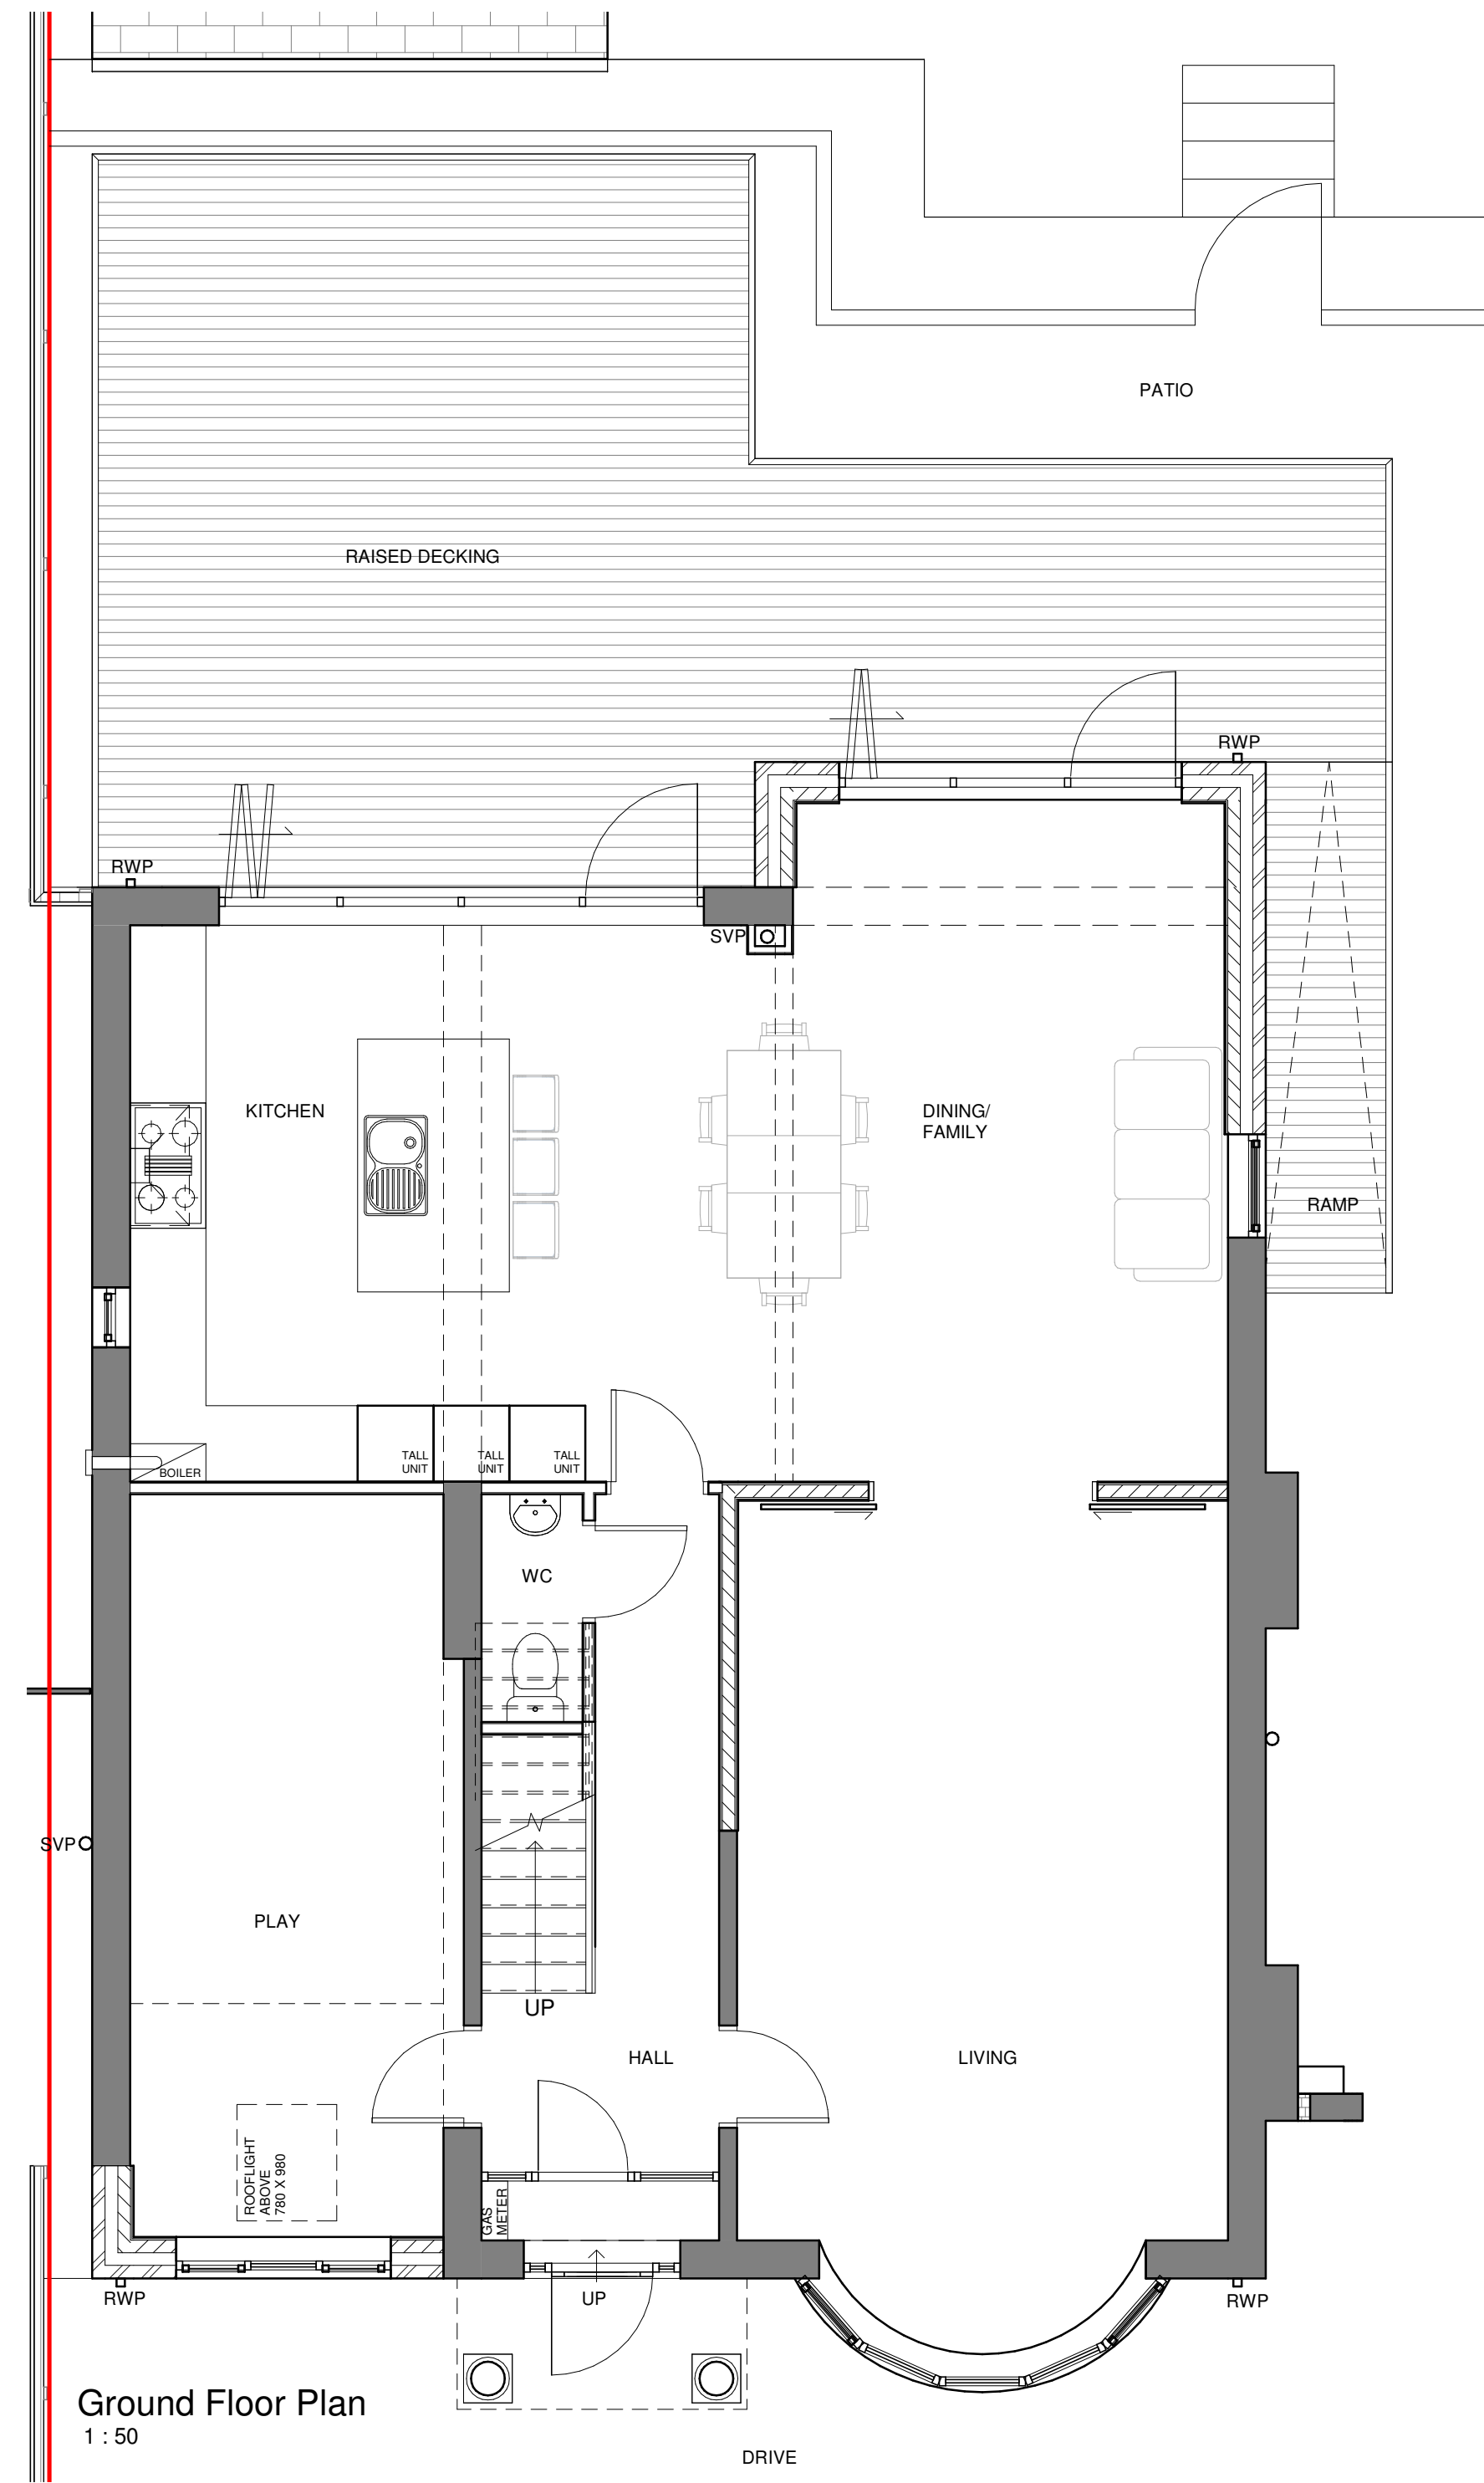

NOTES

The Contractor is to check all dimensions and site conditions before commencing.
Do not scale from this drawing.
This drawing remains the copyright of WHYL Architecture.

KEYPLAN

Rev	Description	By	Date
F	Updated in line with Planning comments	WL	30.10.20
E	Updated in line with Planning comments	WL	10.10.20
D	Updated in line with Planning comments	WL	23.09.20
C	Planning issue	WL	24.08.20
B	Updated in line with client comments	WL	17.08.20
A	Initial issue	WL	09.08.20

Client	Mr & Mrs Singh		
Project	196 Middleton Road, Manchester		
Drawing	Proposed Plans		
Dwg No.	W2011 - 120	Rev	F
Date	02.08.2020	Scale	As indicated
Author	Approved	Approver	@ A1
Status	Concept		

WHYL ARCHITECTURE

T: 07894 348777
whyarchitecture@hotmail.co.uk