



100mm

50mm

10mm

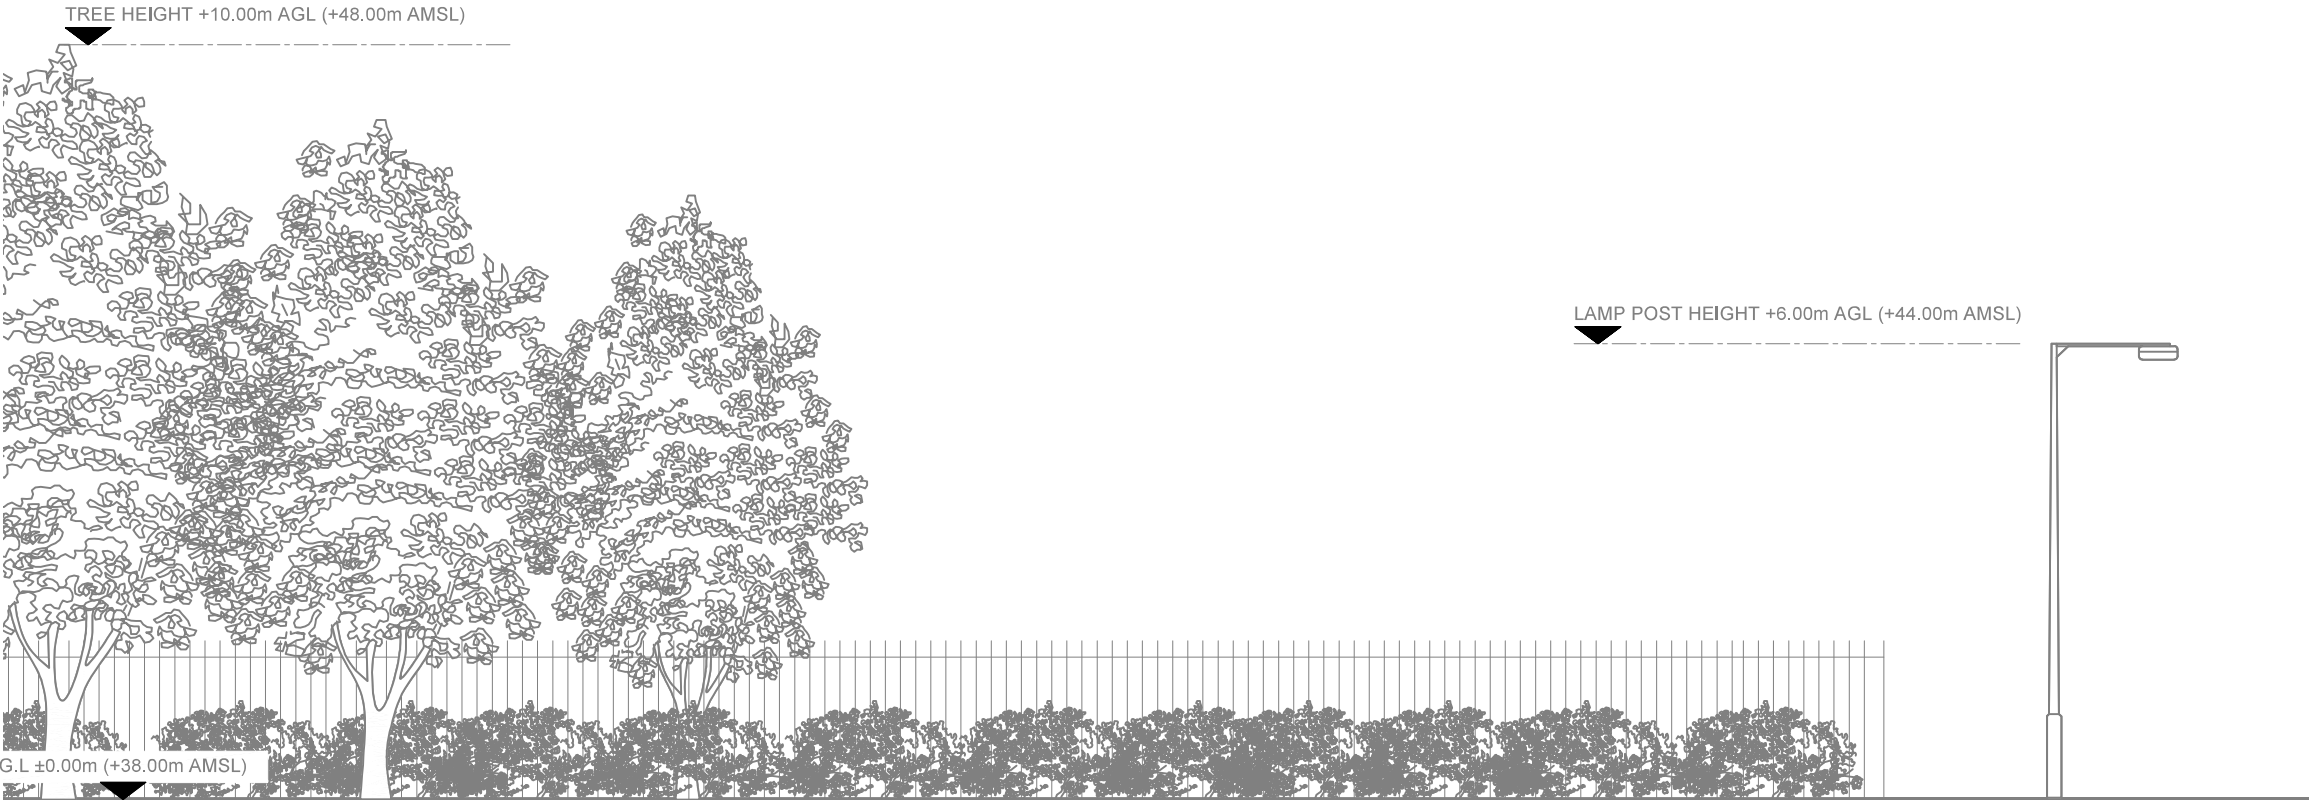

EXISTING ELEVATION A

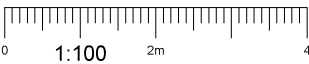

- NOTES:
1. ALL DIMENSIONS IN MM UNLESS OTHERWISE NOTED.

|     |                           |    |     |          |
|-----|---------------------------|----|-----|----------|
|     |                           |    |     |          |
|     |                           |    |     |          |
|     |                           |    |     |          |
|     |                           |    |     |          |
| B   | Pole Height Revised (18m) | JT | GBC | 10.11.20 |
| A   | Issued for Planning       | MF | RVB | 29.10.20 |
| REV | MODIFICATION              | BY | CH  | DATE     |



Hutchison 3G UK Limited  
Star House, 20 Grenfell Road  
Maidenhead, SL6 1EH  
Tel: 01628 765 000  
Fax: 01628 765 001

H3G Base Station Information line:  
0845 6043000  
Available 8am-8pm Monday to Friday

Design Consultant & Principal Contractor:



Great British Communications  
Lapwing House, Block 3 Forward Point,  
Ton House Lane, Widnes, Cheshire, WA8 0SL  
t. 44 (0)151 420 4128  
www.gbcservices.co.uk

Site Name: BOWES STREET

3UK Cell ID: MAN13709

Address: BOWES STREET  
MOSS SIDE  
MANCHESTER  
M14 4UZ

Title: 150 EXISTING SITE ELEVATION

Project: H3G UNILATERAL SW

Purpose of Issue: PLANNING

Site ID: -

Drawing No: MAN13709\_PLANNING\_REV\_B

Issue: B