


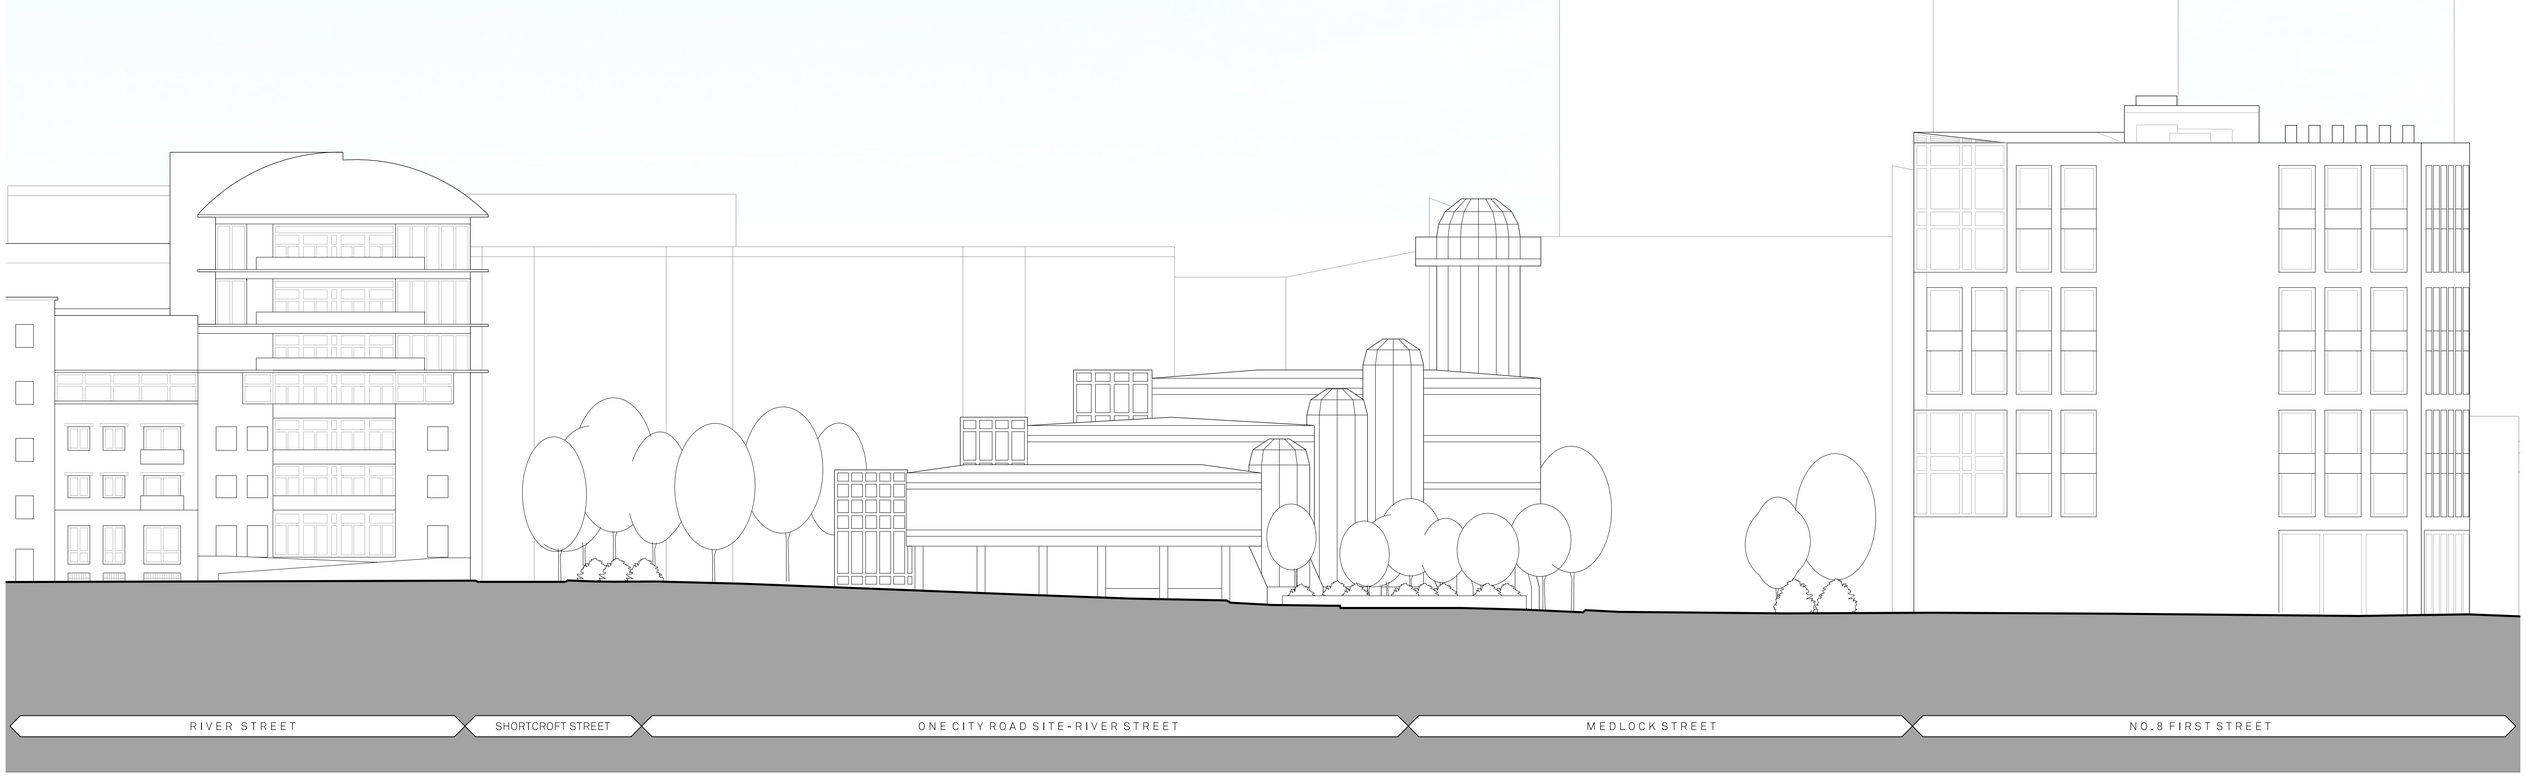

Notes:

Project Name:		Title:			Scale:	
One City Road		Existing Building Elevation, River Street			1:200 @ A1	
Drawn:	Checked:	Status:		Project:	Drawing No:	Rev:
POB	MH	Planning		140	_MP_04_1201	-
Details:						
-	11/09/20	Issued for Planning				

Jon Matthews Architects

22 City Tower, Picadilly Plaza, New York St, Manchester, M1 4BT 0161 974 3690

Copyright of this drawing is vested in Jon Matthews Architects and must not be copied or reproduced without written consent. Figured dimensions only are to be taken from this drawing. Don not scale from this drawing. For full company disclosure please visit: www.jonmatthewsarchitects.com