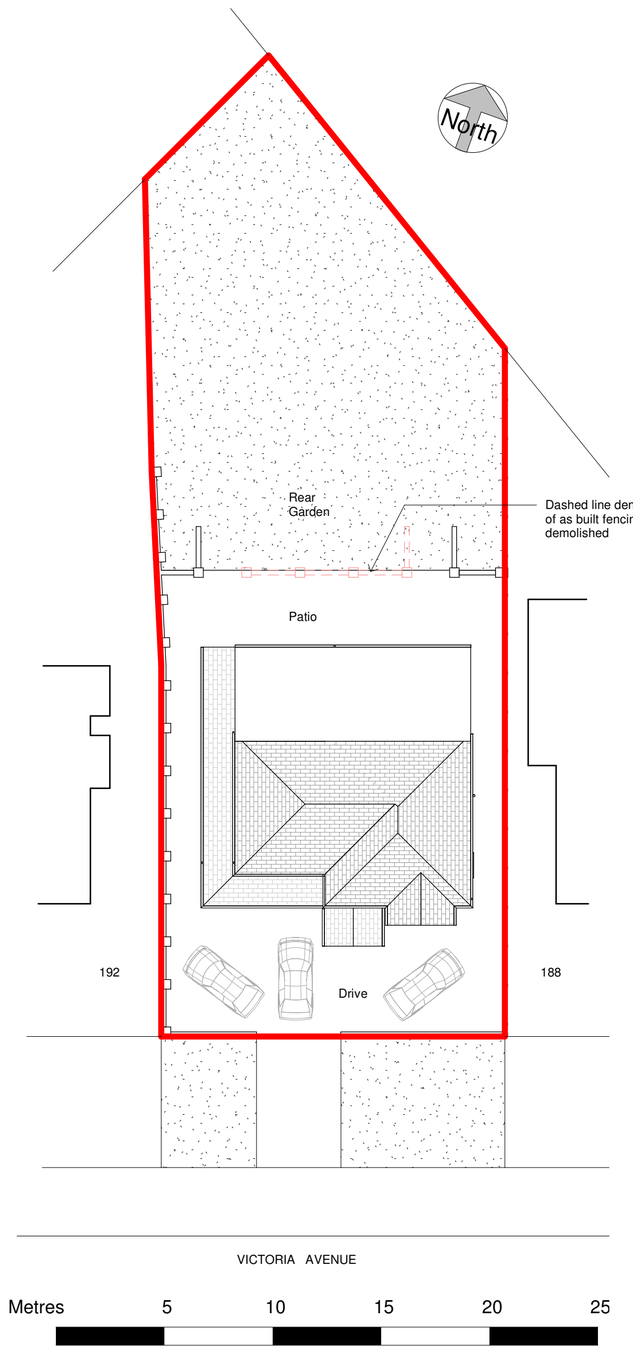

Site Plan - Proposed
1 : 200

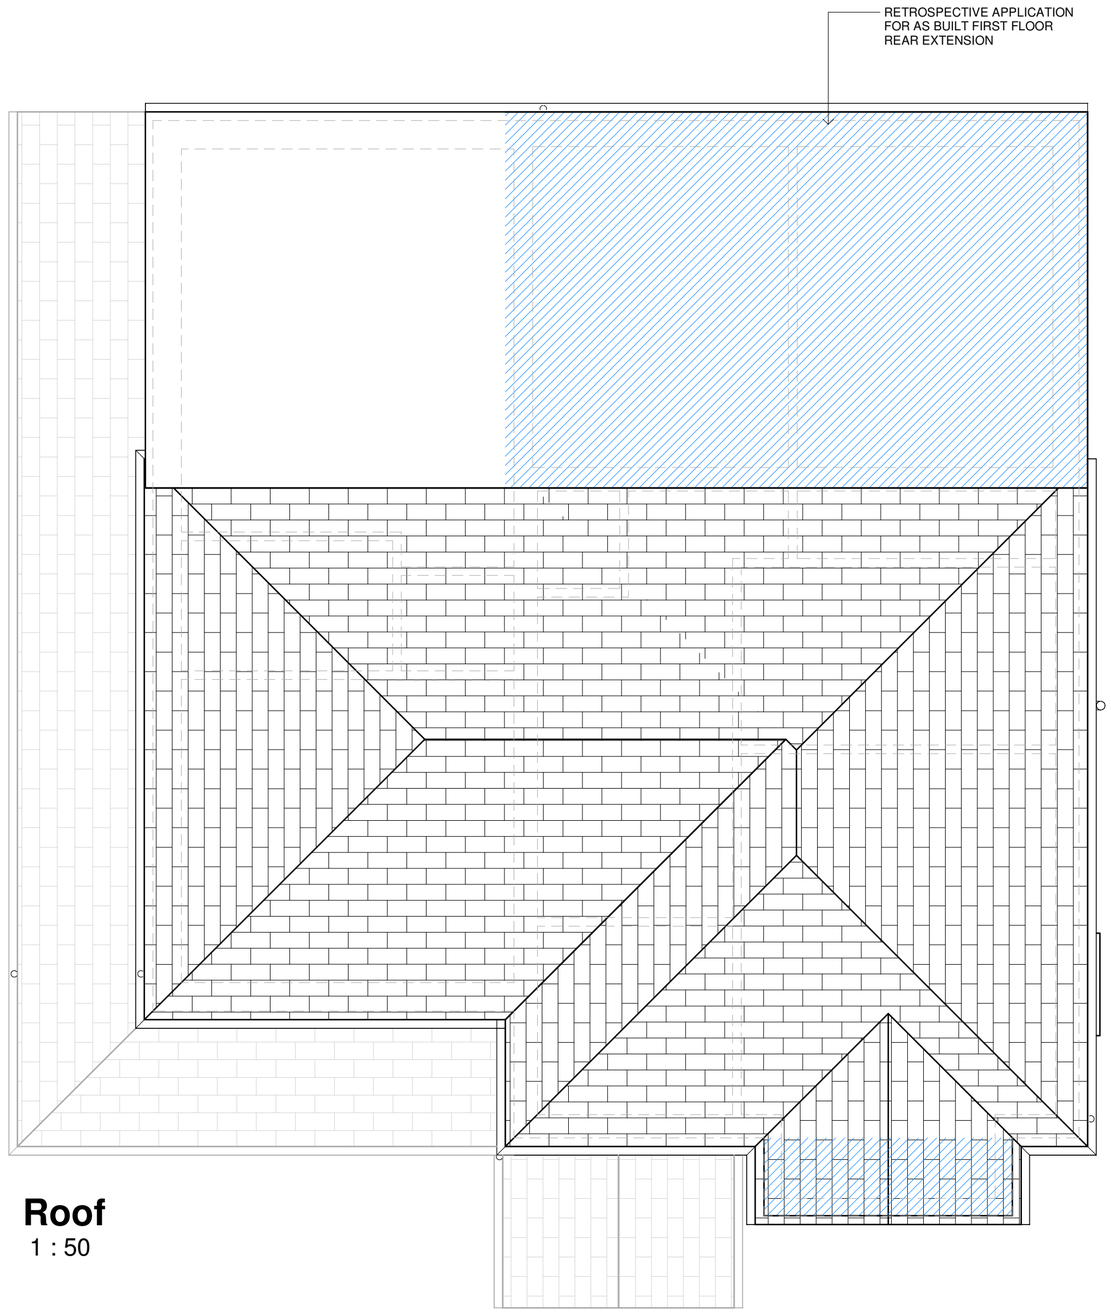

Roof
1 : 50

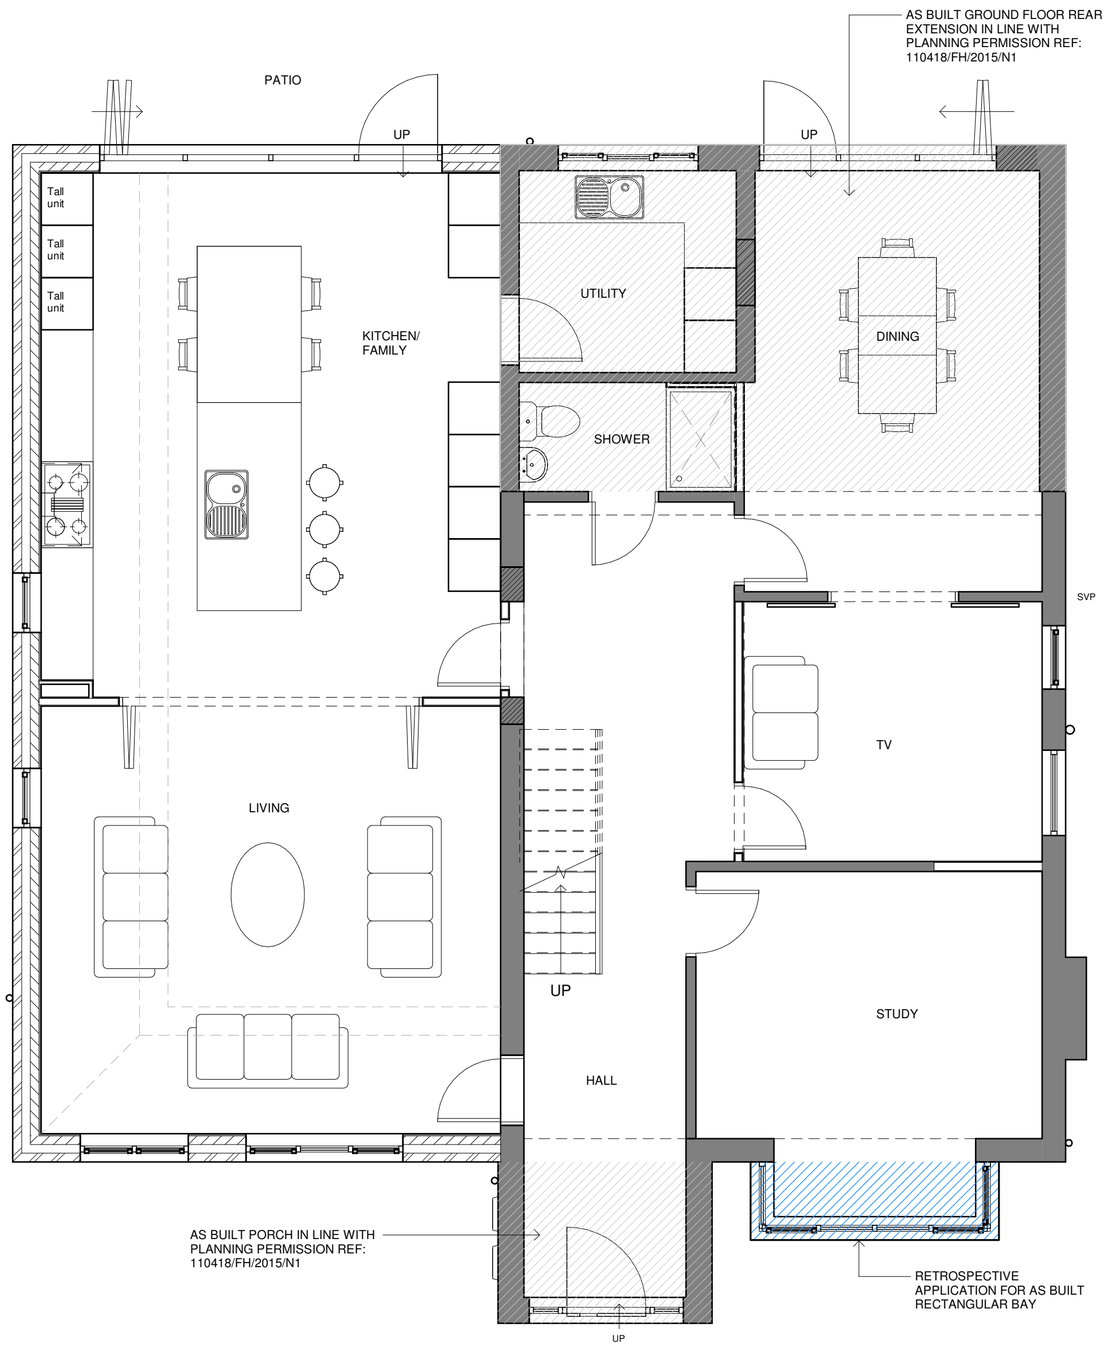

Ground Floor
1 : 50

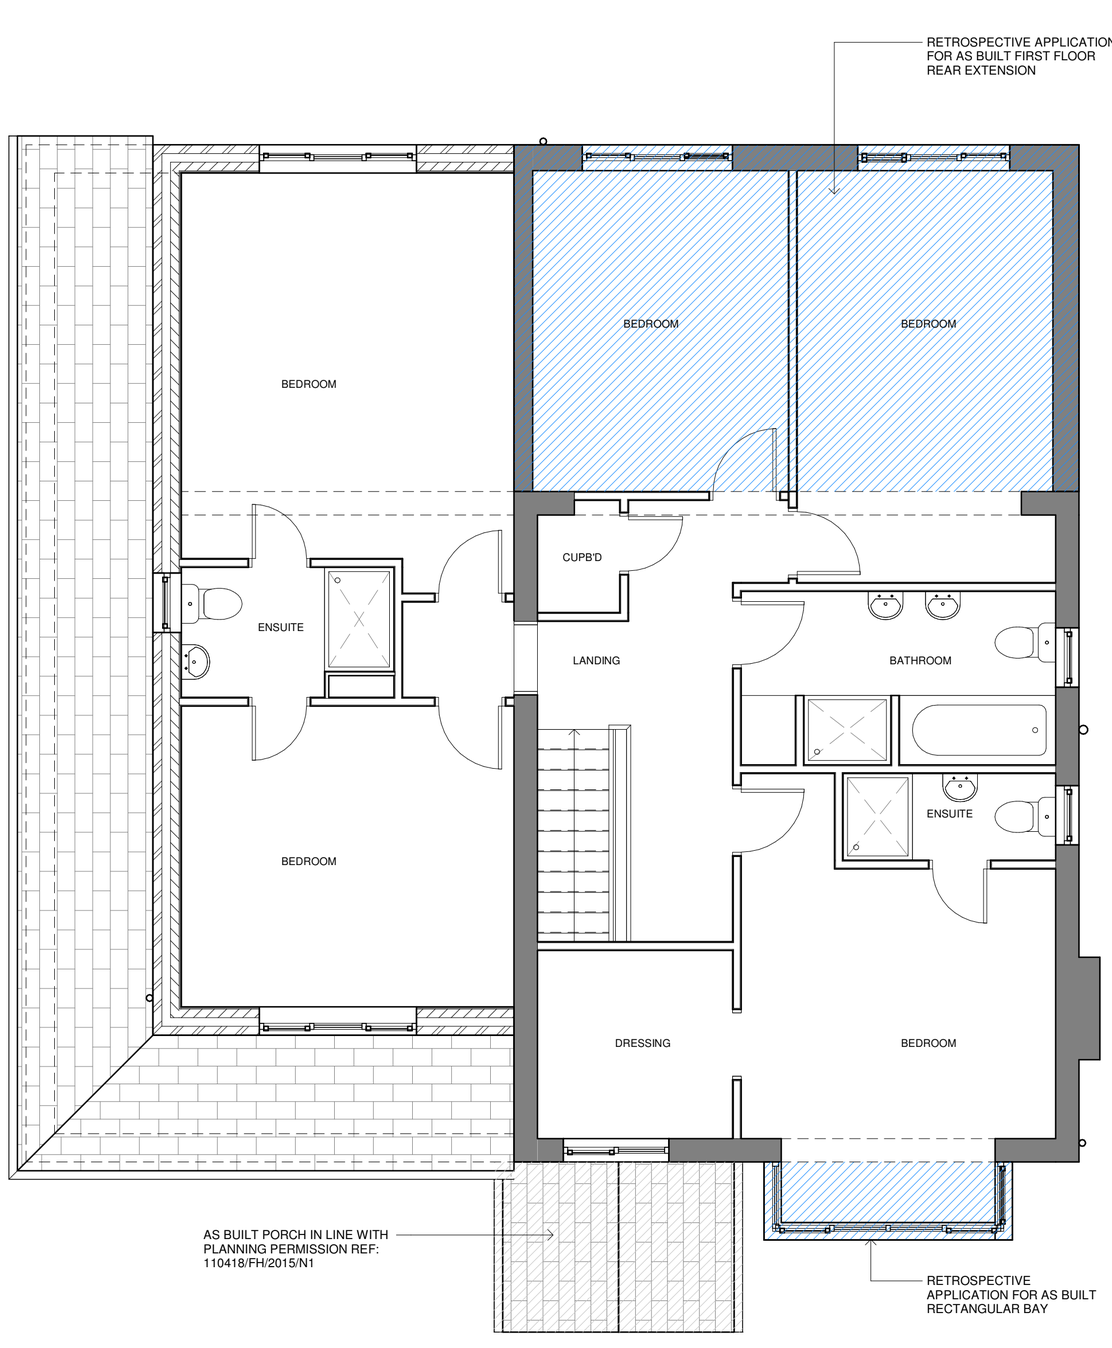

First Floor
1 : 50

NOTES
The Contractor is to check all dimensions and site conditions before commencing.
Do not scale from this drawing.
This drawing remains the copyright of WHYL Architecture.

KEYPLAN

Rev	Description	By	Date
F	Updated in line with planning comments	WL	02.12.20
E	Outbuilding omitted	WL	26.10.20
D	Planning issue	WL	20.09.20
C	Updated in line with client comments	WL	08.09.20
B	For client approval	WL	01.09.20
A	First Issue	WL	15.08.20

Client: Mr Foster
Project: 190 Victoria Avenue, Blackley
Drawing: Proposed Plans
Drg. No.: W2012 - 120
Rev: F
Date: 09/08/20
Scale: As indicated @ A1
Drawn: Author
Approved: Approver
Status: Concept

WHYL ARCHITECTURE
T: 07894 348777
whylarchitecture@hotmail.co.uk