




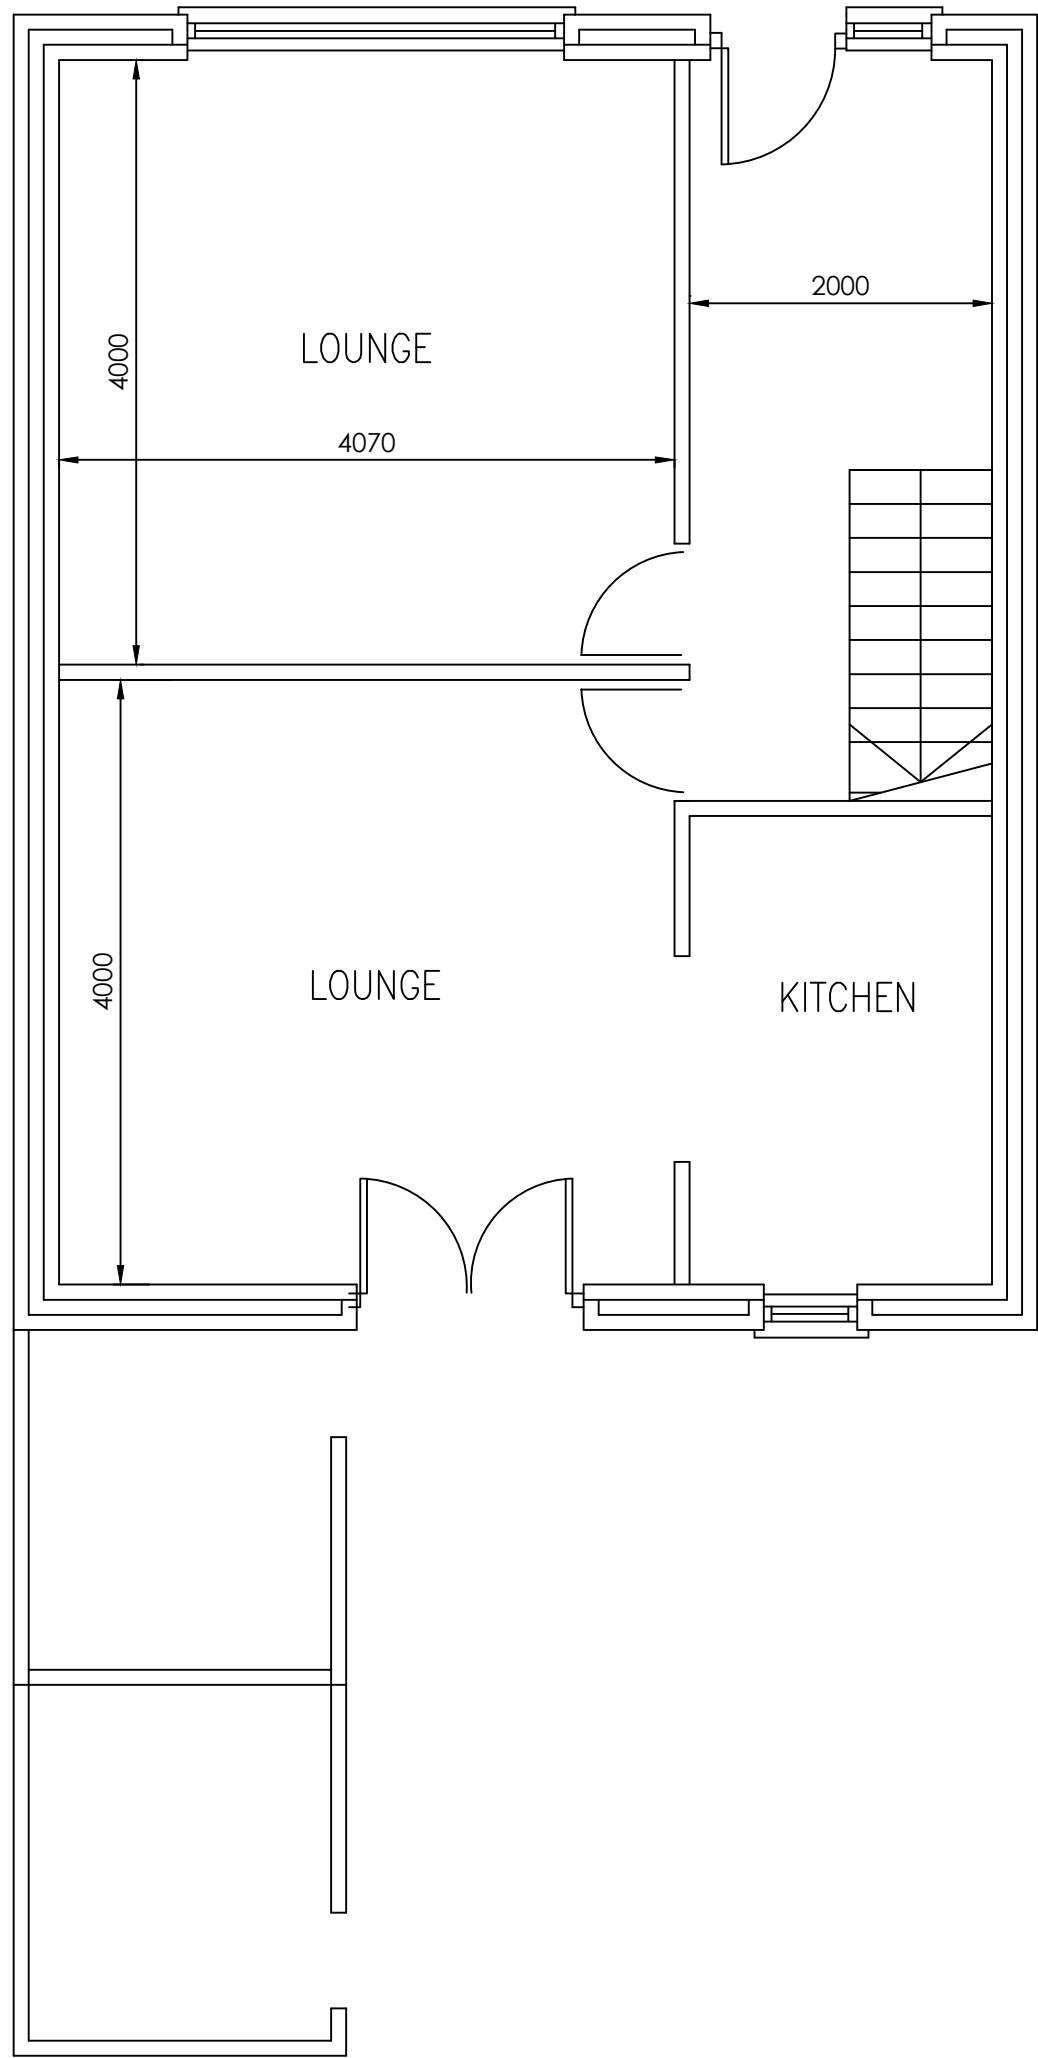


EXISTING GND. FLOOR LAYOUT
(SCALE 1:50)

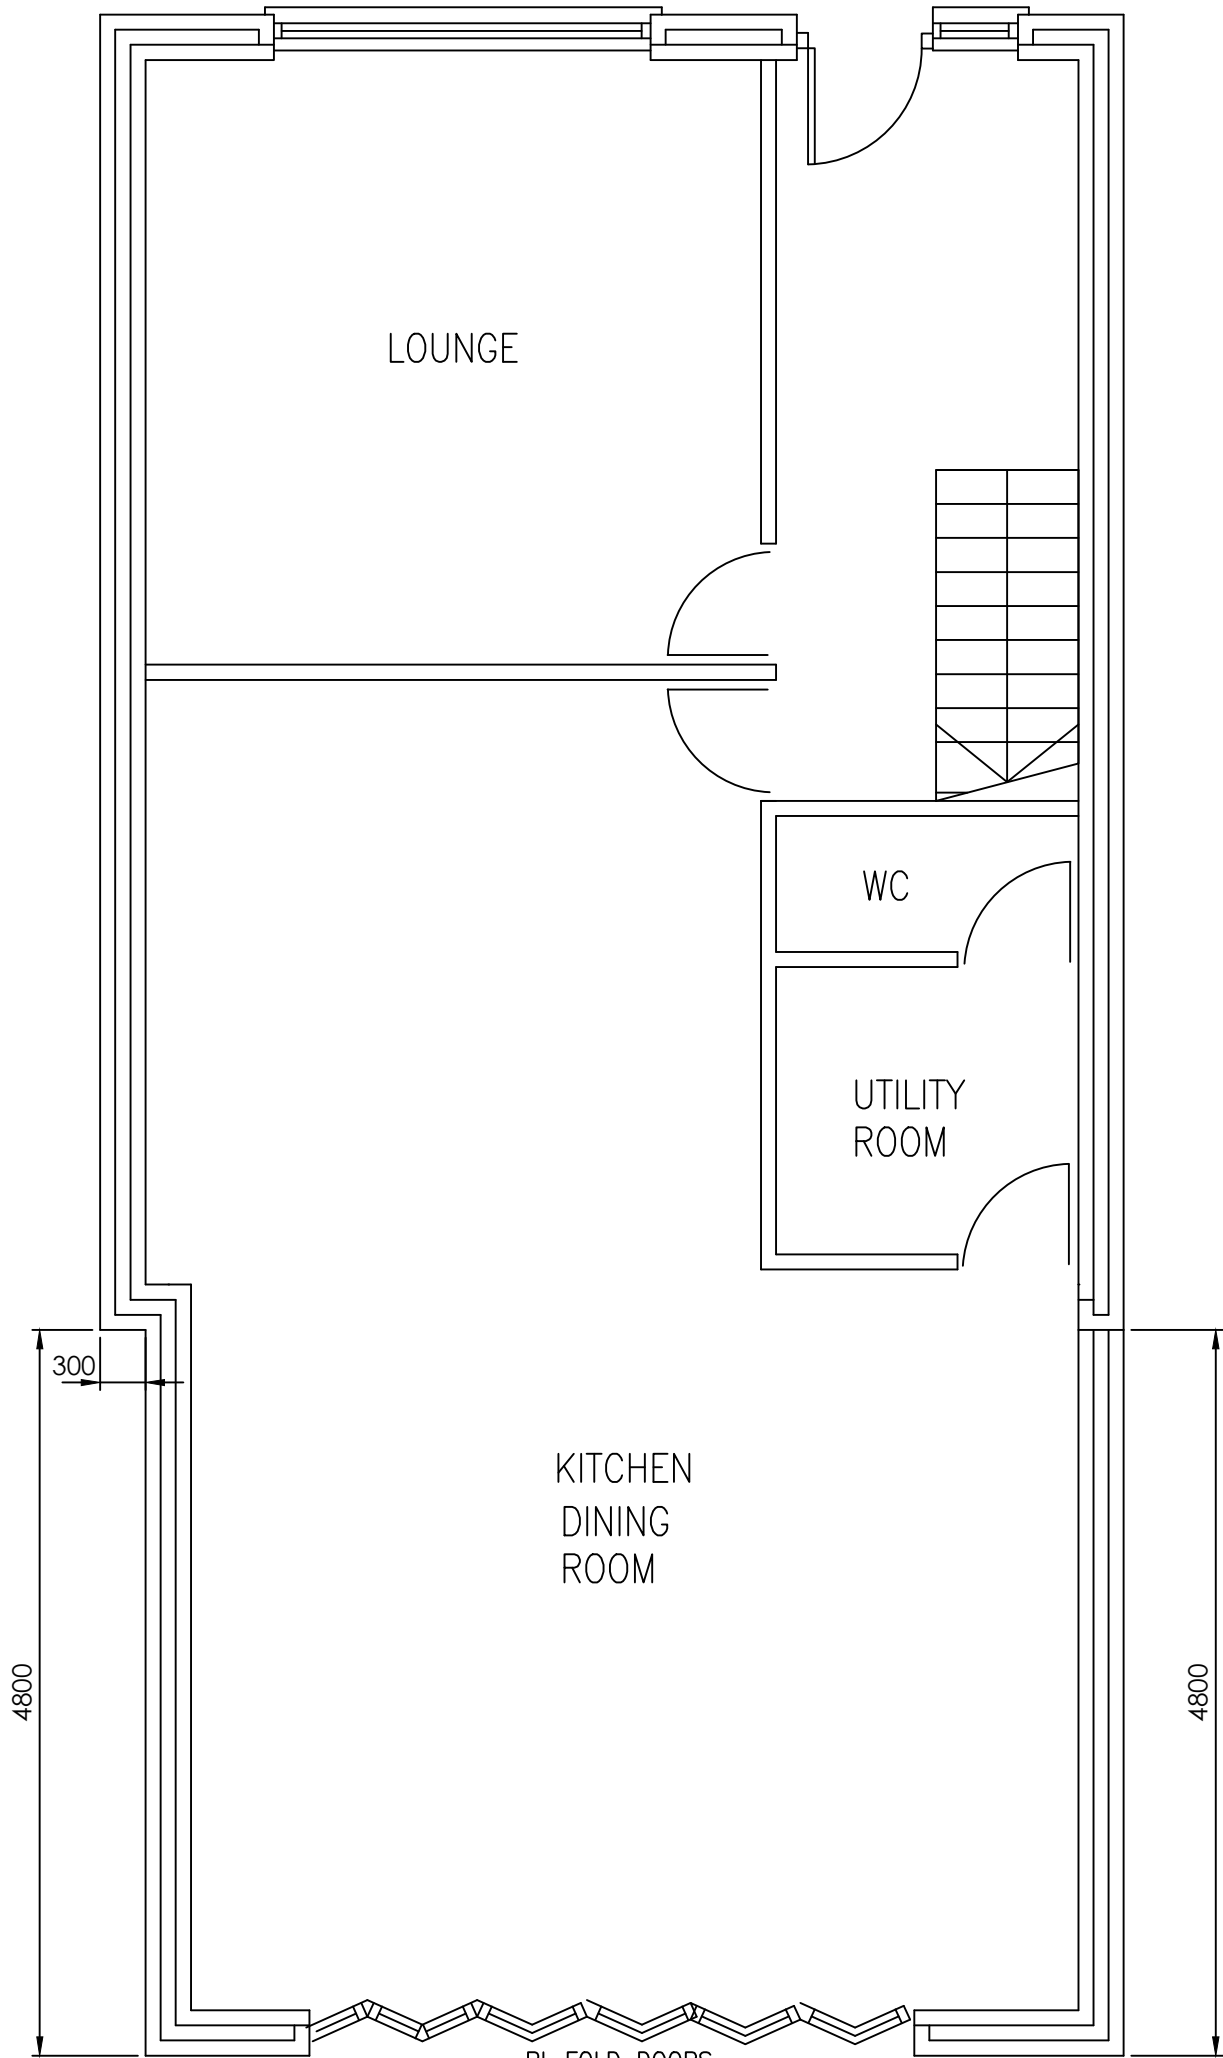

PROPOSED GND. FLOOR LAYOUT
(SCALE 1:50)

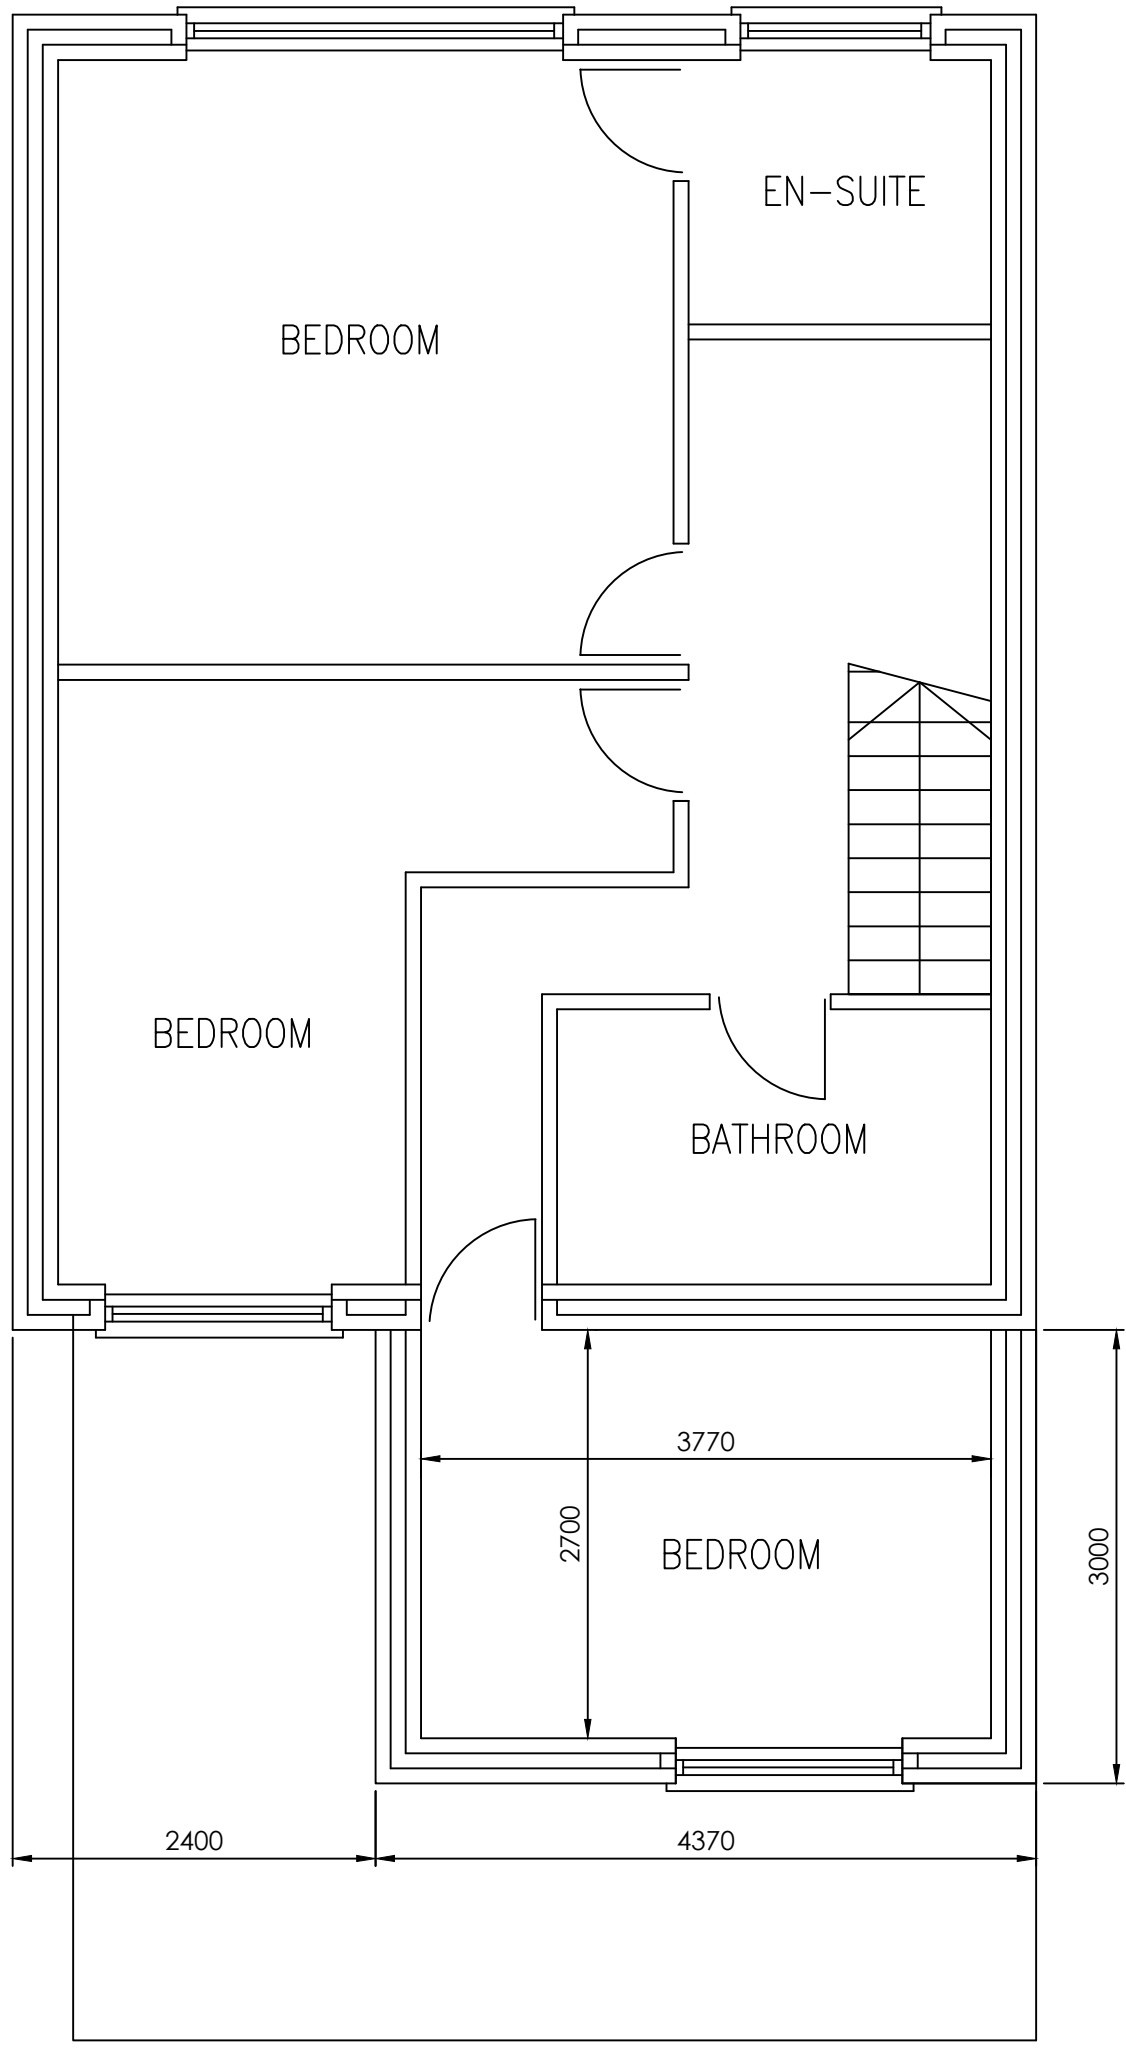

PROPOSED 1ST FLOOR LAYOUT
(SCALE 1:50)

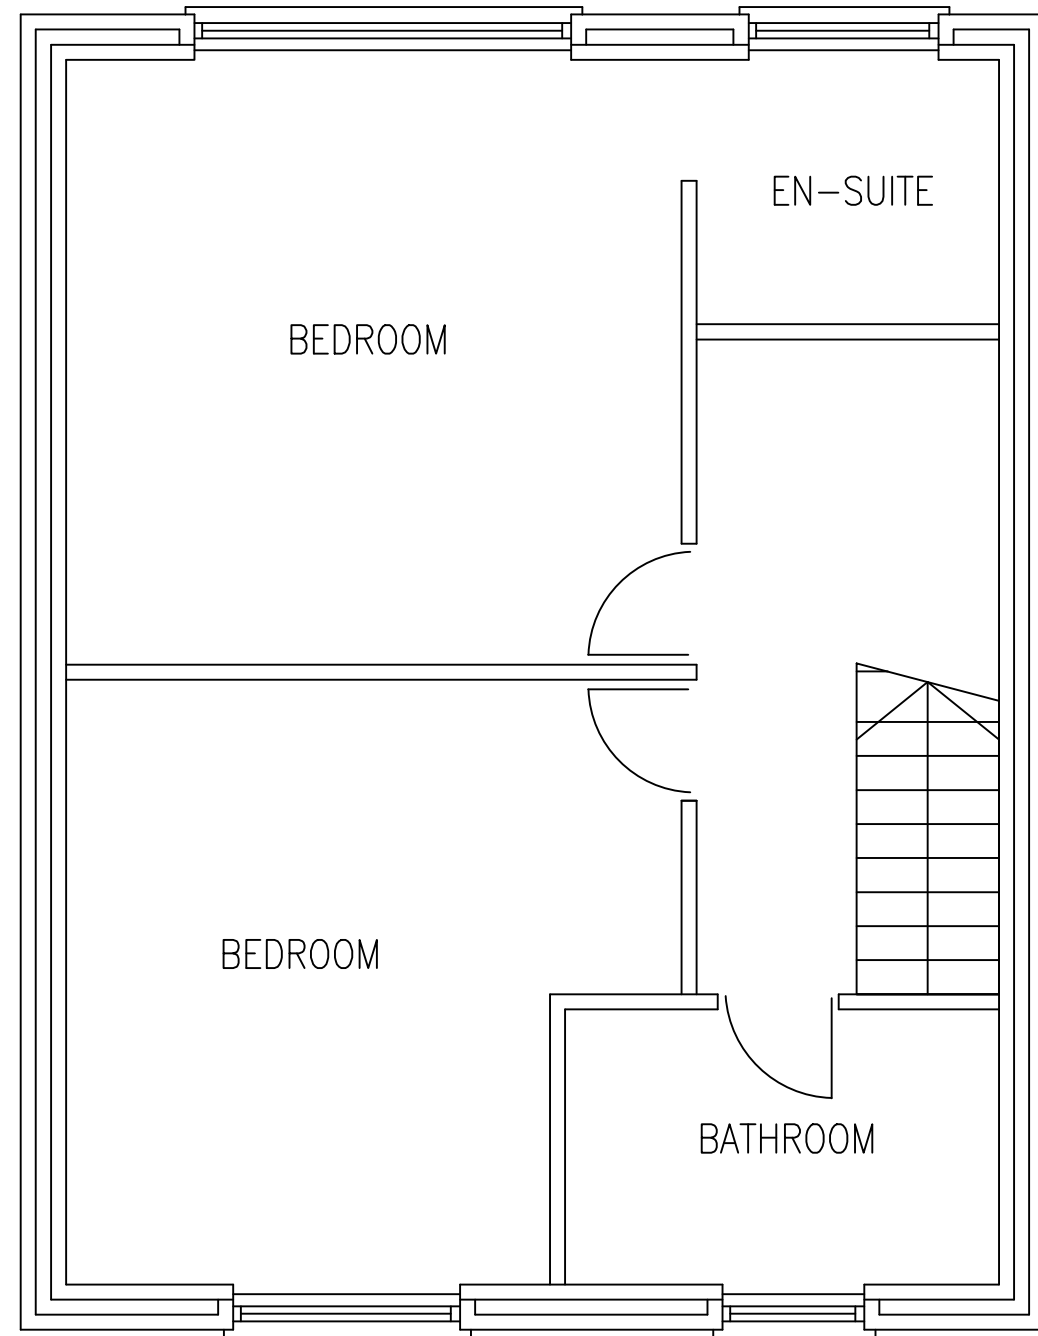

EXISTING 1ST FLOOR LAYOUT
(SCALE 1:50)



SITE LAYOUT PLAN
(SCALE 1:500)



SITE LOCATION PLAN
(SCALE 1:1250)

NOTES – GENERAL ARRANGEMENT PLANS

1.0 GENERAL

- 1.1 This drawing to be read in conjunction with all relevant Architect's, Engineer's and Specialist's drawings and specifications.
- 1.2 All work to be carried out in accordance with current good practice, Building Regulations and subsequent amendments, the project specification and relevant British Standards and Codes of Practice. Materials and components to be suitable for their intended use.
- 1.3 All dimensions to be checked on site prior to construction work taking place. No dimension is to be scaled off. IF IN DOUBT ASK.
- 1.4 Roof pitches and dimensions in particular to be verified on site by builder/trust manufacturer.

PLANNING APPROVAL

C4	12.10.20	REVISED TO SUIT COMMENTS FROM LOCAL AUTHORITY
C3	12.10.20	REVISED TO SUIT COMMENTS FROM LOCAL AUTHORITY
C2	23.06.20	REVISED TO SUIT COMMENTS FROM LOCAL AUTHORITY

CLIENT
MR JOHN MULLEN
11 KEARSLEY RD
CRUMPSALL
MANCHESTER
M8 4GH

PROJECT
PROPOSED REAR
TWO STOREY EXTENSION

TITLE
LAYOUTS
EXISTING & PROPOSED

DRAWING No.	MC-136-01
DRAWN	REV. C4
SCALE AS INDICATED	DATE MAY 2020