


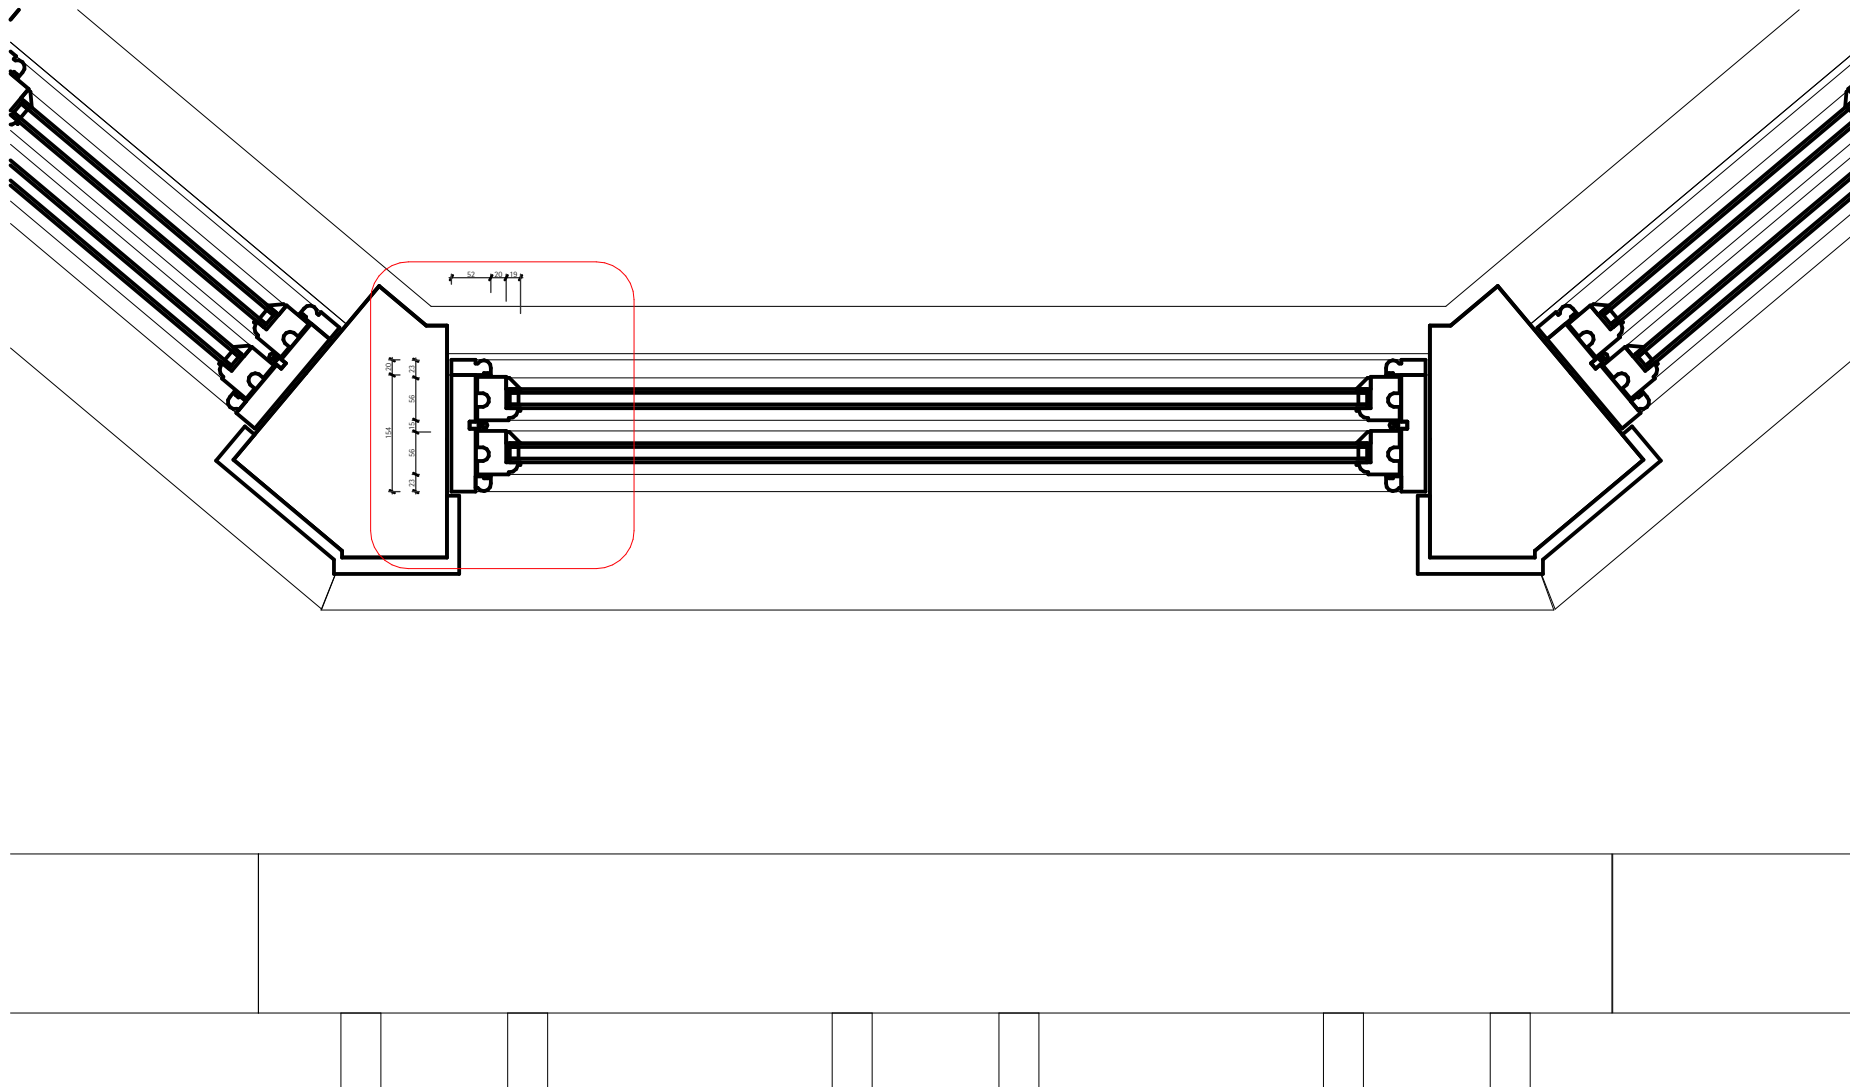
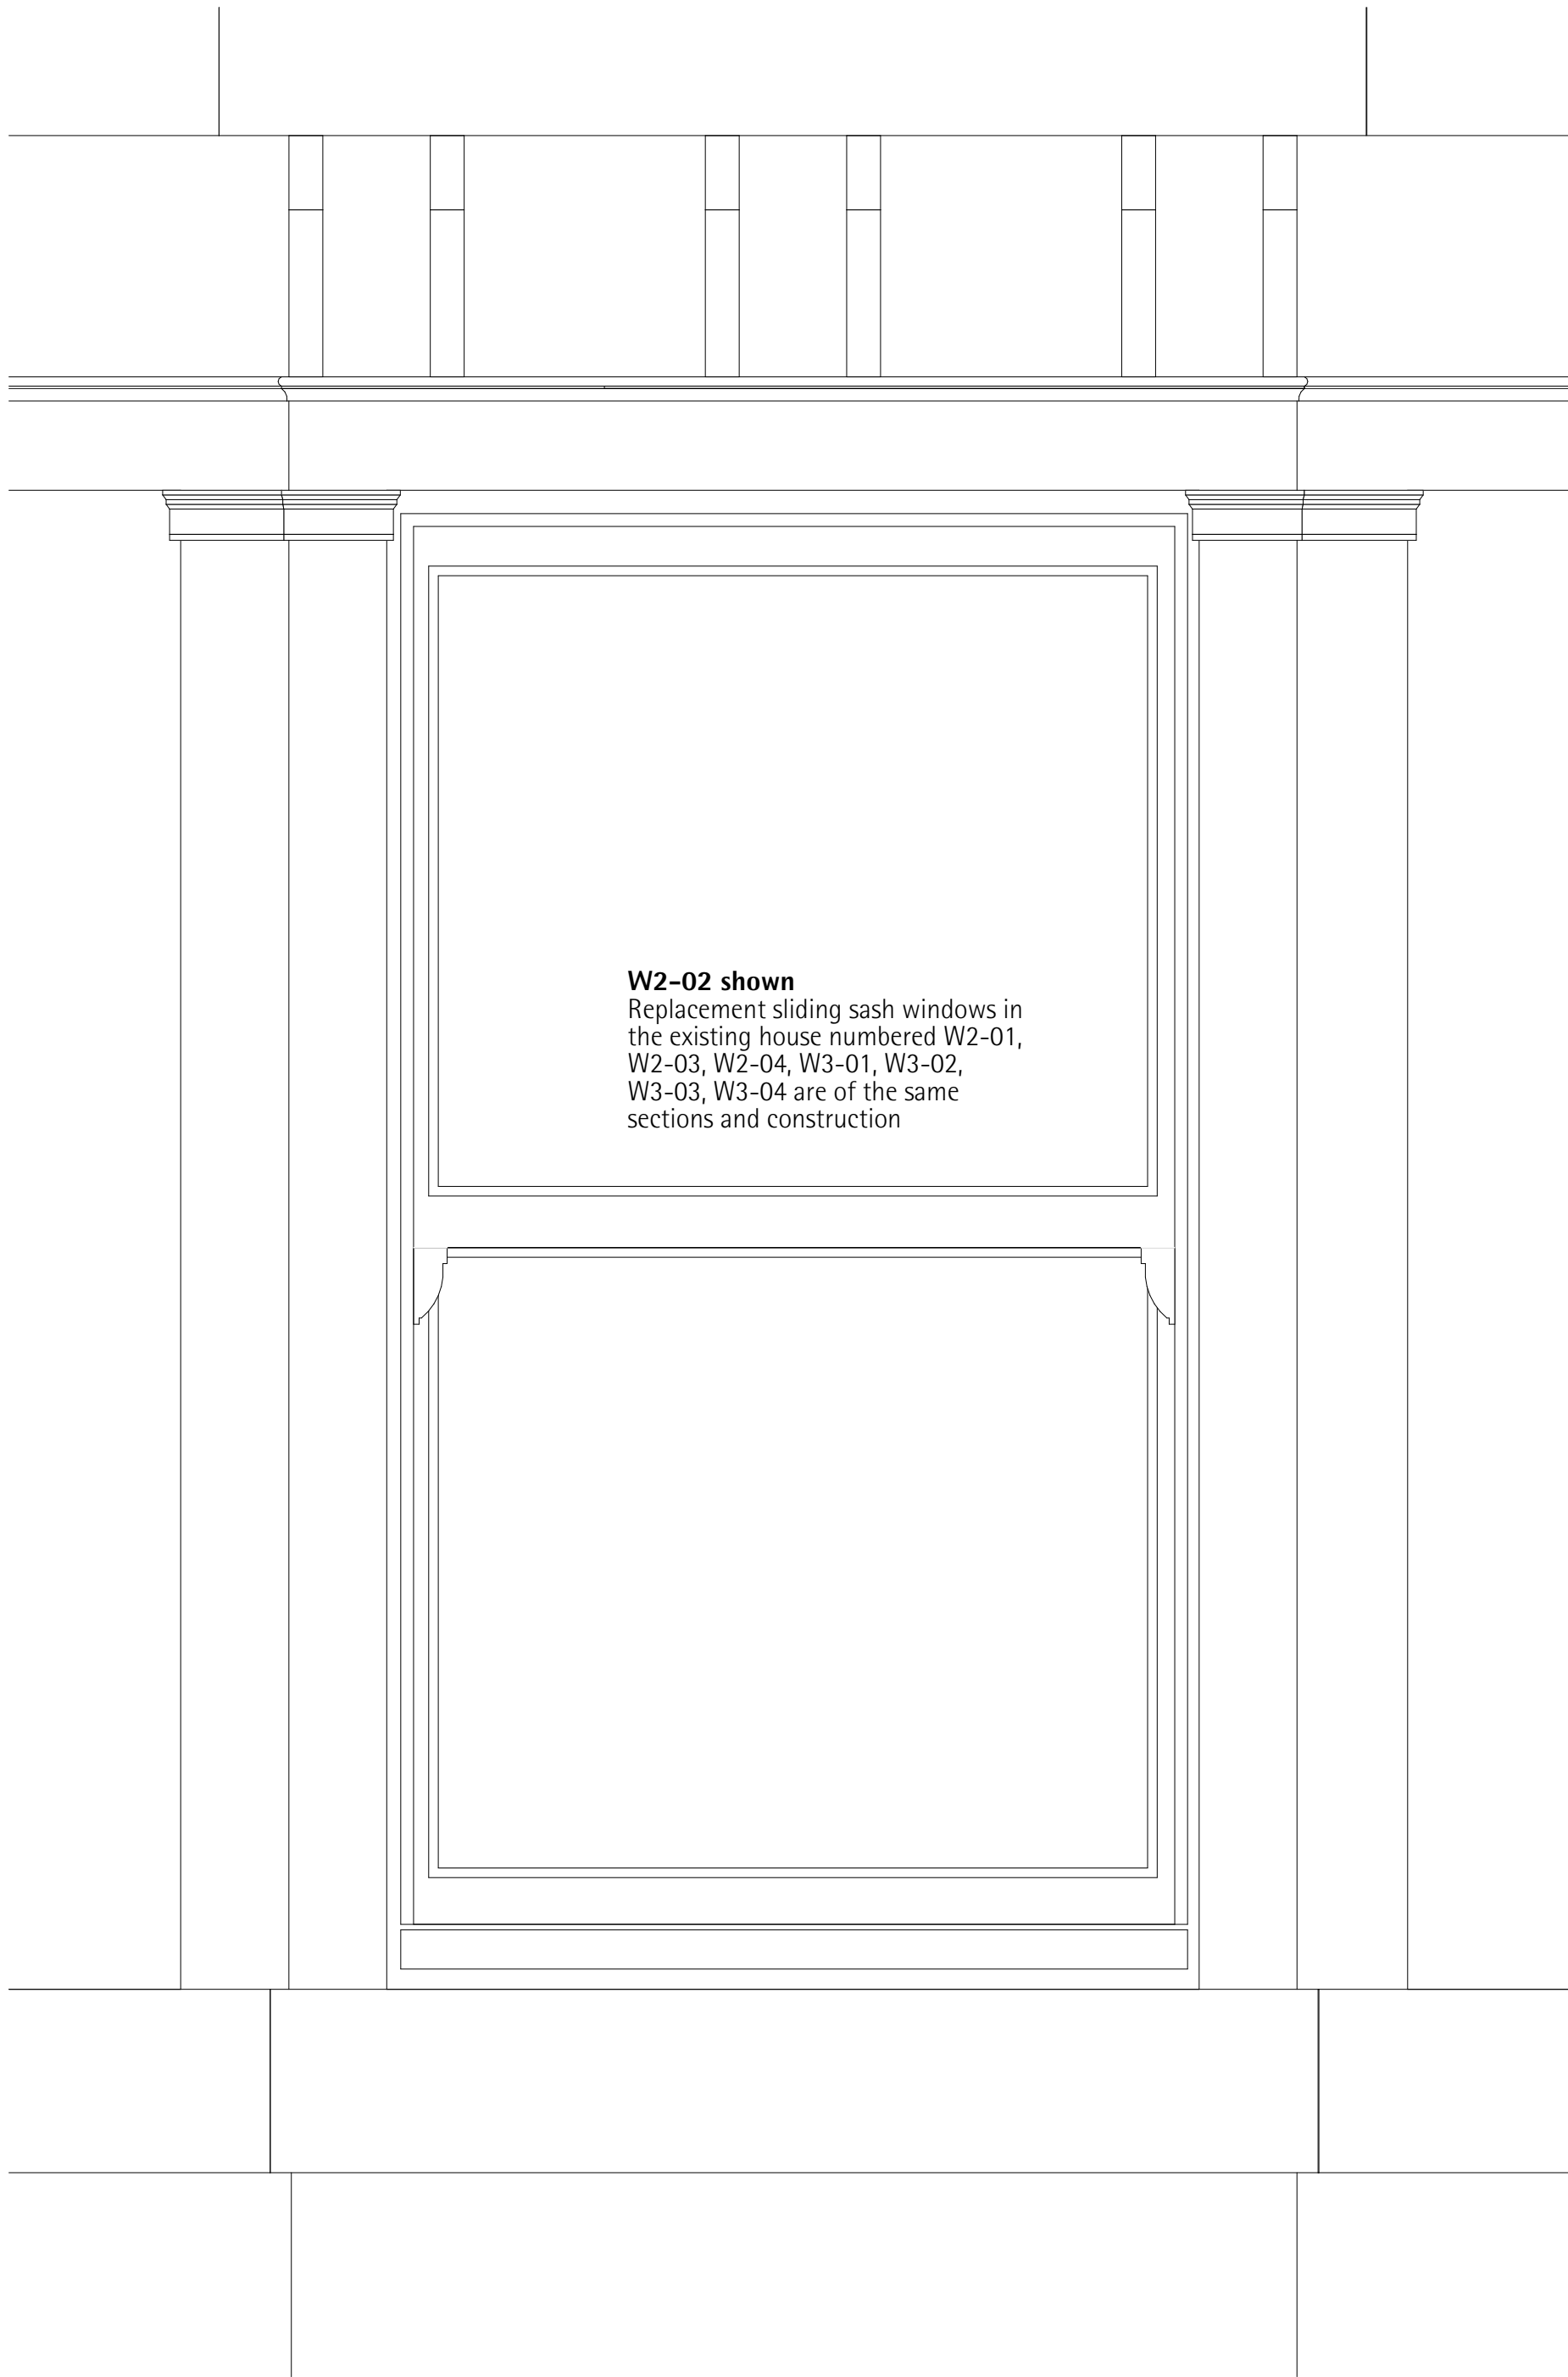


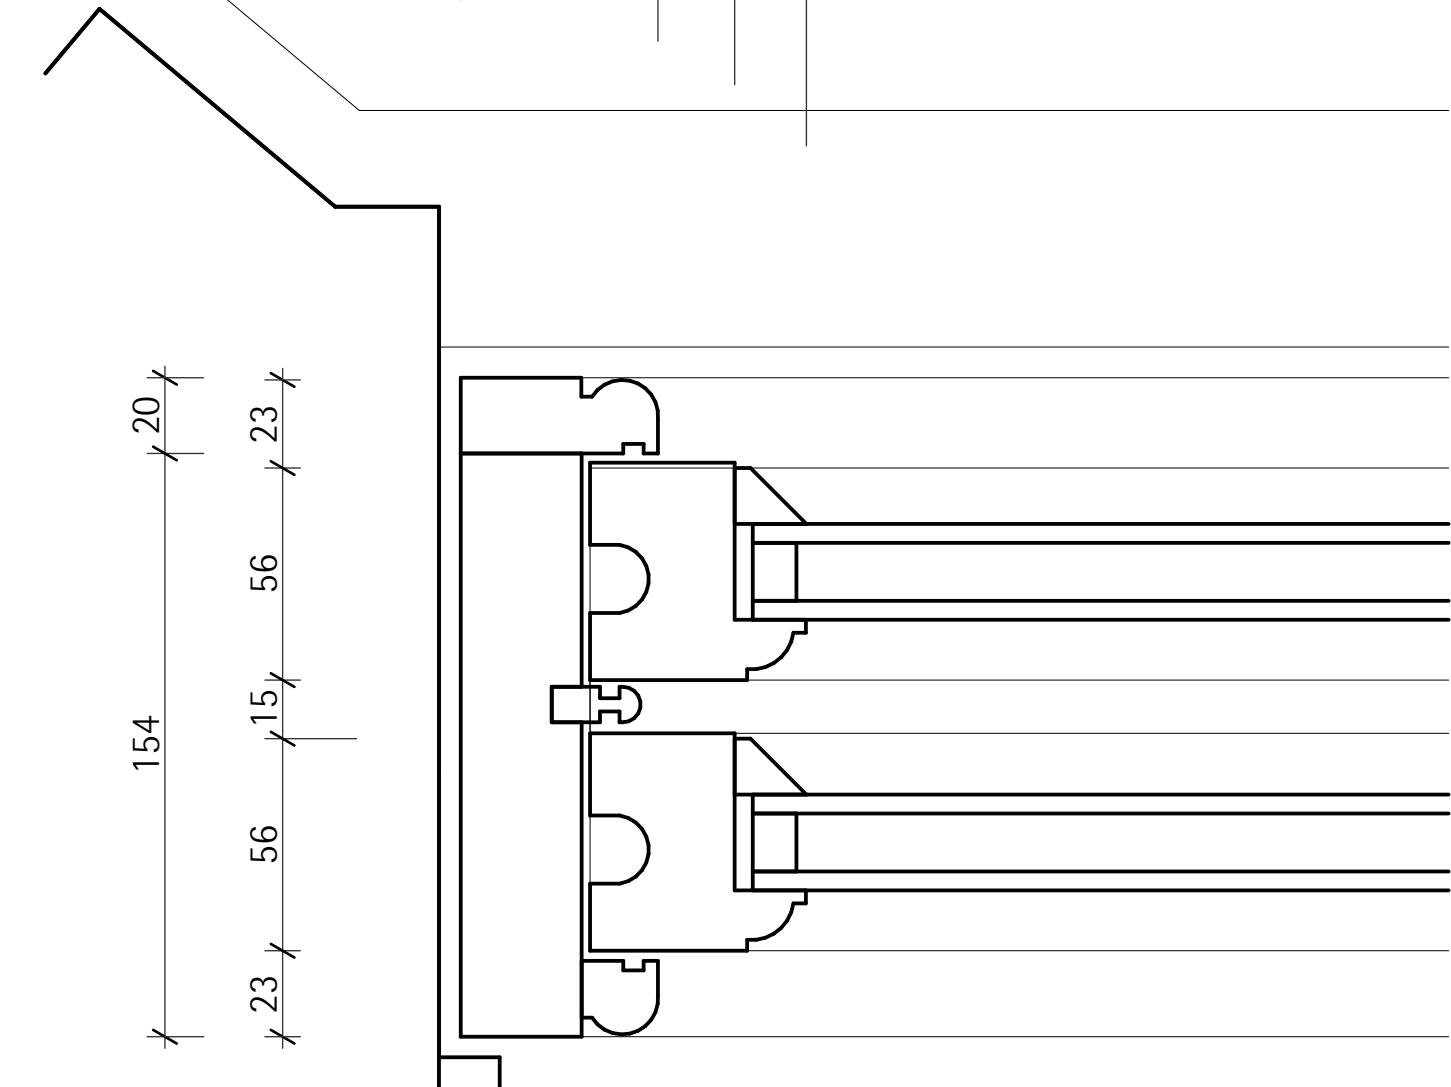

Replacement Front Bay Window (Typical)
1:10

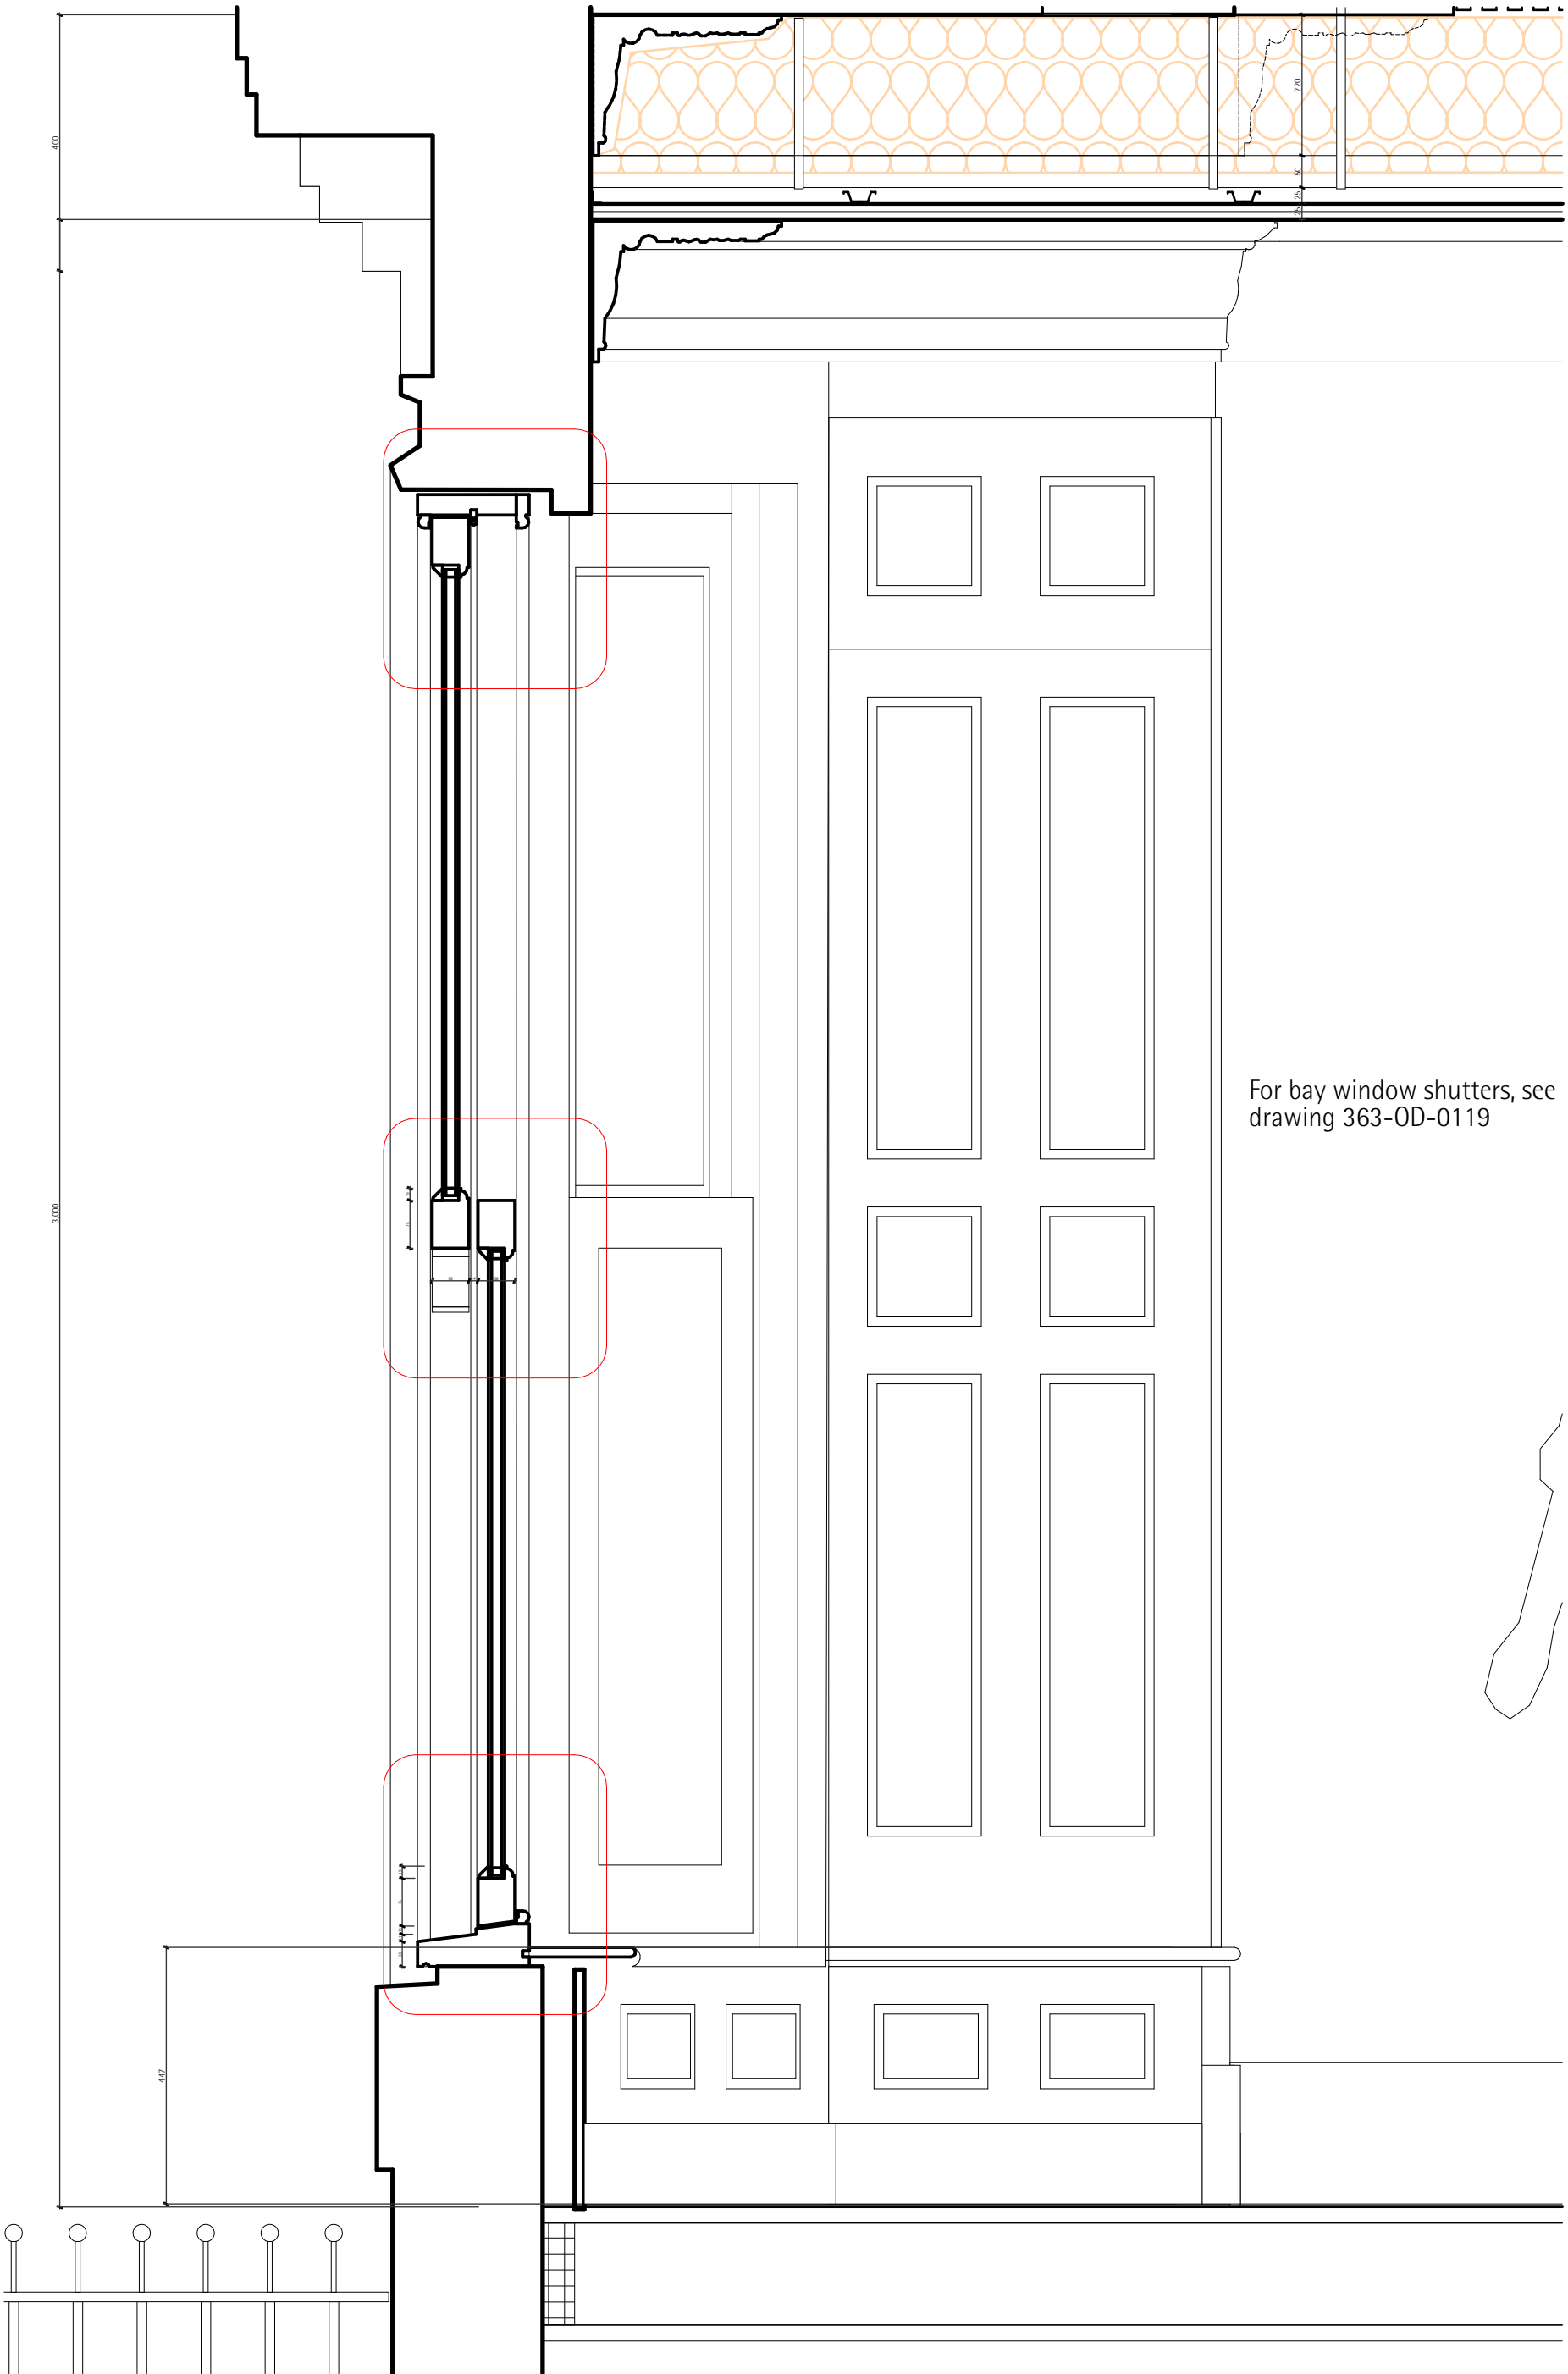

Joinery Detail
1:2

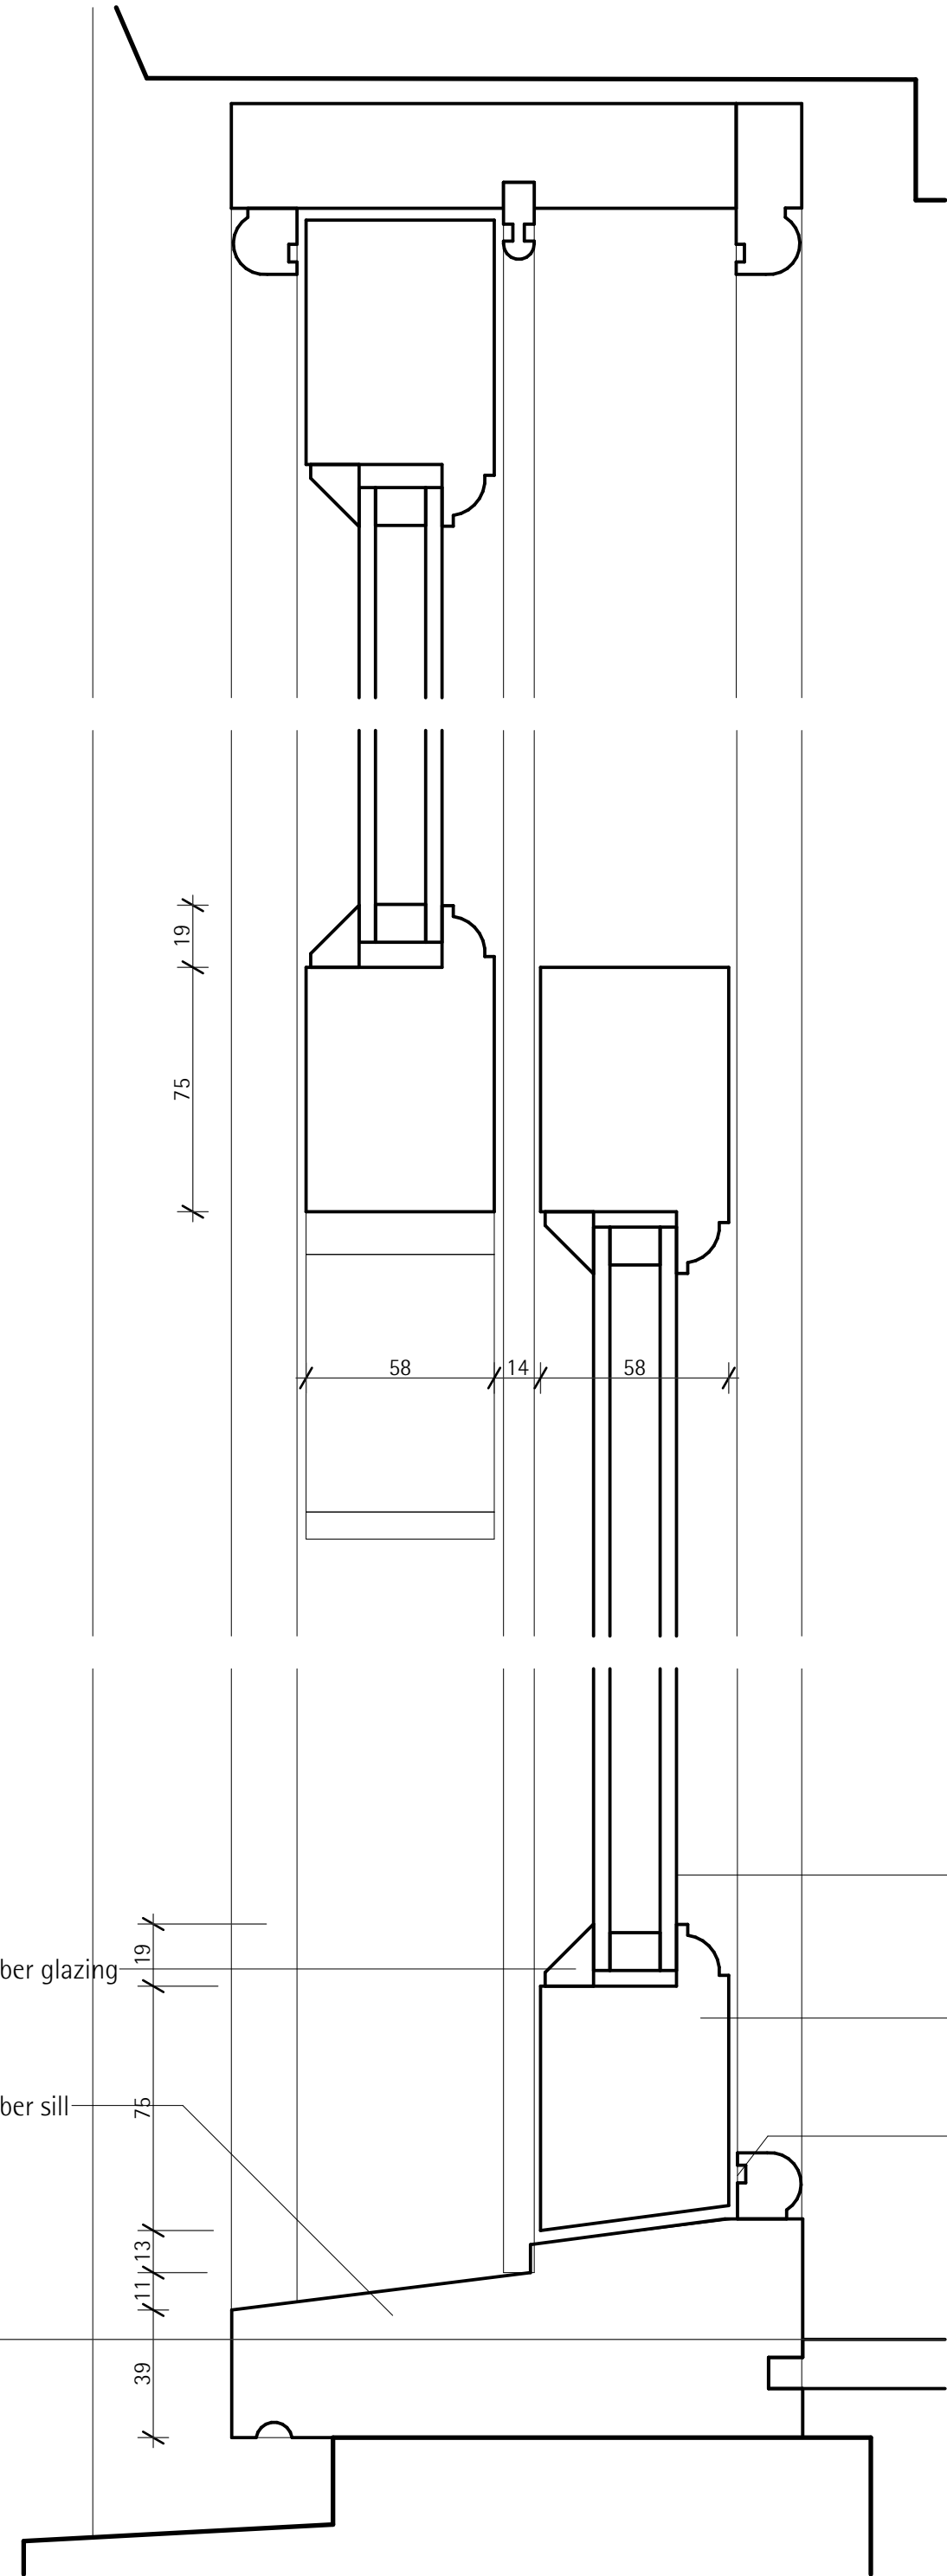

Replacement windows
as completed in 2016

General Notes

- Do not scale drawings, dimensions govern.
- All dimensions are in millimeters unless noted otherwise.
- All dimensions to be field verified before proceeding with work.
- All areas are indicative and approximate only.

This document is copyright ©Arca

Legend

Rev	Description	Date
02	08 Amendments following MCC Comments	04/08/2020
01		26/06/2020

Arca Architects 37 Station Road Cheadle Hulme SK8 5AF
0161 236 6886 www.arca.co.uk

Client
Feltham Management Ltd
20 Aldwyeh Avenue Rusholme Manchester M14 5NL UK

Project
363 Wilmslow Road
New Homes
Manchester

Title
Window Details (Sheet 1)

Stage / Status
For Planning Approval

Project Code	Scale @ A1	Date
363	1:10, 1:2	09/09/2020
Drawing Number	Revision	
363-0D-0113	02	