
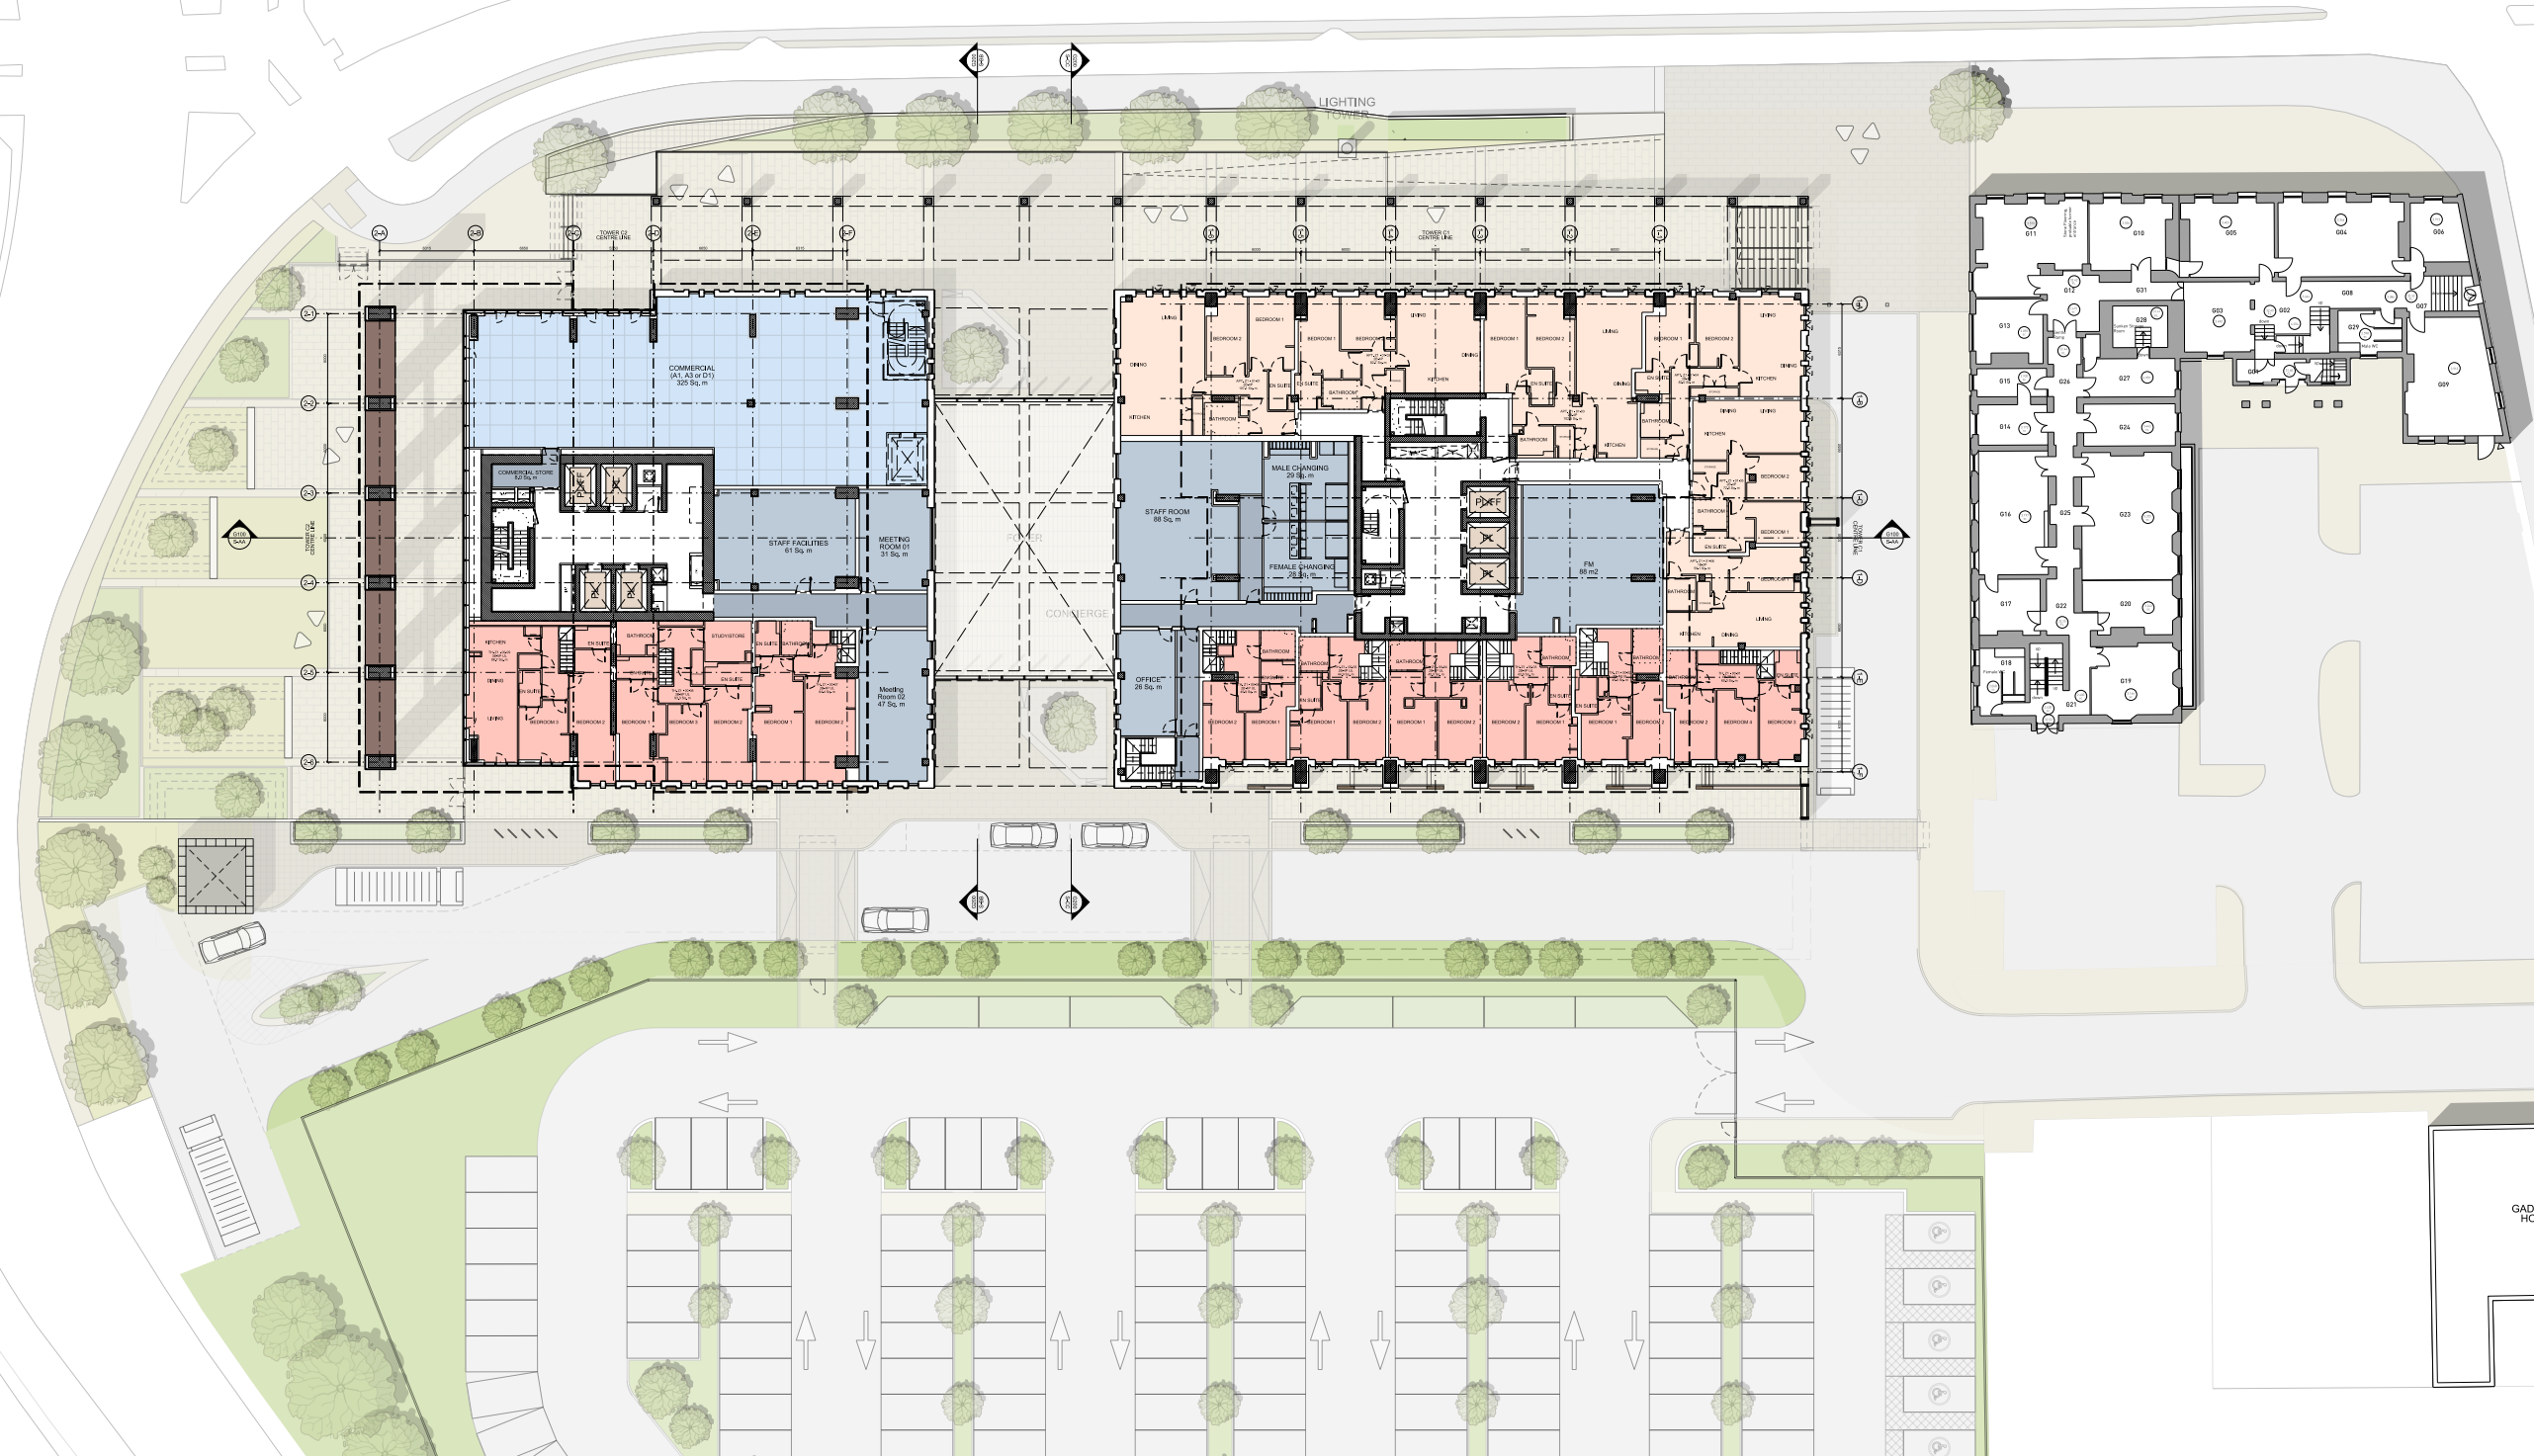


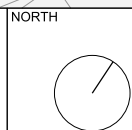

This drawing is copyright
Do not scale off dimensions.
All dimensions to be checked on site by contractor.
Contractor to report any dimensional discrepancies,
errors or omissions prior to commencing on site.

NOTE:

- | | |
|---|-------------------------|
|  | One bedroom apartment |
|  | Two bedroom apartment |
|  | Three bedroom apartment |
|  | Townhouse |

[illegible]

Project Title	CROWN STREET MANCHESTER
---------------	----------------------------

Status	PLANNING
--------	----------

Drawing Title
GA PLAN - LEVEL 01

Job No 7357	Scale 1:250 @ A1 1:500 @ A3	Date FEB 2018
Drawing No 7357-Z1-A-B5D8-G100-P-01-001		Revision -

SimpsonHaugh
AND PARTNERS

MANCHESTER
Riverside, 4 Commercial St
Manchester M15 4RQ
+44 (0)161 835 2345
www.simpsonhaugh.com

LONDON
5-8 Roberts Place
London EC1R 0BB
+44 (0)20 7549 4000
mail@stimpsonhaugh.com