

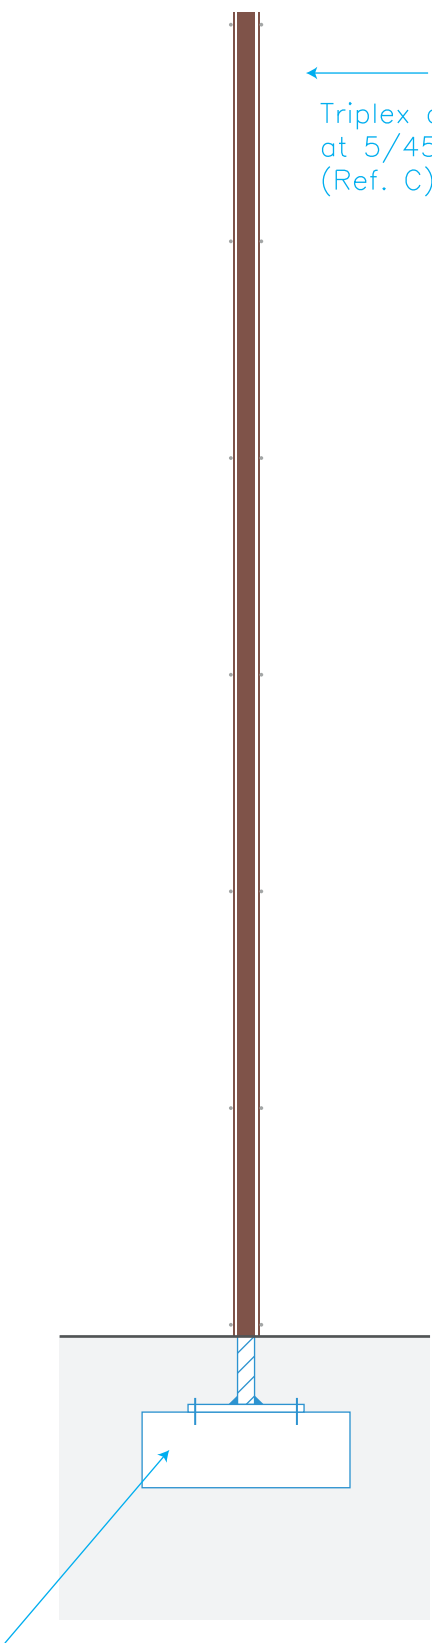
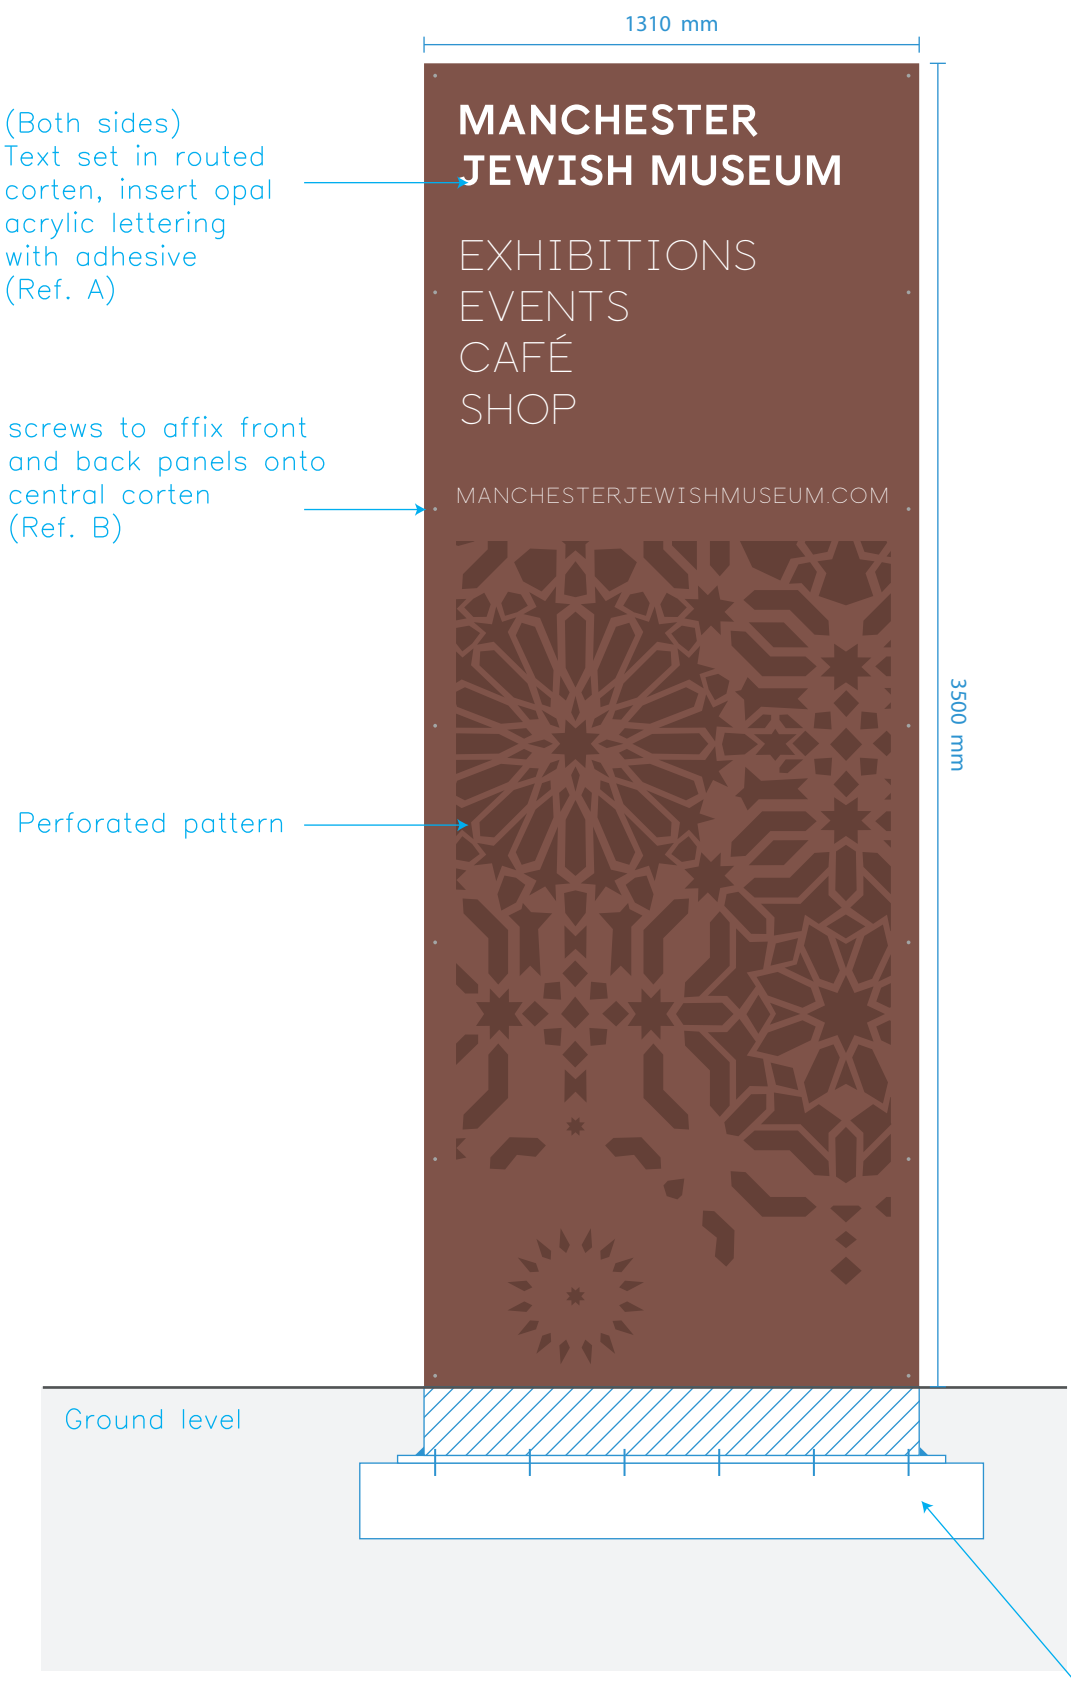
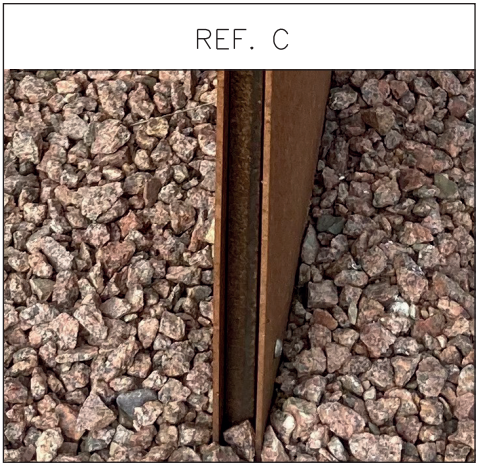


Front View

Profile View

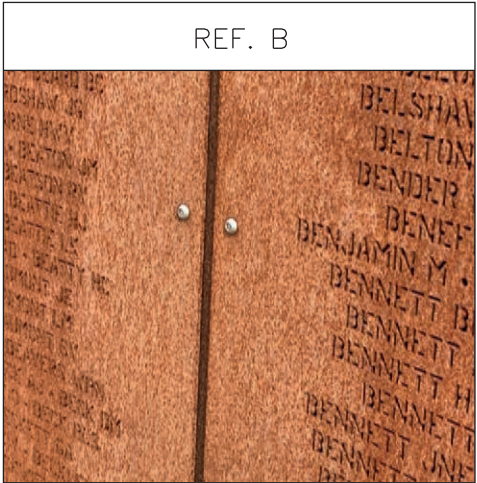

Base and foundation details please refer to drawing by
Buro Happold Engineering, BHE Totem/SKS154
Date 05/10/20, TJ

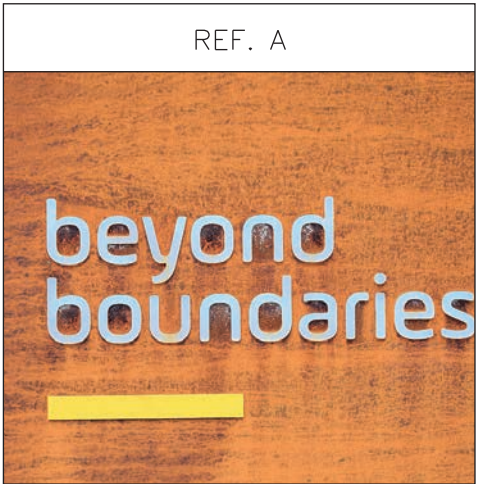

PROJECT

Project Name MJM
Drawing Name Totem Sign
OS.01

DESIGN STAGE Planning
DRAWN SY
CHECKED SY
DATE 08-10-2020
DRAWING TITLE MJM_totem_
201008

DRAWING NO.
revision History


LINES

— Cut M100
- - - Crease M100
— Dims C100

SCALE

1:20 at A3

COLOUR & MATERIAL

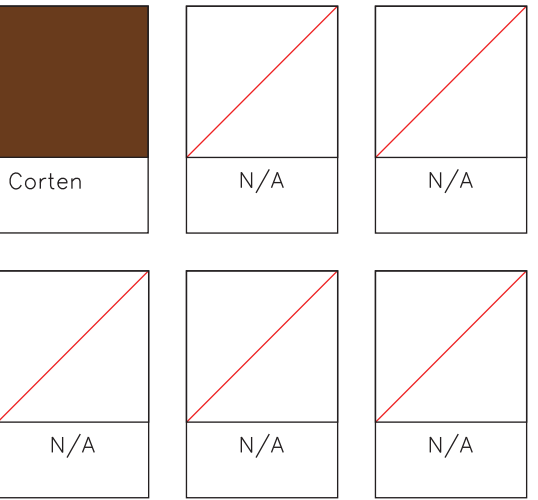

Twelve

Twelve Design Ltd.
www.twelve.la
hi@twelve.la
020 8133 1212

All Rights reserved. These drawings, concepts,
designs and ideas are the property of Twelve.
They may not be copied, reproduced, disclosed
to others or used in connection with any work
other than specified project for which they were
prepared, in whole or in part, without the prior
written authorisation of Twelve Design Ltd.

22 Prince of Wales Rd
London NW5 3LG

Front View Visualisation

MANCHESTER
JEWISH MUSEUM

EXHIBITIONS
EVENTS
CAFÉ
SHOP

MANCHESTERJEWISHMUSEUM.COM

2100 mm



PROJECT

Project Name MJM
Drawing Name Totem Sign
OS.01

DESIGN STAGE Planning
DRAWN SY
CHECKED SY
DATE 08-10-2020
DRAWING TITLE MJM_totem_
201008

DRAWING NO.
revision History base detail per
BHE/SKS14

LINES

— Cut M100





- - - Crease M100

— Dims C100

SCALE

1:20 at A3

COLOUR & MATERIAL

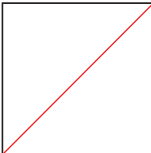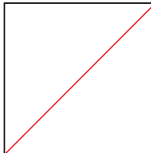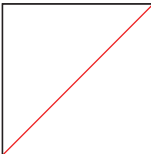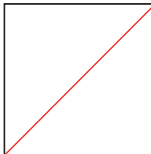 Corten	 N/A	 N/A
 N/A	 N/A	 N/A

Twelve






Twelve Design Ltd.
www.twelve.la
hi@twelve.la
020 8133 1212

All Rights reserved. These drawings, concepts, designs and ideas are the property of Twelve. They may not be copied, reproduced, disclosed to others or used in connection with any work other than specified project for which they were prepared, in whole or in part, without the prior written authorisation of Twelve Design Ltd.

22 Prince of Wales Rd
London NW5 3LG

Isometric View

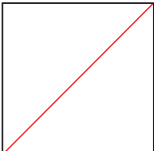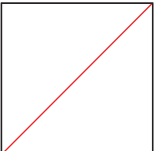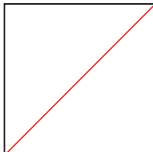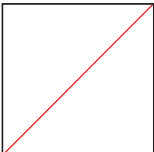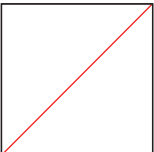

PROJECT		
Project Name	MJM	
Drawing Name	Totem Sign OS.01	
DESIGN STAGE	Planning	
DRAWN	SY	
CHECKED	SY	
DATE	08–10–2020	
DRAWING TITLE	MJM_totem_ 201008	
DRAWING NO.		
revision History	base detail per BHE/SKS14	
LINES		
	Cut M100	
	Crease M100	
	Dims C100	
SCALE		
1:20 at A3		
COLOUR & MATERIAL		
 Corten	 N/A	 N/A
 N/A	 N/A	 N/A
Twelve		Twelve Design Ltd. www.twelve.la hi@twelve.la 020 8133 1212
All Rights reserved. These drawings, concepts, designs and ideas are the property of Twelve. They may not be copied, reproduced, disclosed to others or used in connection with any work other than specified project for which they were prepared, in whole or in part, without the prior written authorisation of Twelve Design Ltd.		22 Prince of Wales Rd London NW5 3LG