PURPOSE OF ISSUE	BUILDING CONTROL

Do not scale from this drawing. All information should be checked by the contractor on site before commencing work. Any discreprencies should be reported to the architect immediately. All rights are reserved and are not transferable. Unauthorised reproductions of this drawing are not permitted.

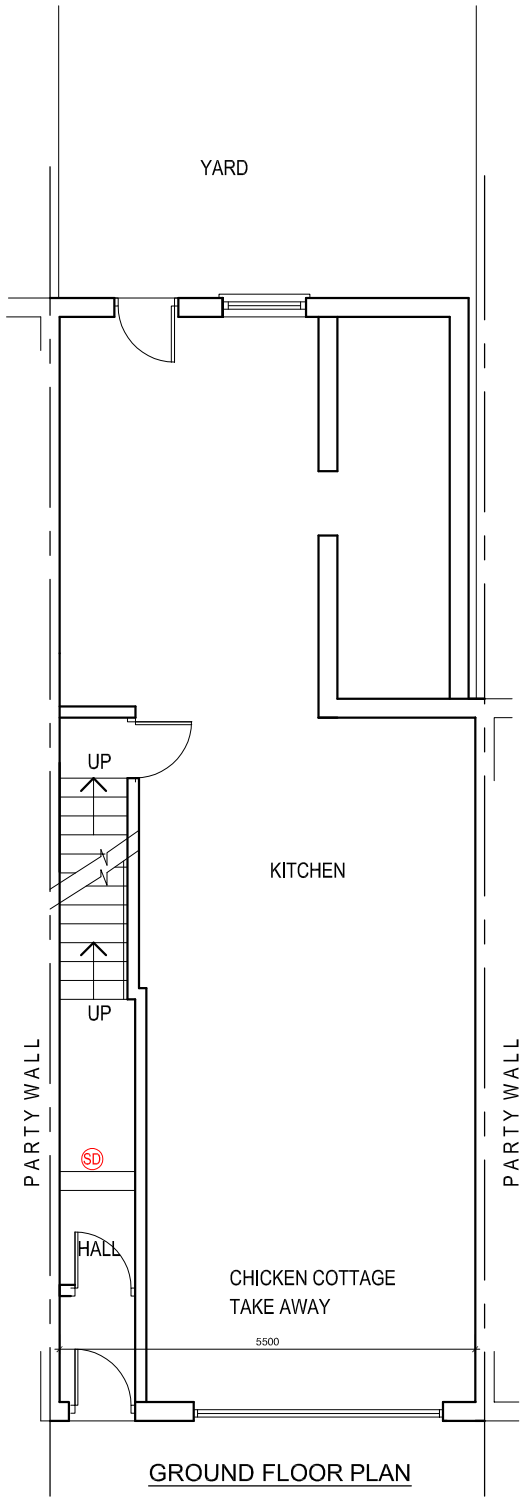

GROUND FLOOR PLAN

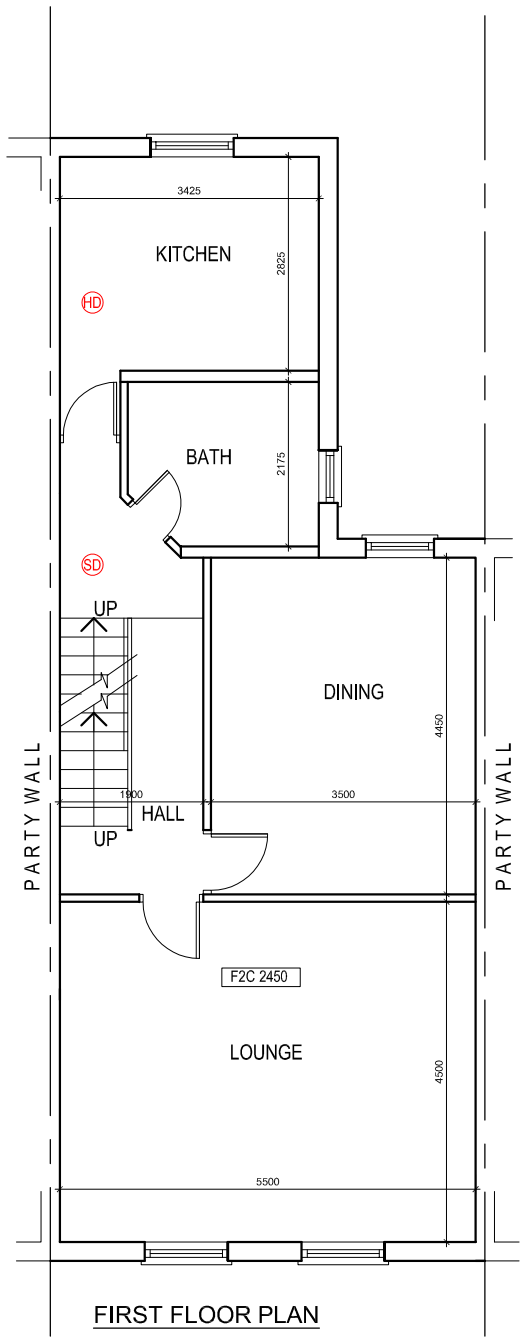

FIRST FLOOR PLAN

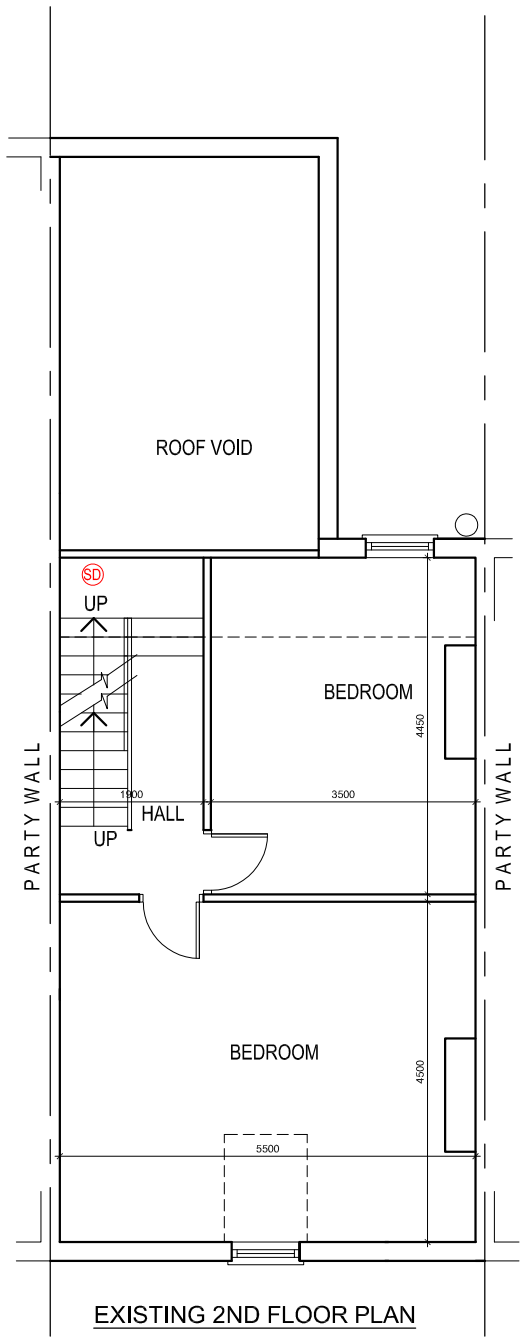

EXISTING 2ND FLOOR PLAN

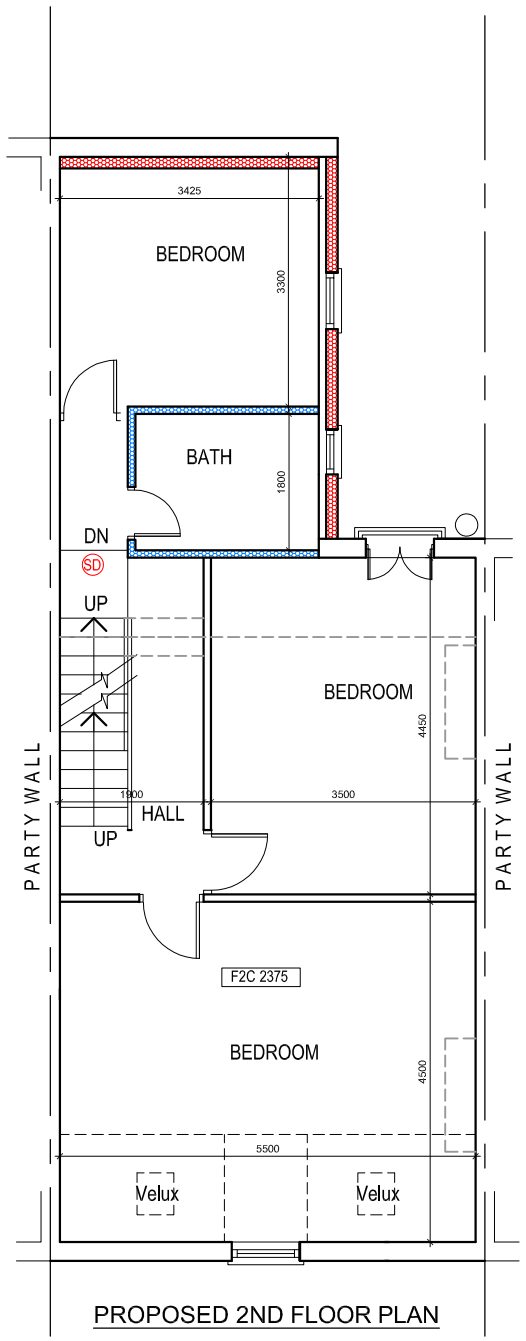

PROPOSED 2ND FLOOR PLAN

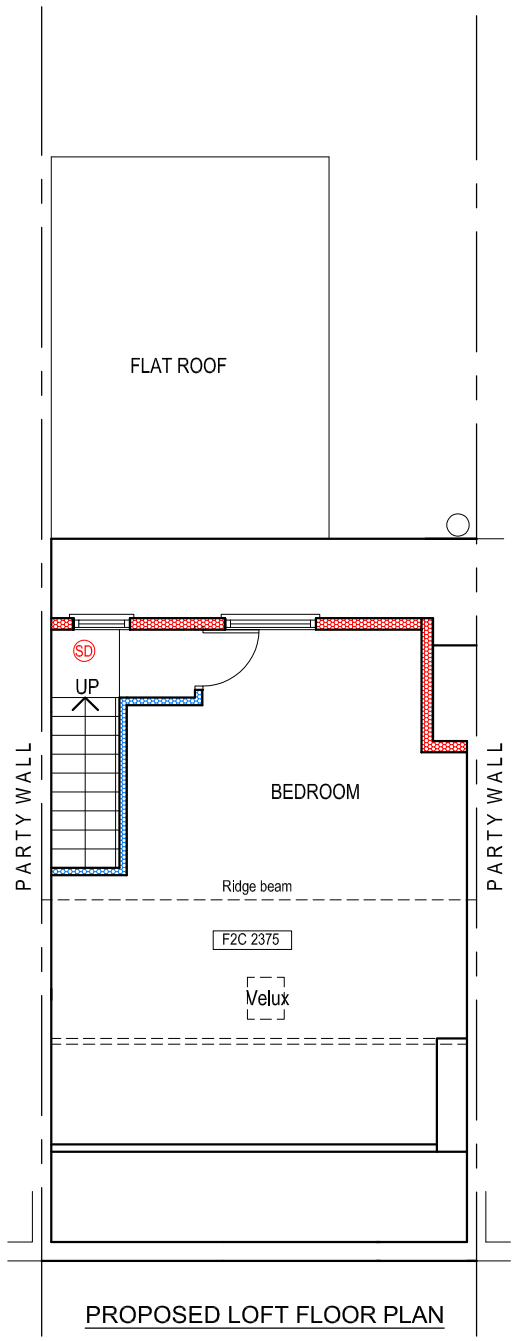

PROPOSED LOFT FLOOR PLAN

PROJECT
410, Wilbraham Road, Chorlton

CLIENT
Mr. Riaz Ahmed Ali

DRAWING TITLE
Floor Plan

JOB No	DRAWING No	
-	NA-P01	
SCALE	DATE	REVISION
1:100@A3	Nov. 2020	-

t: 0782 895 3405
e: niamat@hotmail.co.uk

na design