
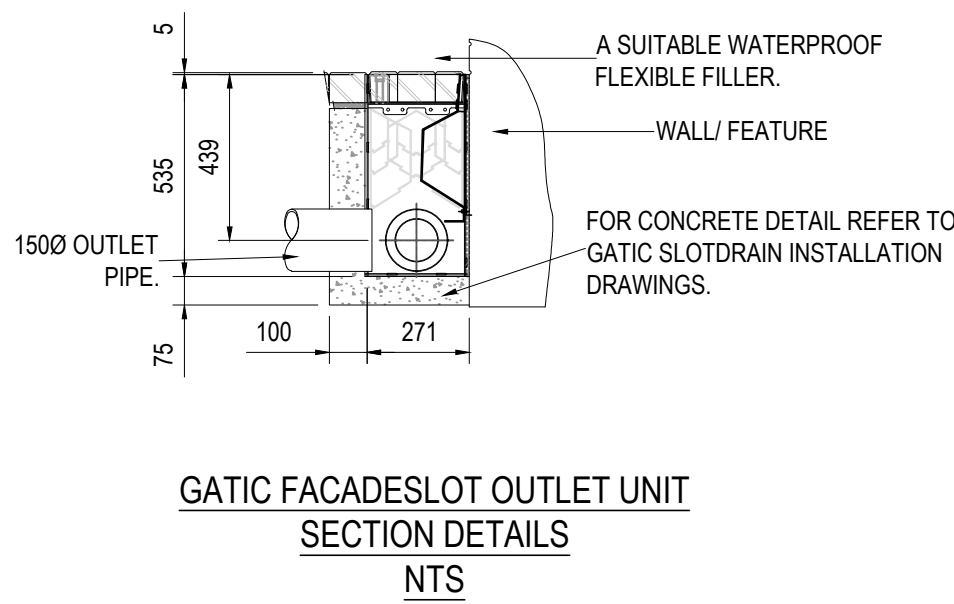
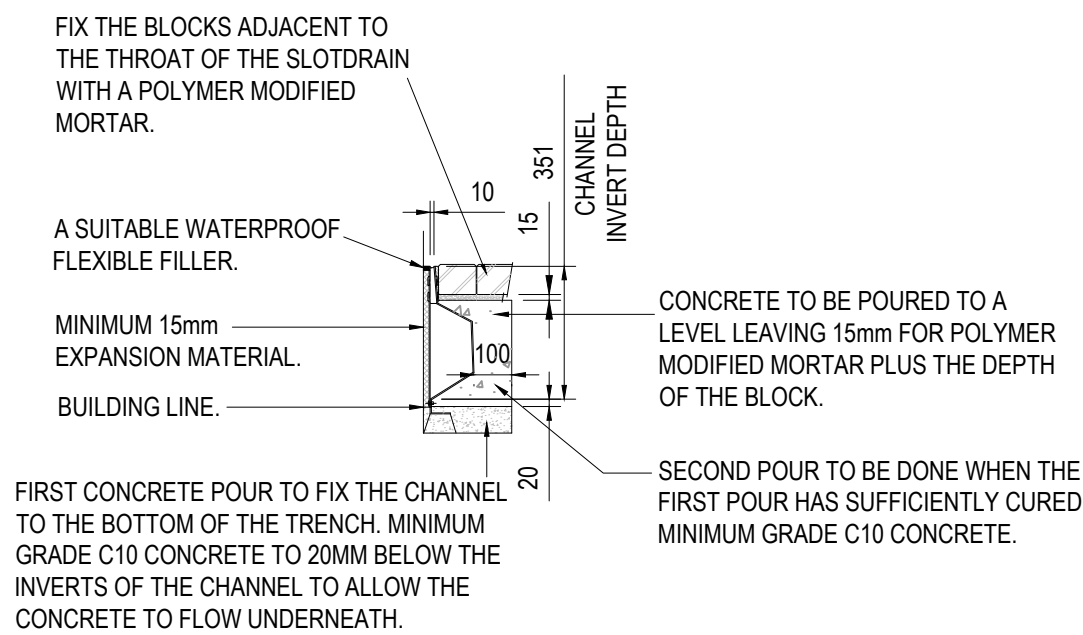
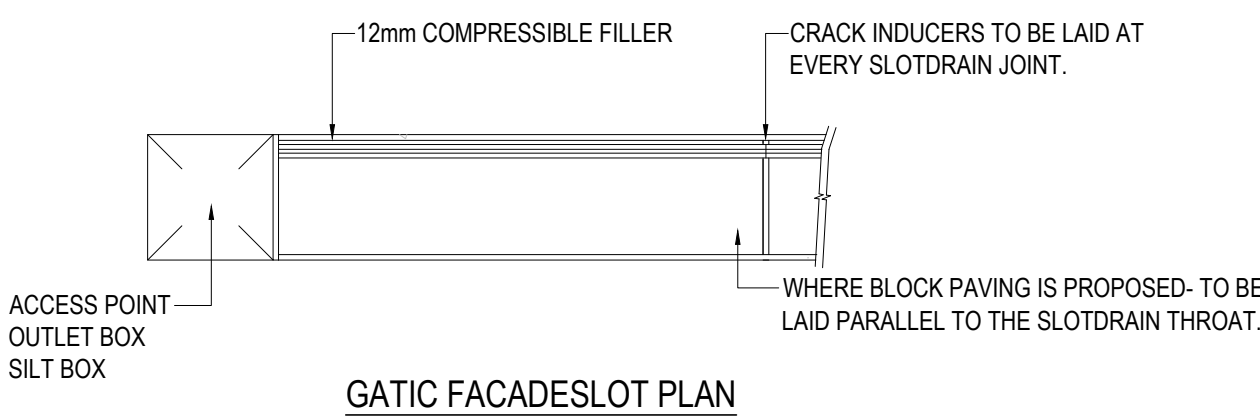
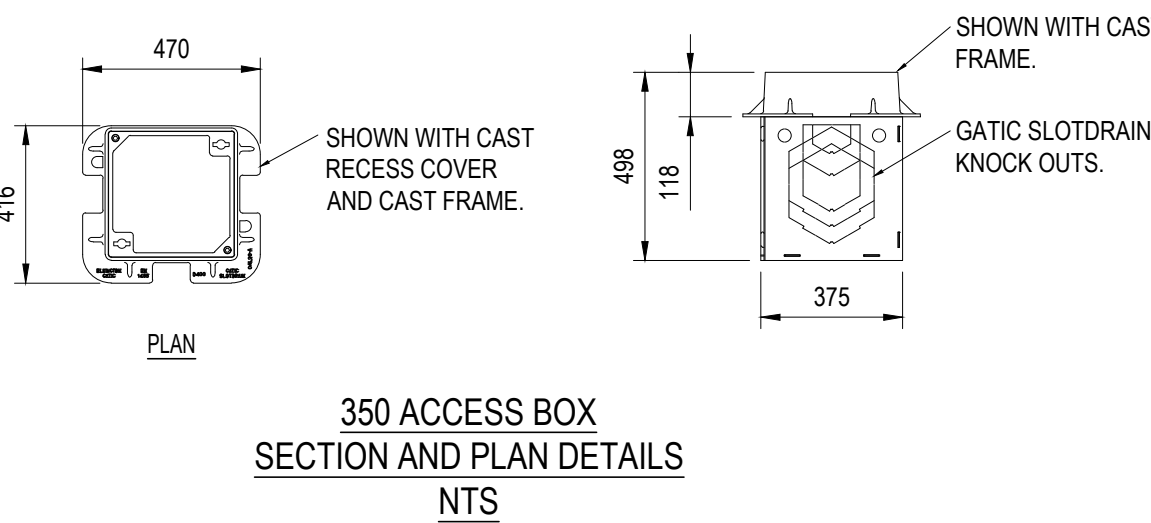
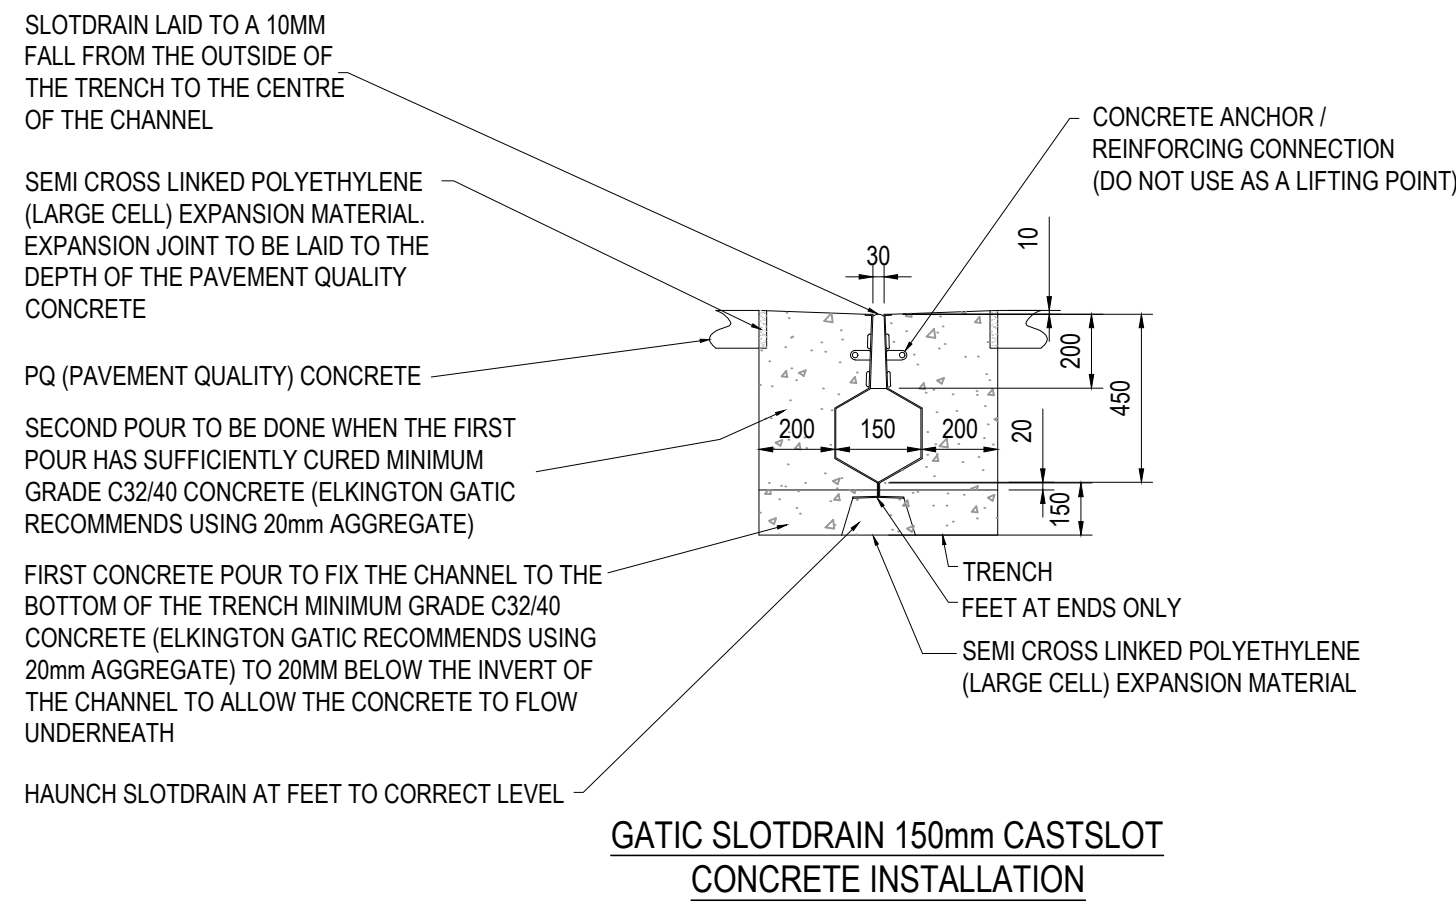
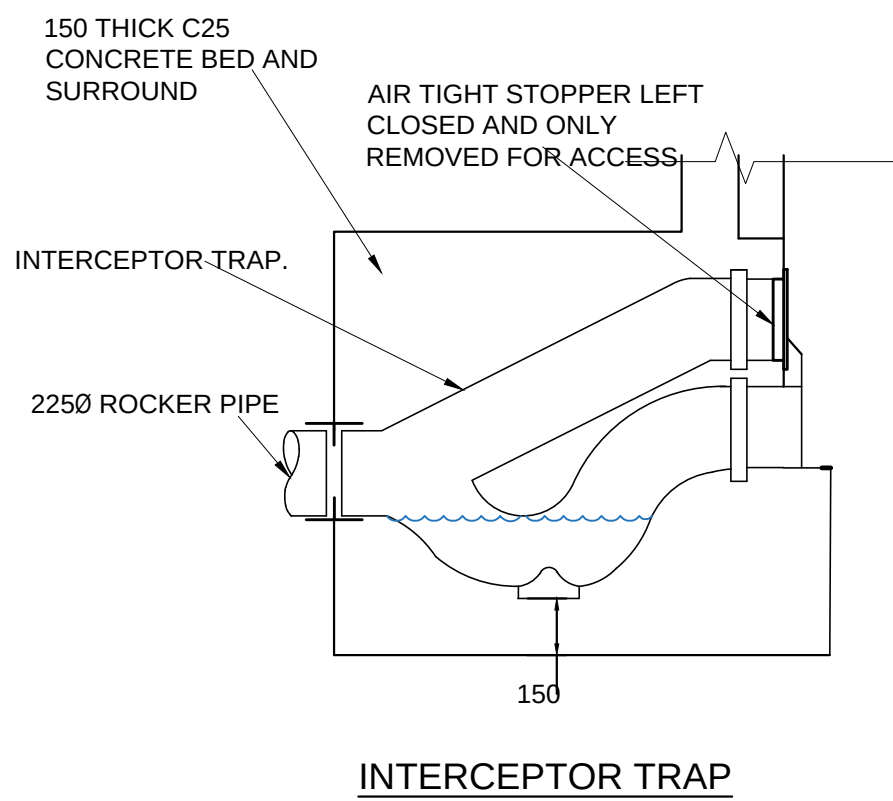
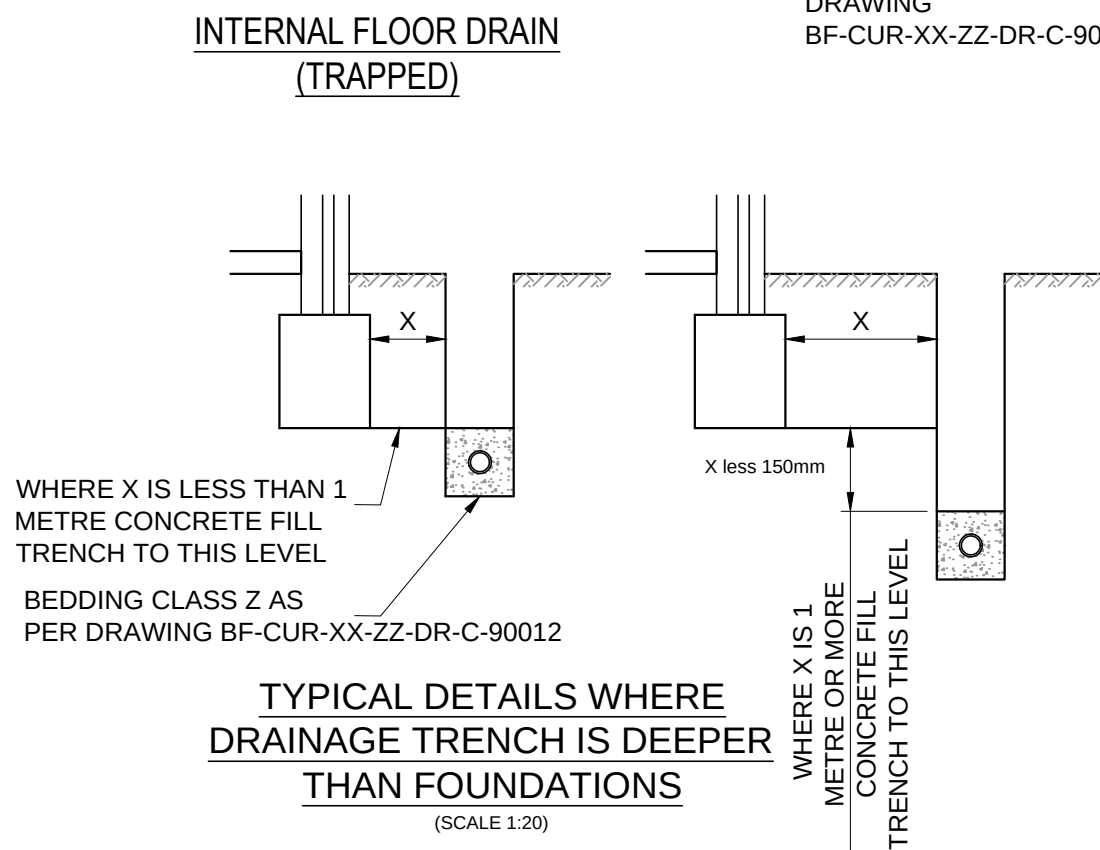
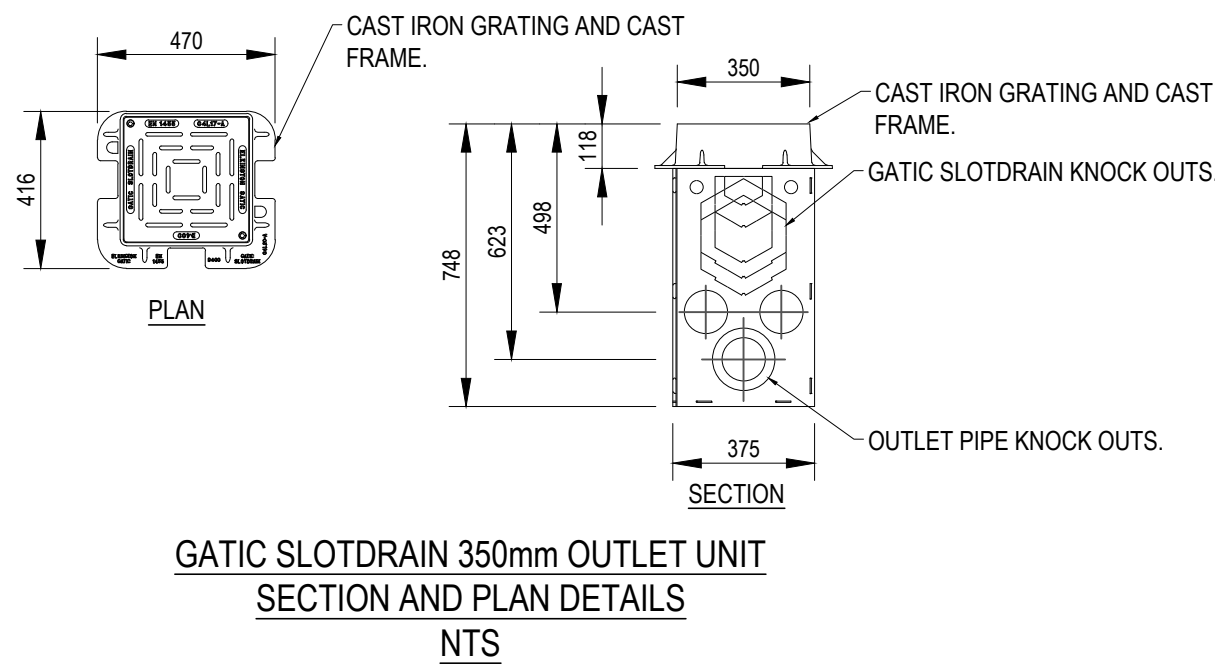
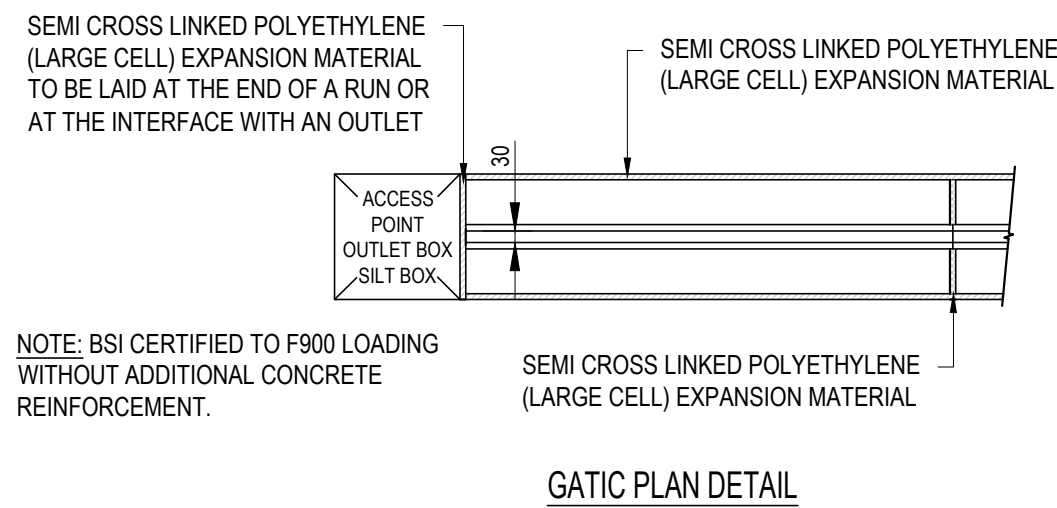
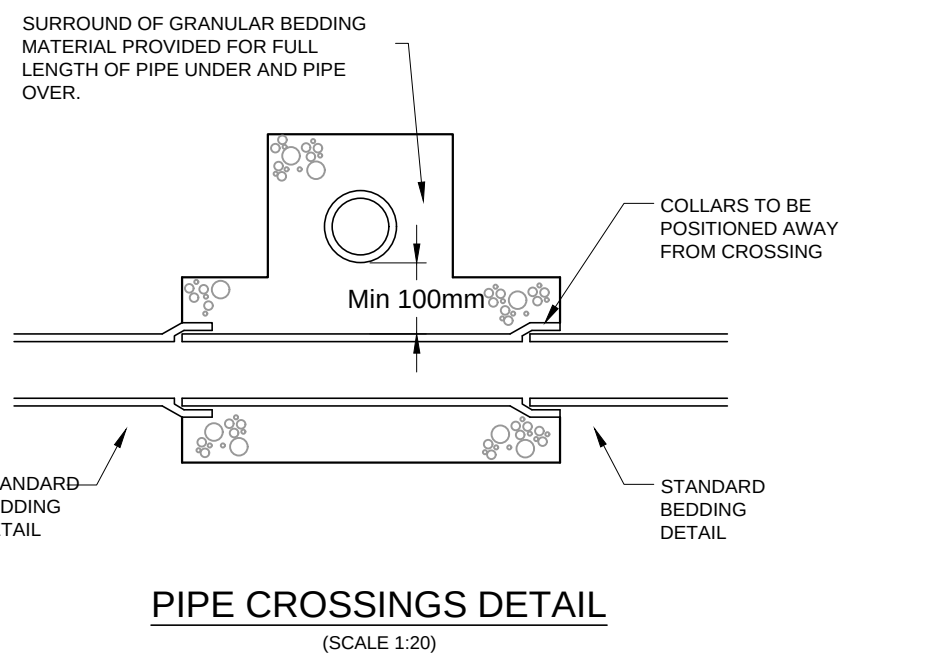
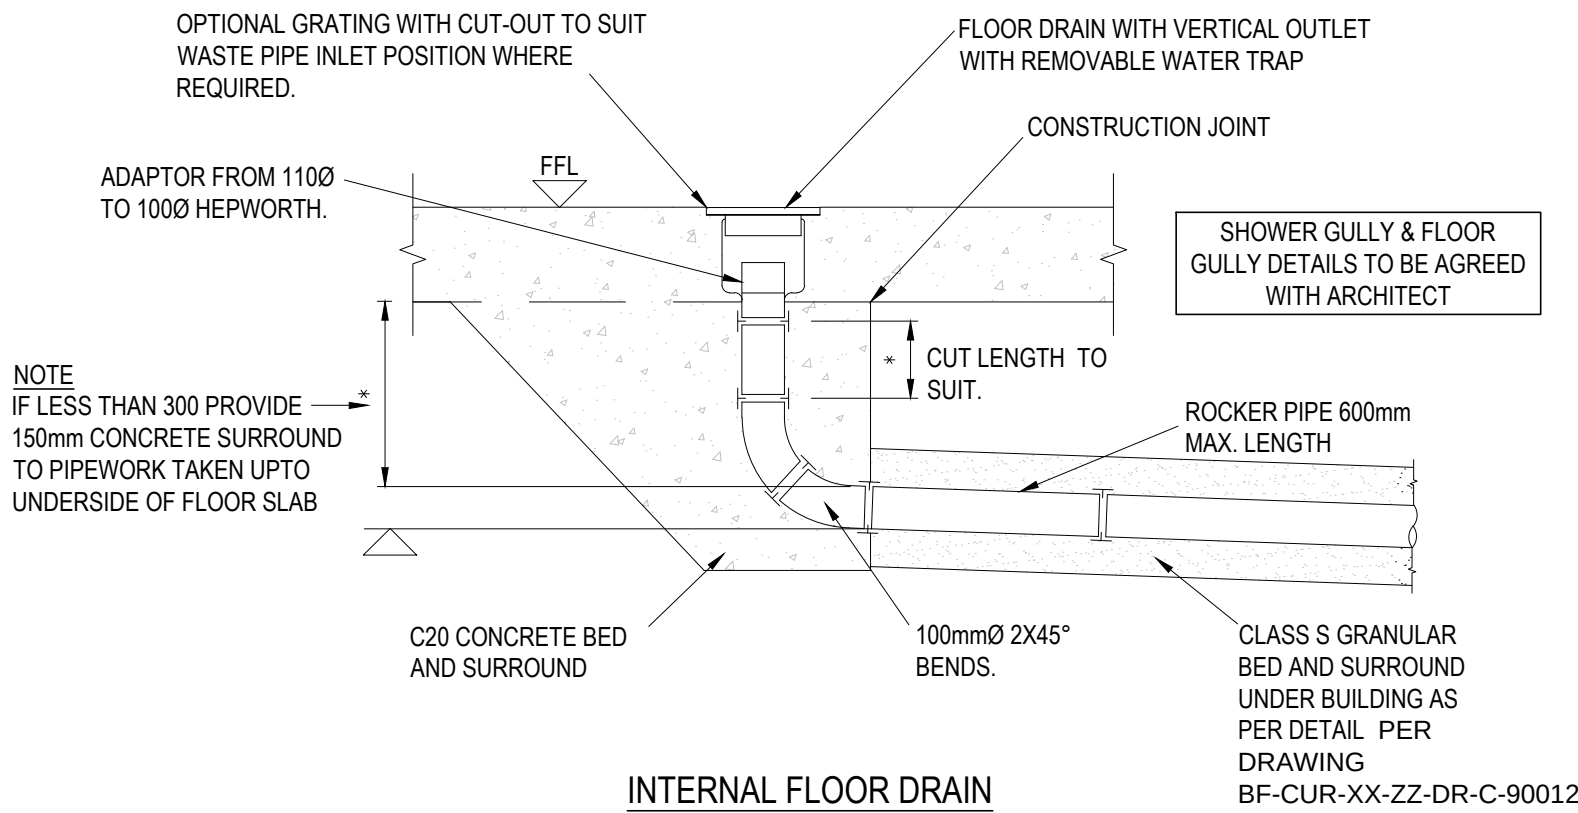
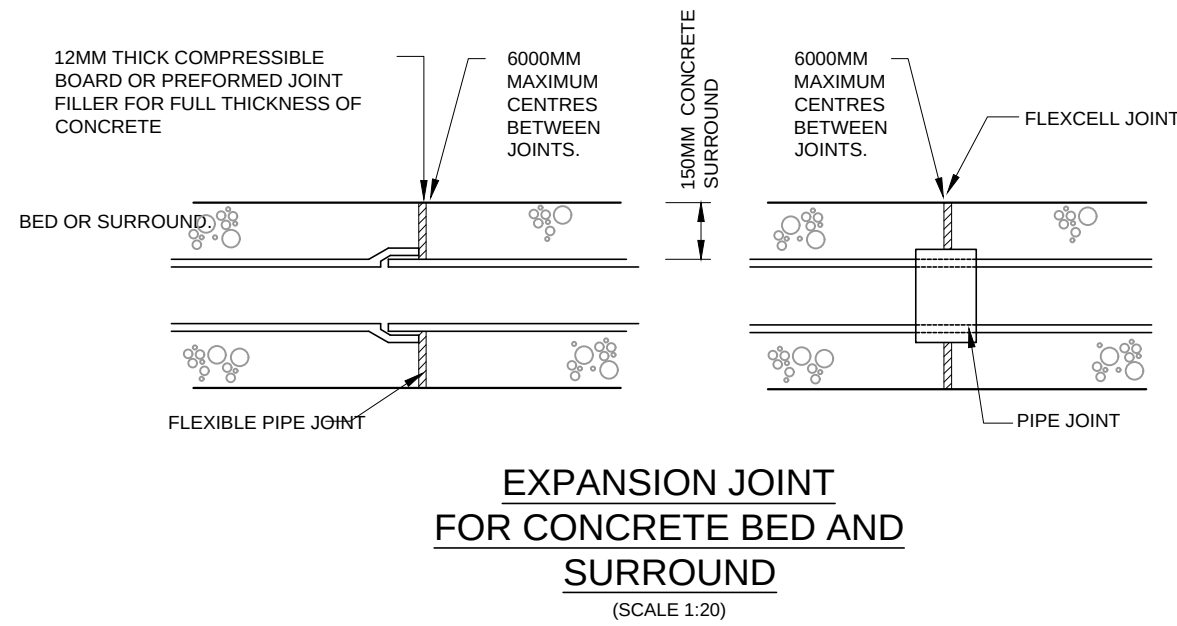
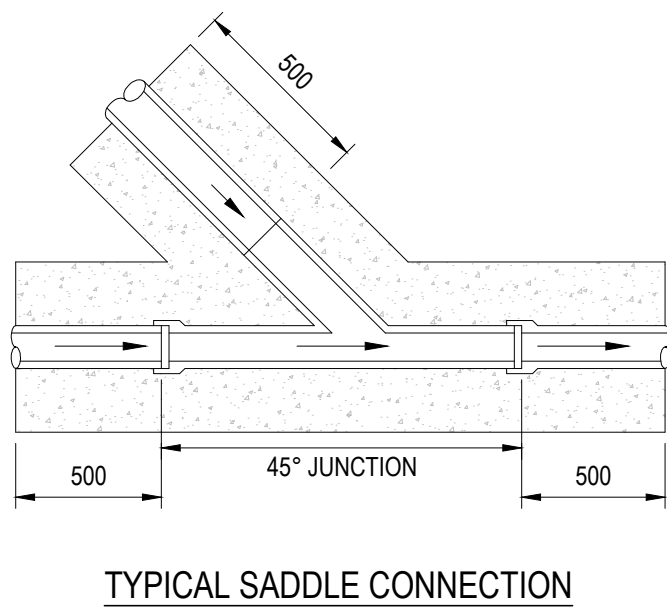
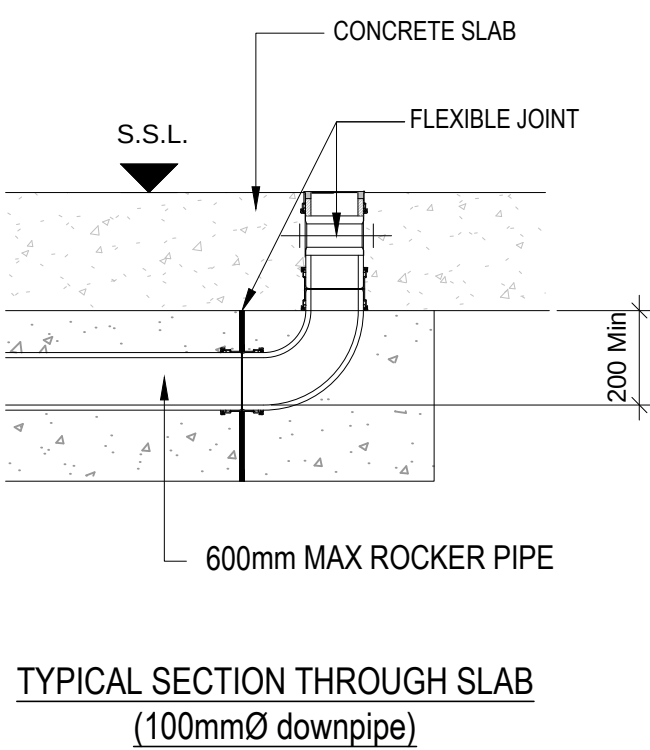
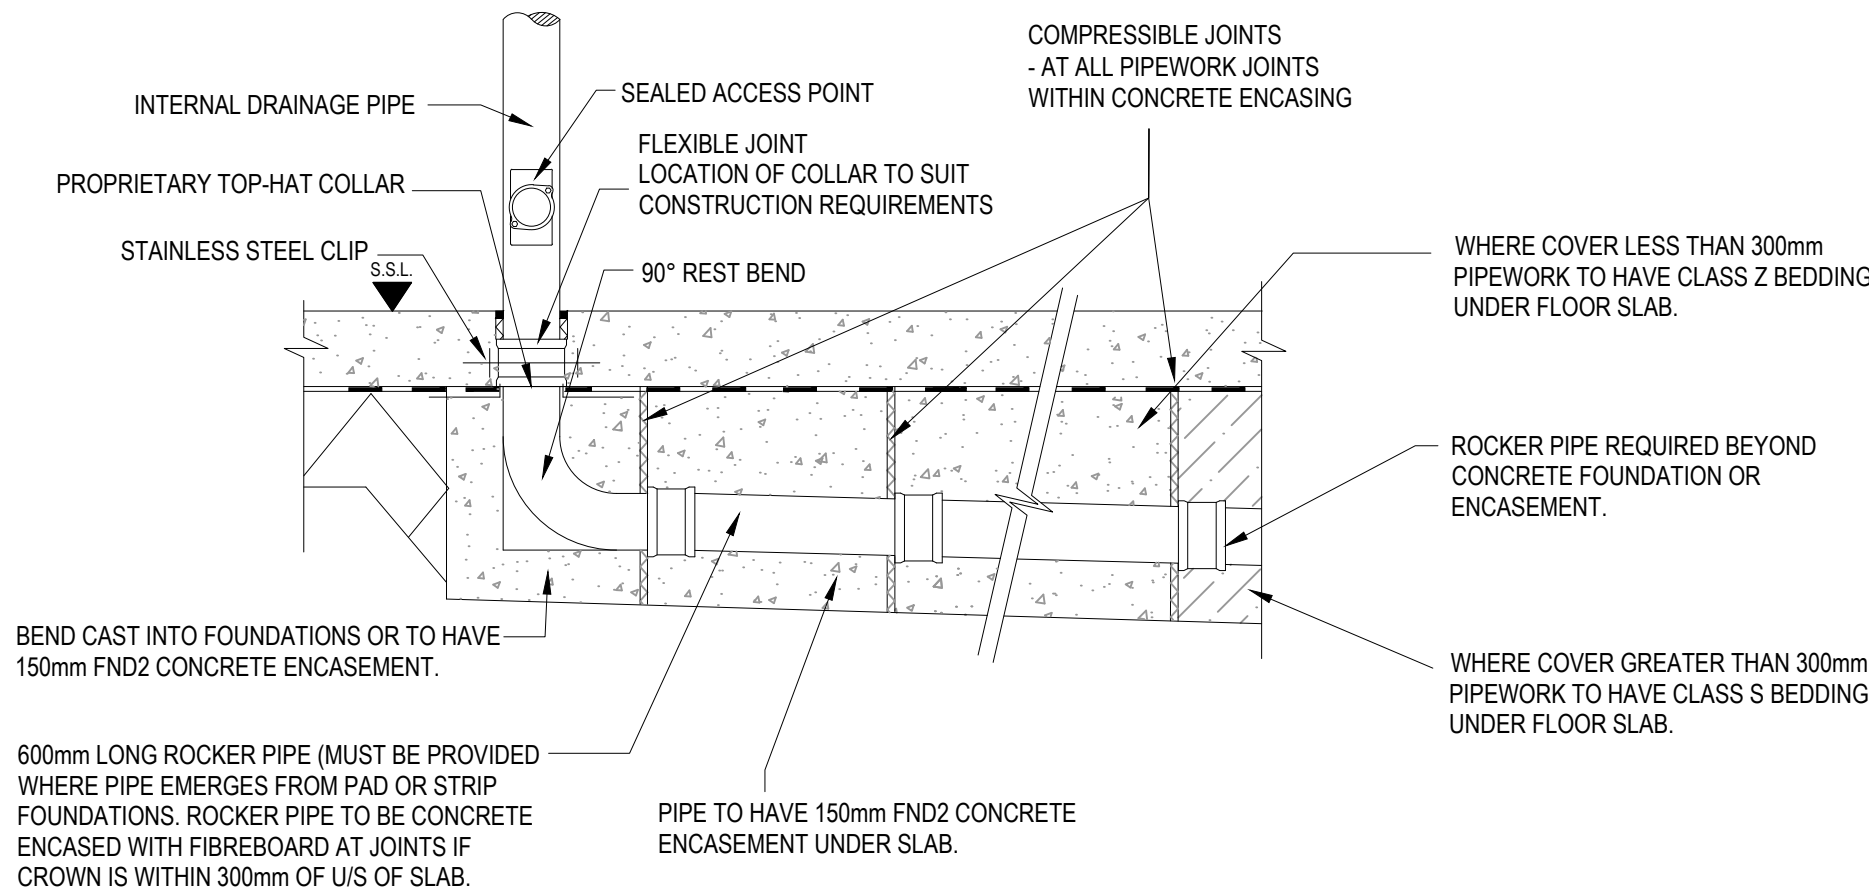


GENERAL NOTES:

- THIS DRAWING IS TO BE READ IN CONJUNCTION WITH ALL RELEVANT ARCHITECTS AND ENGINEERS DRAWINGS AND SPECIFICATIONS.
- DO NOT SCALE THIS DRAWING. ANY AMBIGUITIES, OMISSIONS AND ERRORS ON DRAWINGS SHALL BE BROUGHT TO THE ENGINEERS ATTENTION IMMEDIATELY. ALL DIMENSIONS MUST BE CHECKED / VERIFIED ON SITE.
- ALL DIMENSIONS ARE IN METRES UNLESS NOTED OTHERWISE.

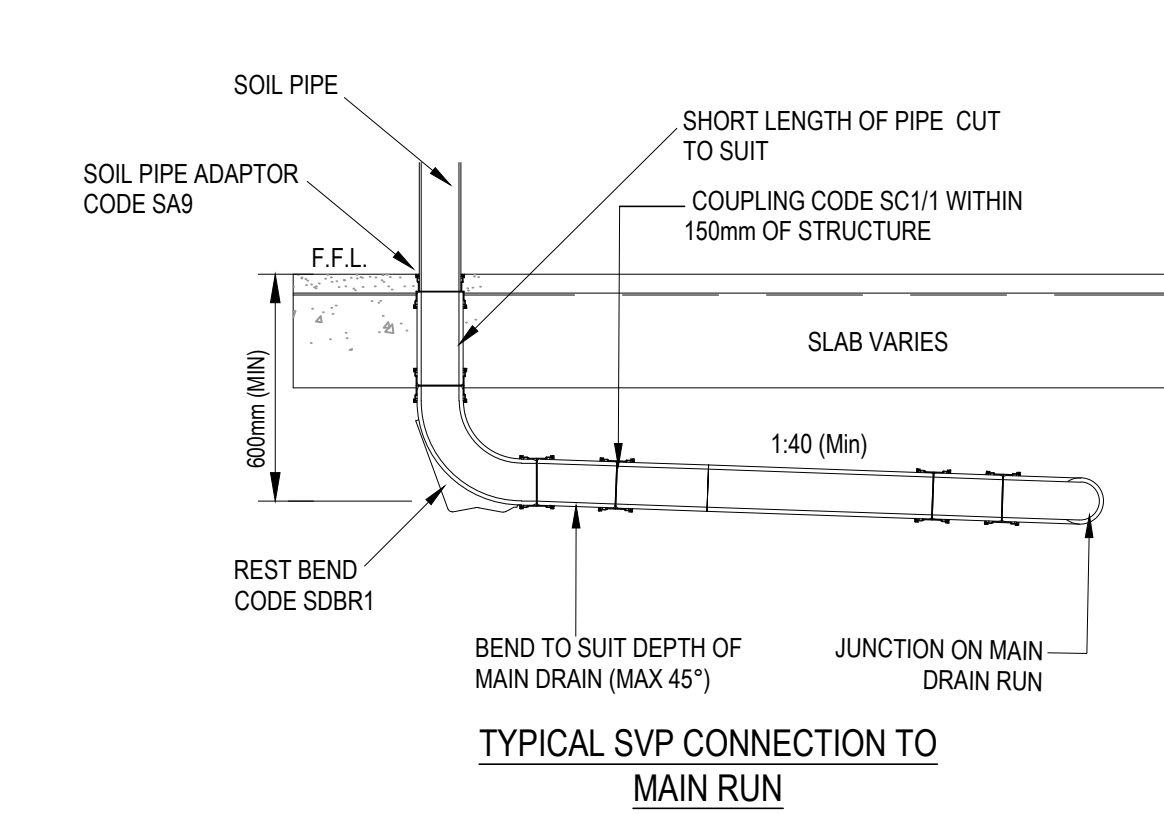

C02	UPDATED TO COMMENTS FROM 26.09.19	11/10/19	MW	MW
C01	ISSUED FOR CONSTRUCTION	19/09/19	MW	CG
Rev:	Description:	Date:	By:	Chkd:

Merchant Exchange, 17-19 Whitworth Street West, Manchester, M1 5WG
0161 235 2334
manchester@curtins.com
www.curtins.com

Civils & Structures • Transport Planning • Environmental • Infrastructure • Geotechnical • Conservation & Heritage • Principal Designer
Birmingham • Bristol • Cambridge • Cardiff • Douglas • Dublin • Edinburgh • Glasgow • Kentish • Leeds • Liverpool • London • Manchester • Nottingham

Status: **CONSTRUCTION**

Project: **MMU BIRLEY FIELDS STUDENT ACCOMMODATION**

Orig Title: **DRAINAGE DETAILS SHEET 2**

Project No:	Size:	Date:	Drawn By:	Designed By:	Checked By:
067709	A1	19/09/19	MJ	MJ	CG
Scale: 1:20					

Project Code: Originator: Zone: Level: Type: Discipline: Category / Number: Rev:

BF - CUR - XX - ZZ - DR - C - 90011 -C02