


Area C - Existing Mess Room GA Plan
Scale 1 : 25

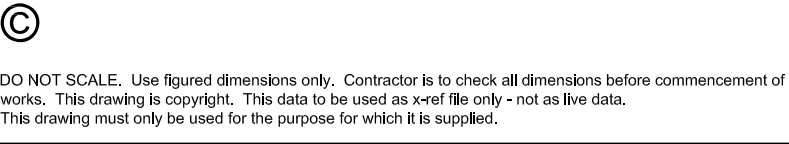

KEY

-  Existing Ceramic Tile Flooring
 -  Existing Carpet Flooring
 -  Existing Vinyl Flooring

<i>I</i>	16/10/20	TP	FOR LISTED BUILDING CONSENT	AF	RS
no.	date	by	revision details	Ckd	App

STR  ALA architects

Studio 103
The Courtyard Royal Mills
Ancoats Manchester M4 5BA

Tel: 0161 236 5866
Fax: 0161 236 5884
E: office@strzarch.co.uk

client



NETWORK RAIL TECHNICAL APPROVAL
AUTHORISED FOR ISSUE:

DESIGNER.....

CHECKER.....

AUTHORISER (CRE)

DATE _____

APPROVED FOR FORM (N/A)

CEM.....

DATE _____

roject

ELR: COL MILEAGE: 189m 29ch. OS Ref: SJ840974

MANCHESTER OXFORD ROAD
TRAIN STATION

drawing status

FOR LISTED BUILDING CONSENT

drawing title

AREA C EXISTING MESS ROOM PLAN

drawn by	date	checked by	date
TP	16/10/20	AF	16/10/20

CRE Approved by	date	CEM Reviewed by	date
RS	16/10/20		

Network Rail dwg no.	revision no.	sht no.
	/	1 of 1

consultant dwg no.	scale	sht size
2876-MCO-LB003	1 : 25	A1