


18 Alma Road, Manchester. M19 3NW

Location Plan Scale 1:1250 on A3

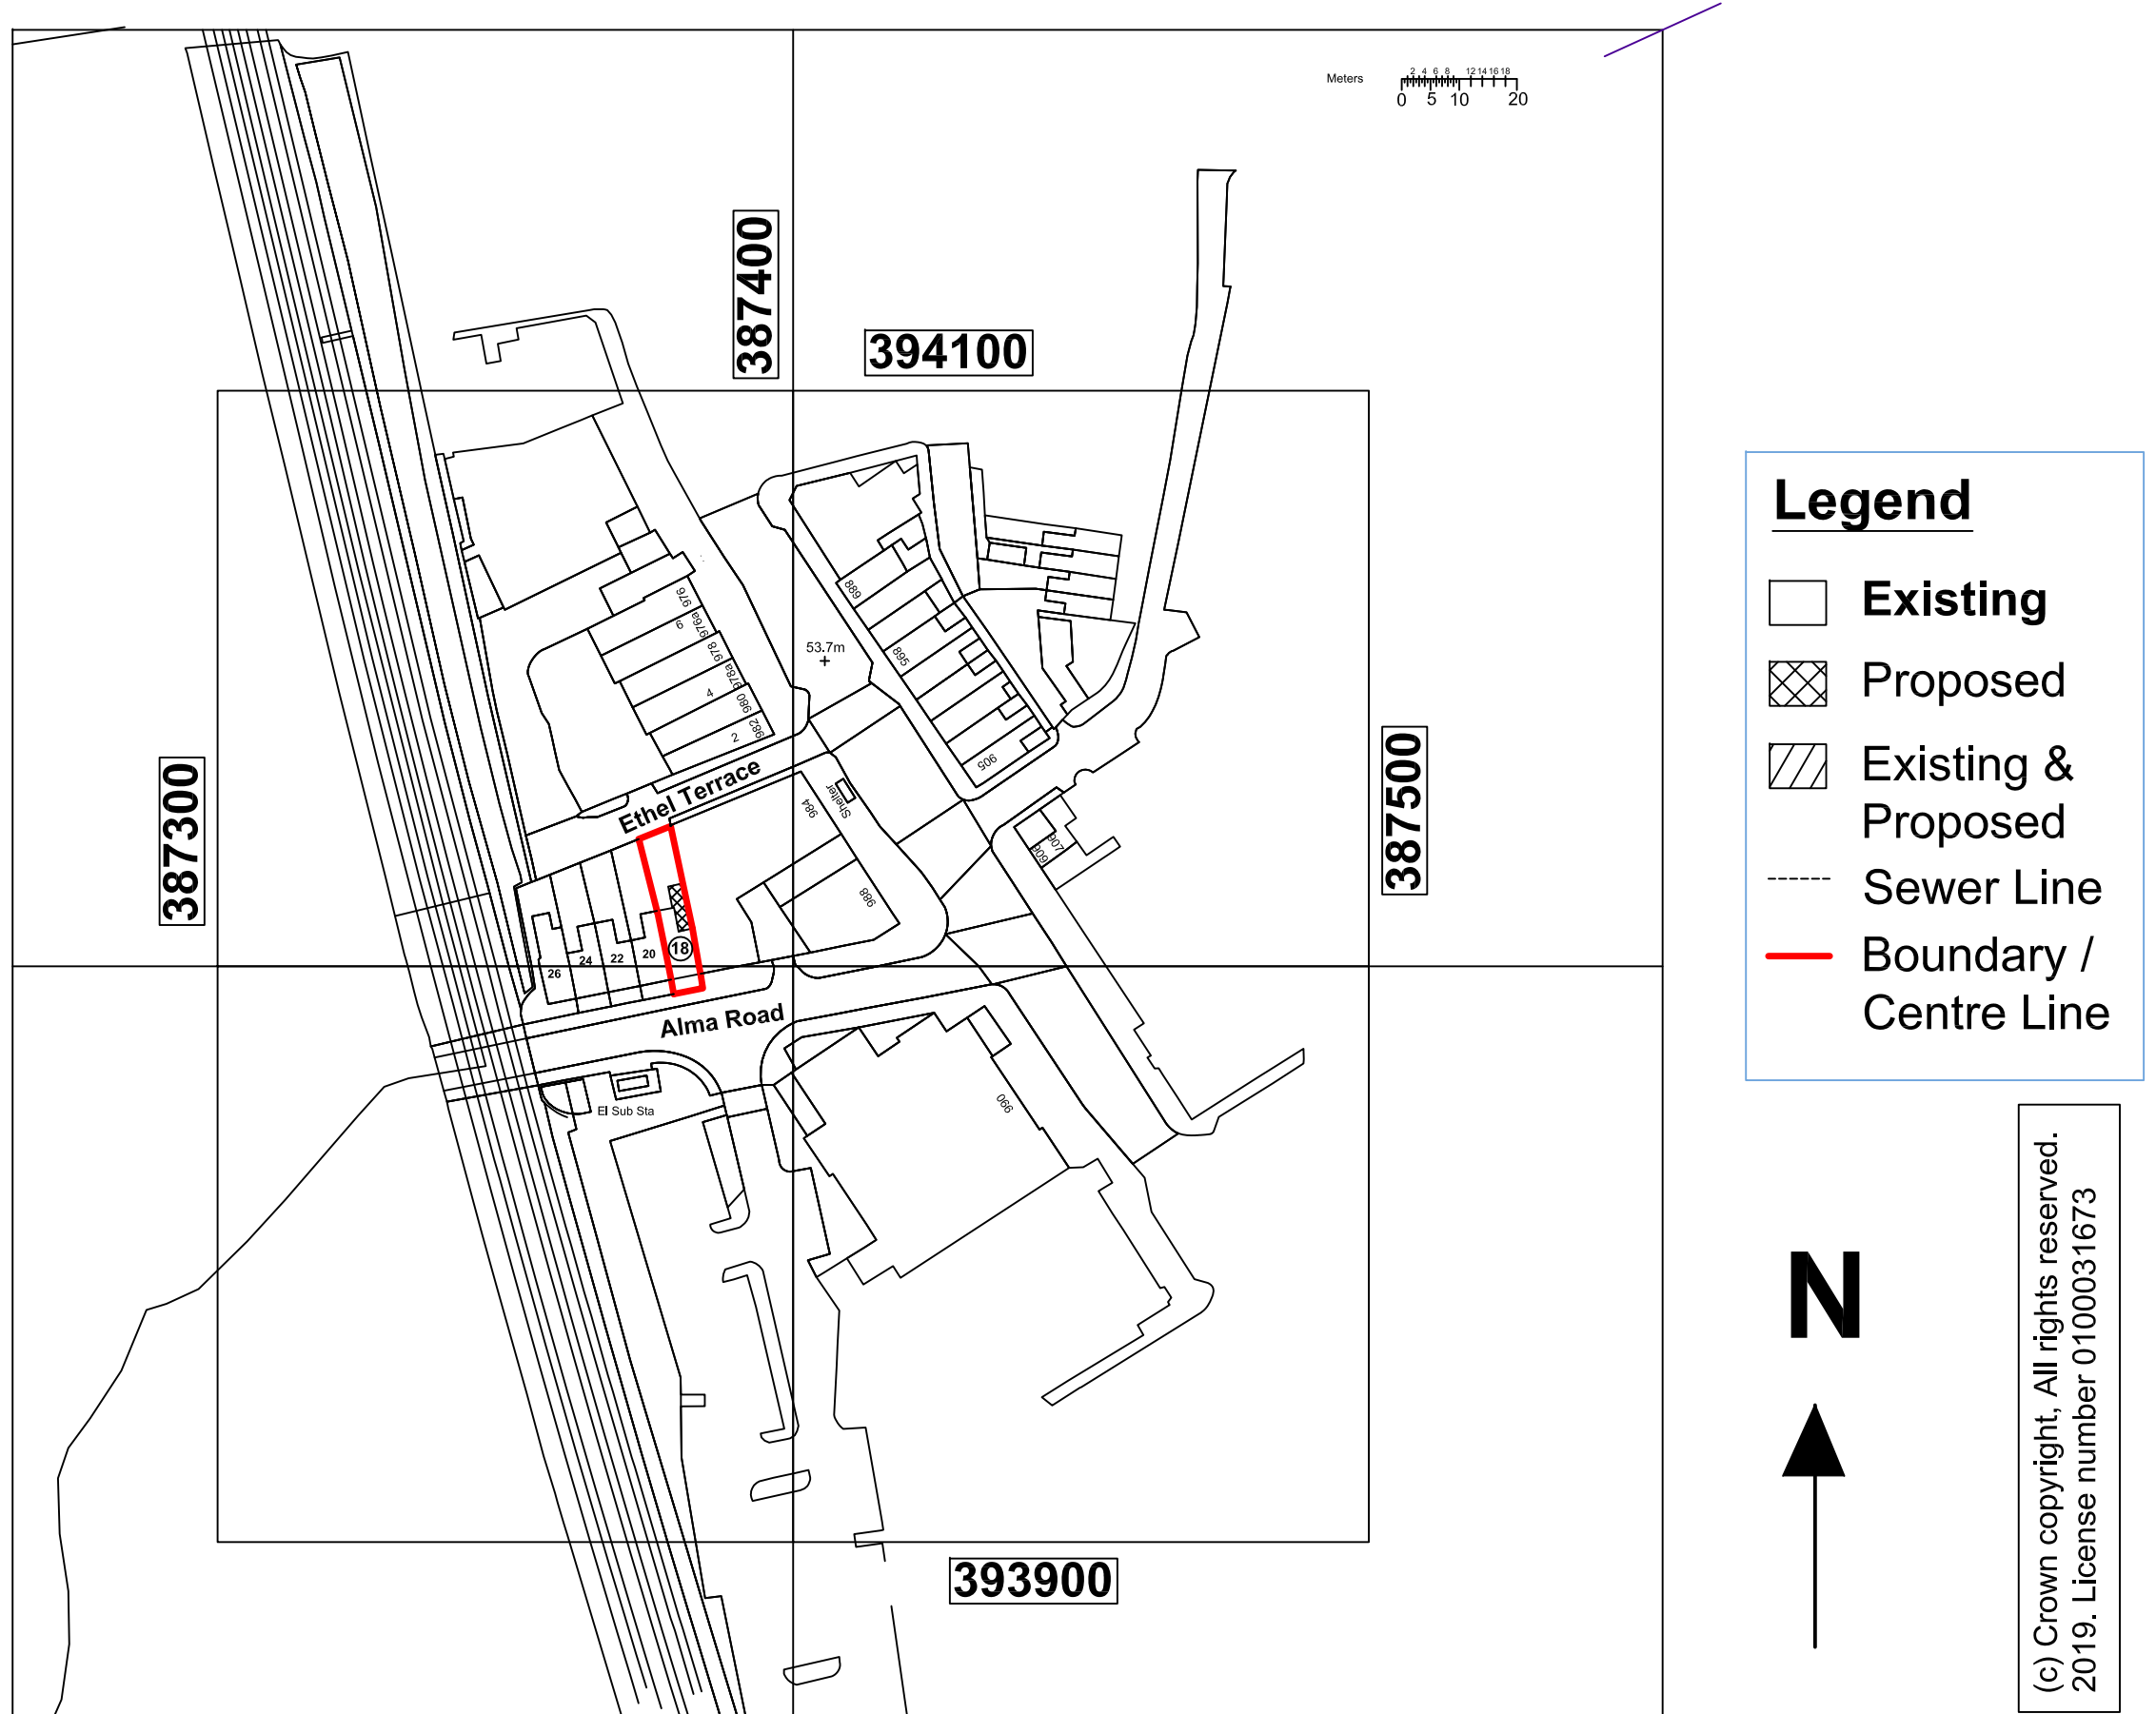

(c) Crown copyright, All rights reserved.
2019. License number 0100031673