



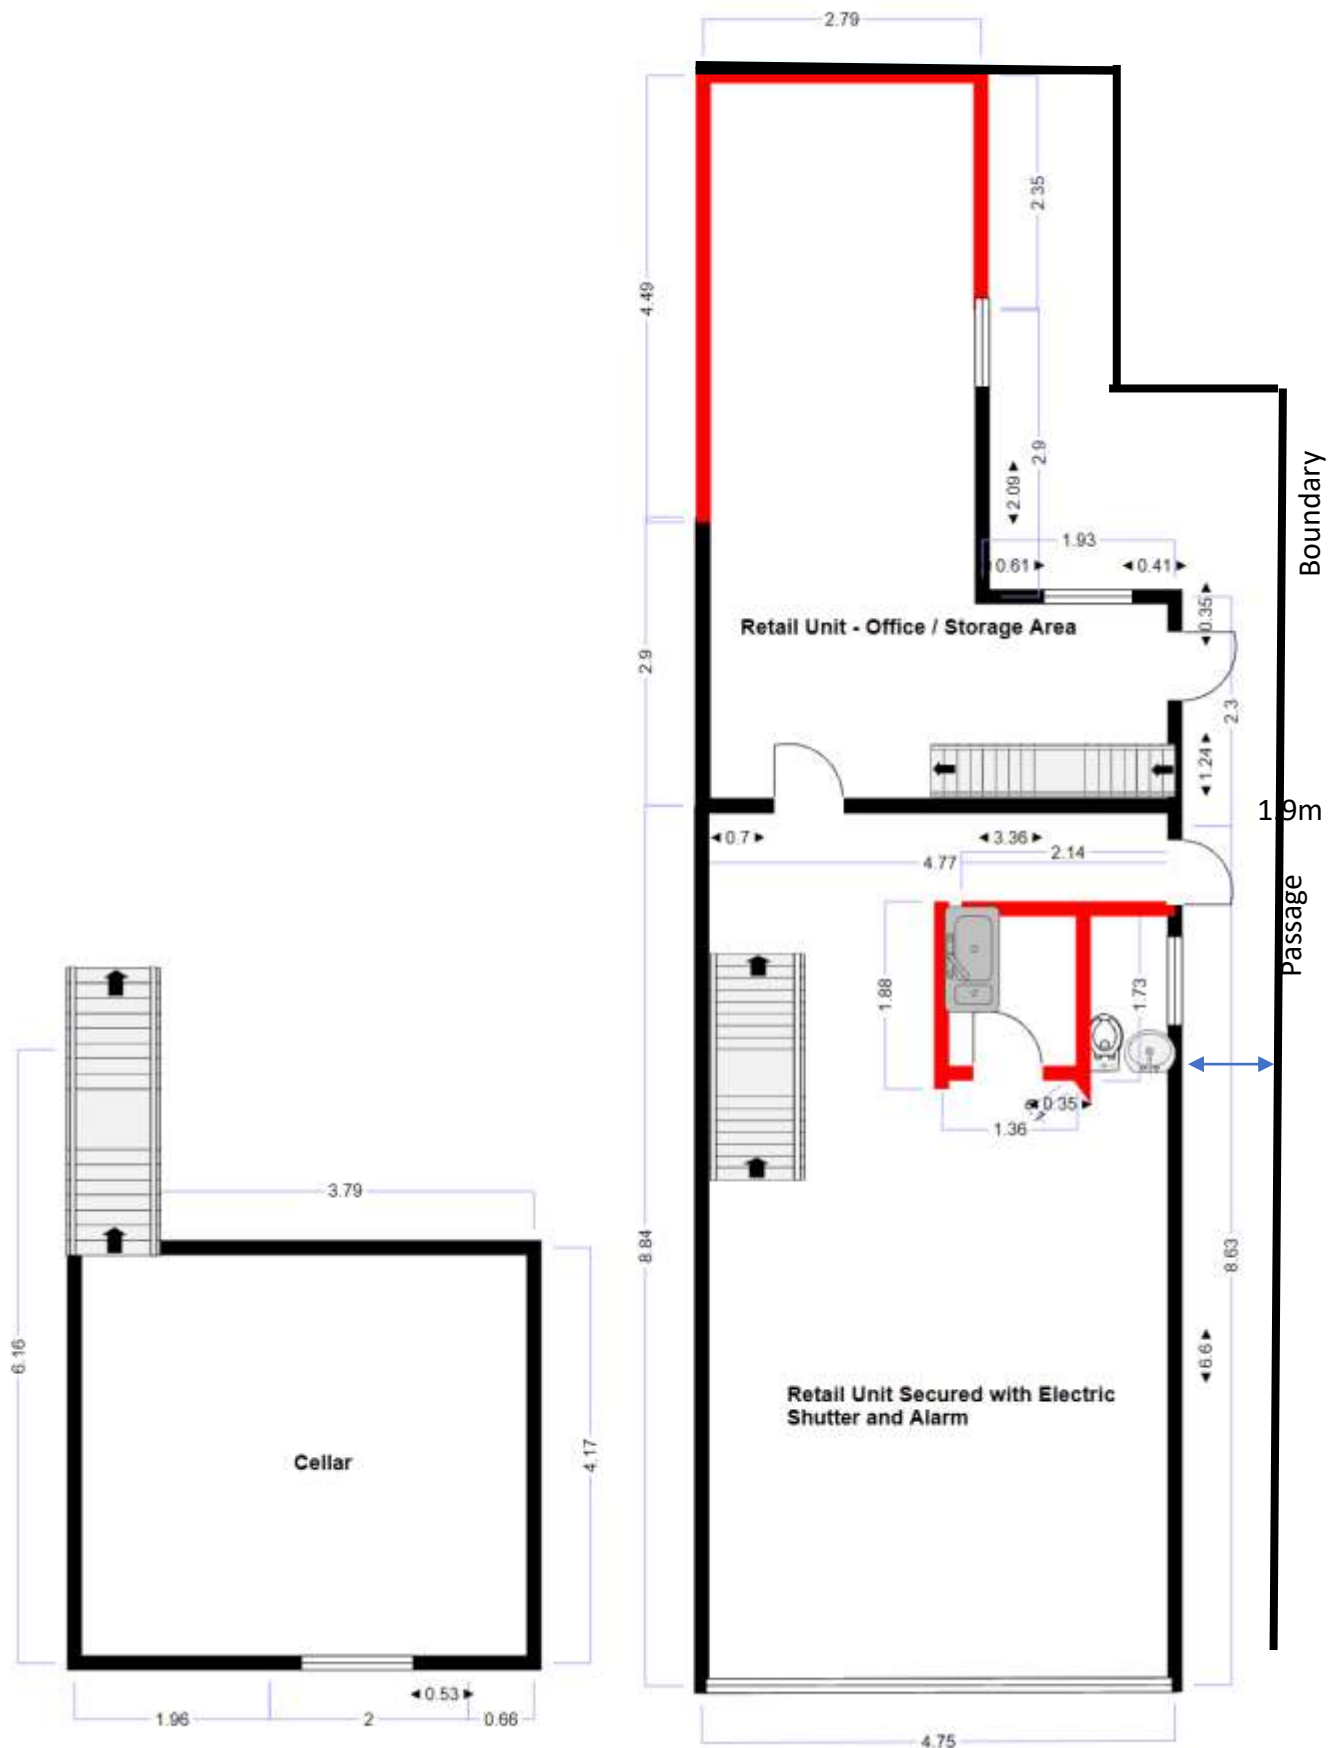


Cellar (No change)

Ground Floor - Proposed Plan

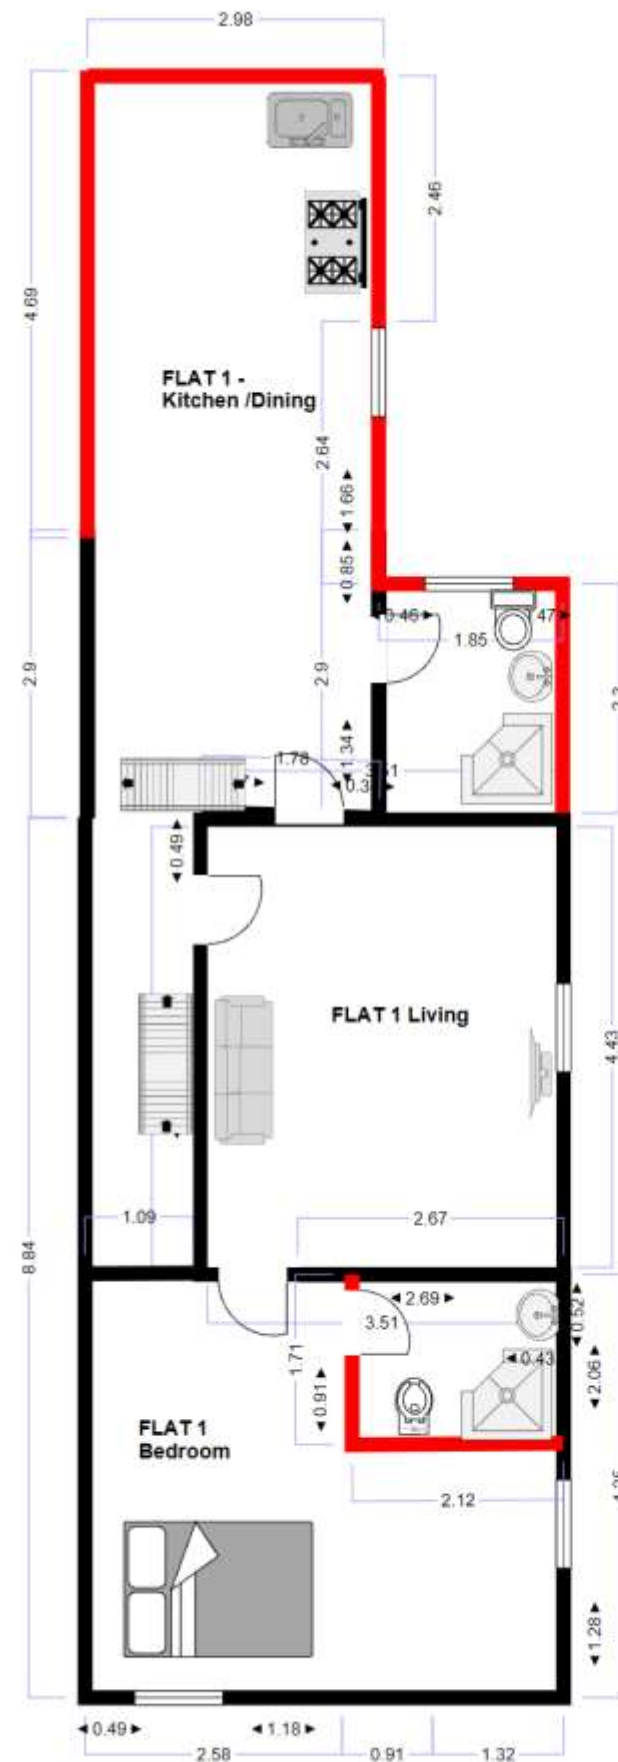

First Floor - Proposed Plan

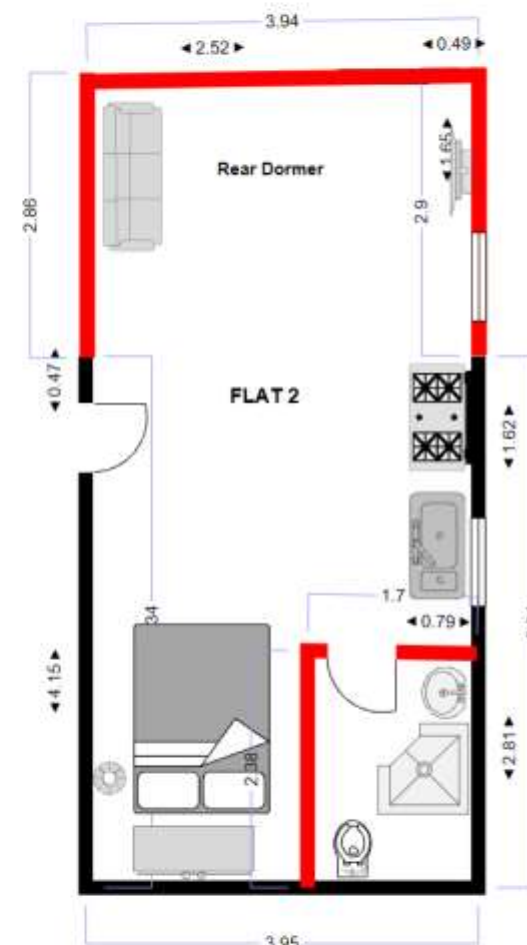

Second Floor - Proposed Plan

Site	1046 Stockport Road
Title	Floor Plan – Proposed
Drawing	801506: 01/12/20
Scale	1/4":1'0
Drawn	360buildings@gmail.com