




East Joiner Street Elevation
1 : 500

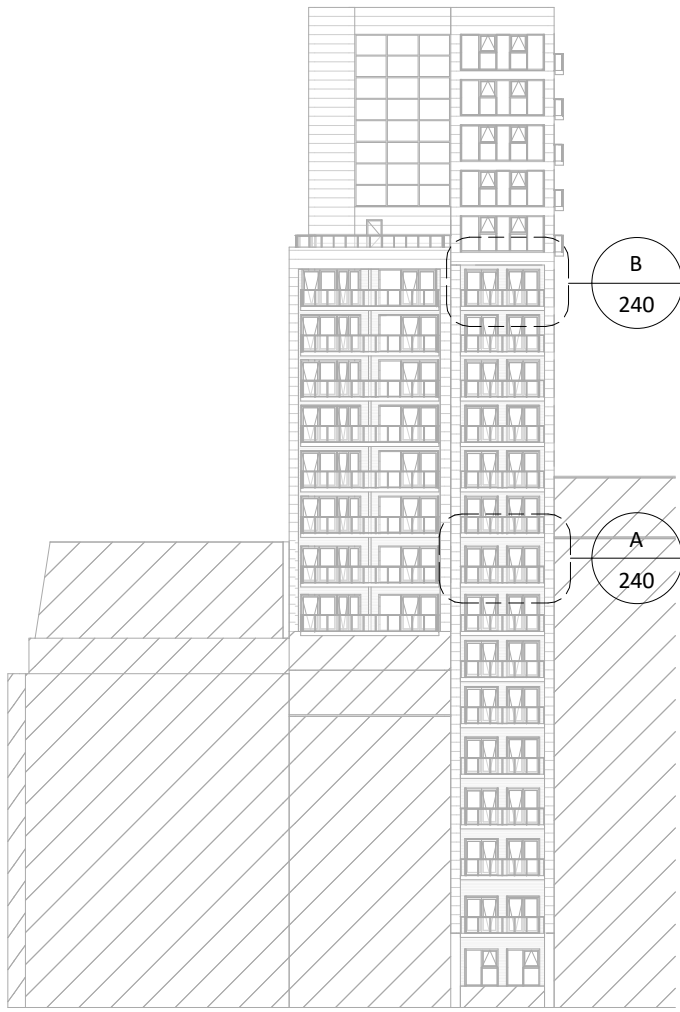


A Balcony Cheek Key
1 : 50

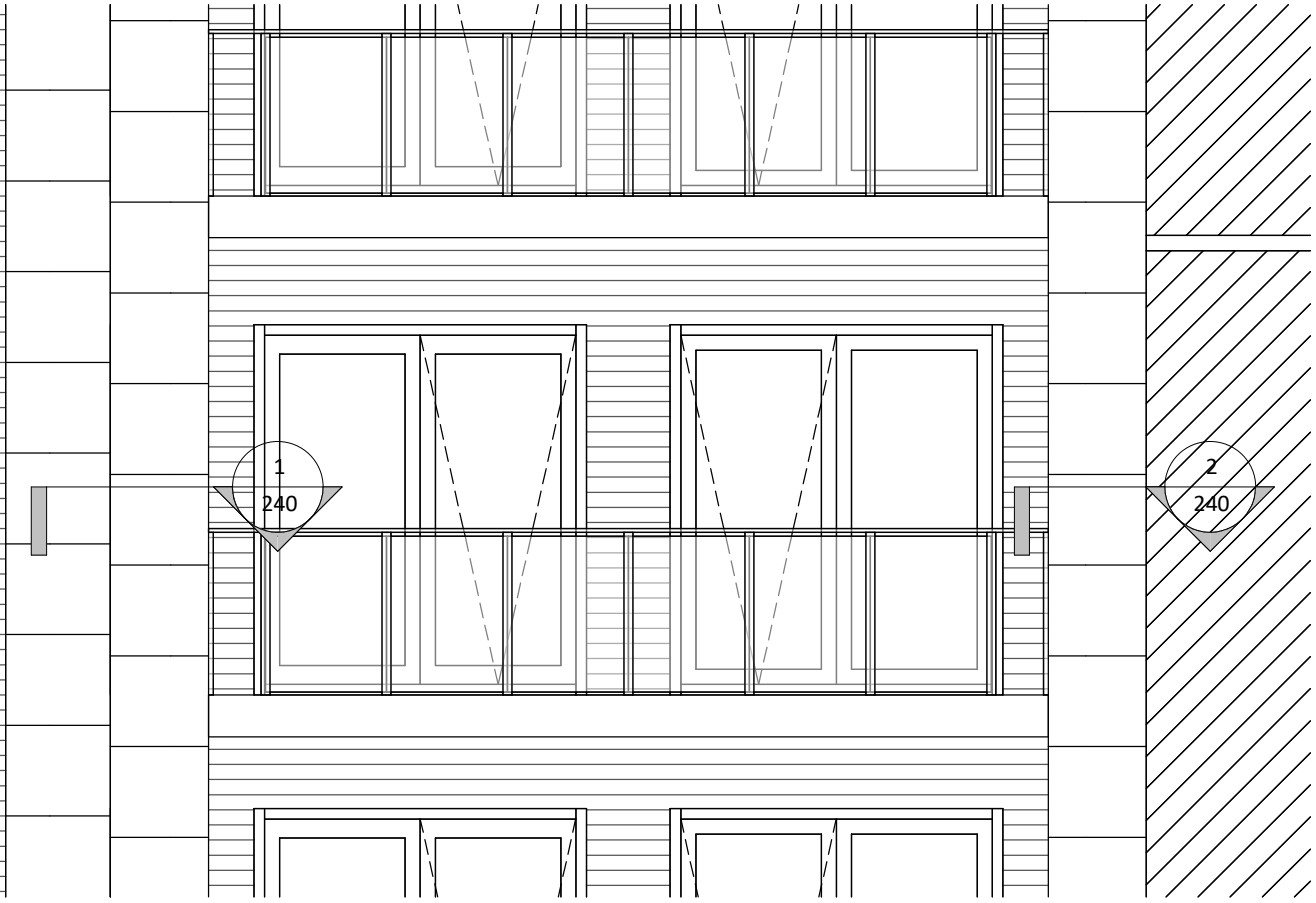


B Recessed Balcony Key
1 : 50

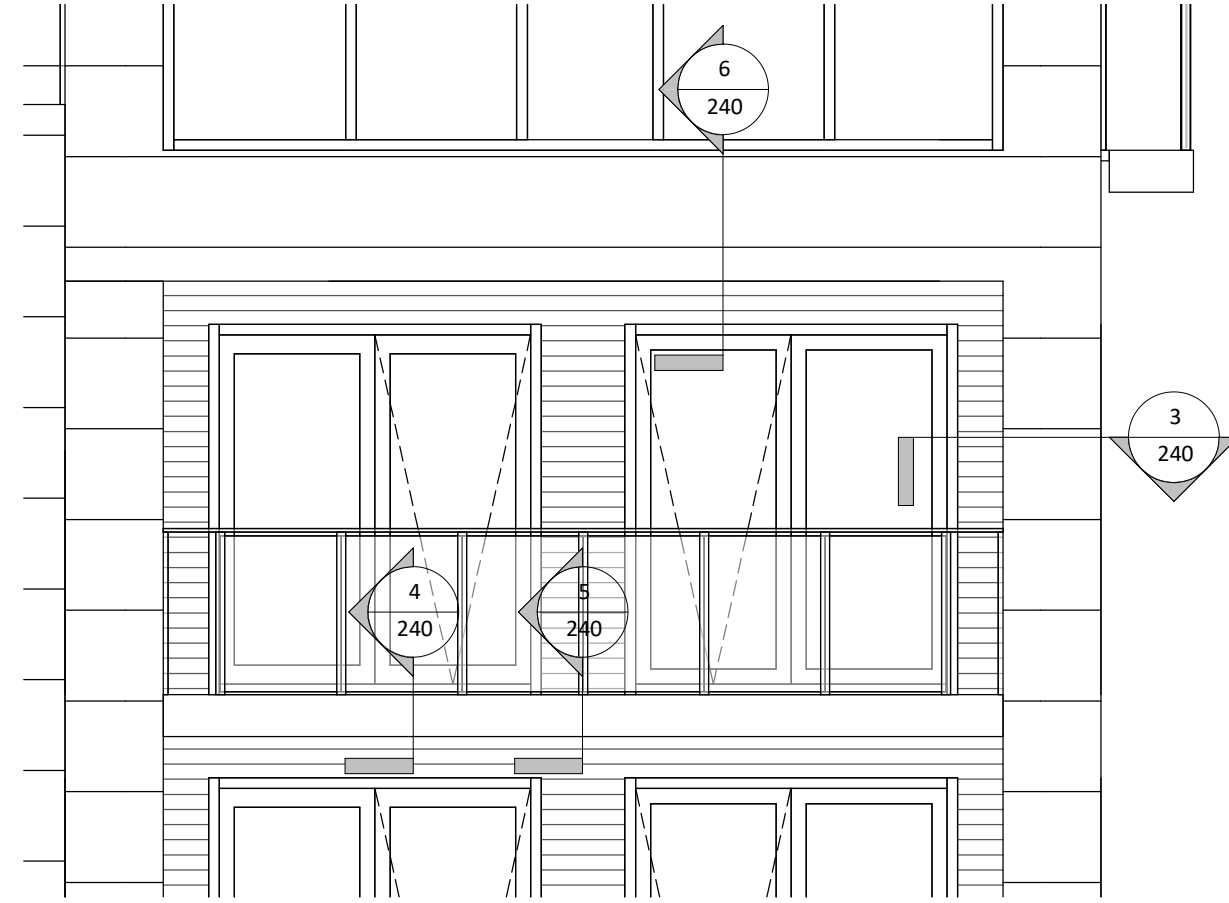



3 Window Jamb / Balcony Cheek
1 : 5

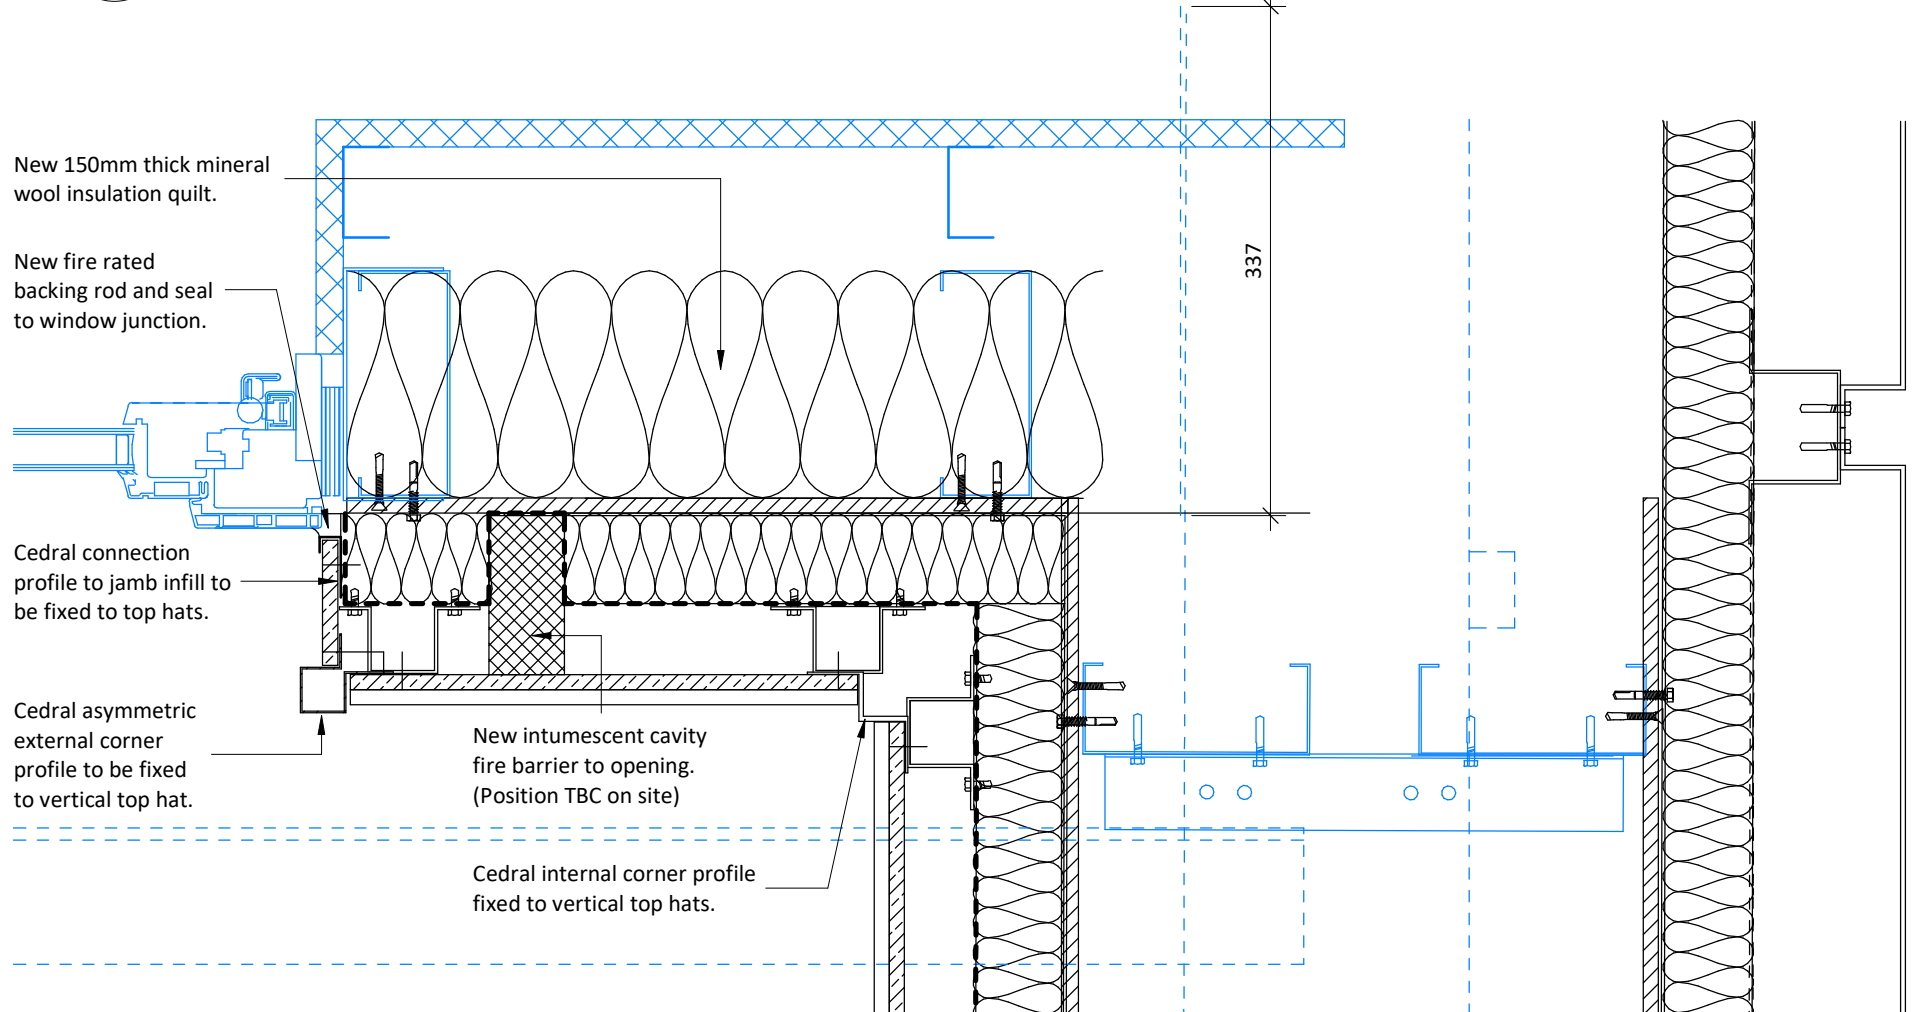


1 Internal Corner To Glazing
1 : 5

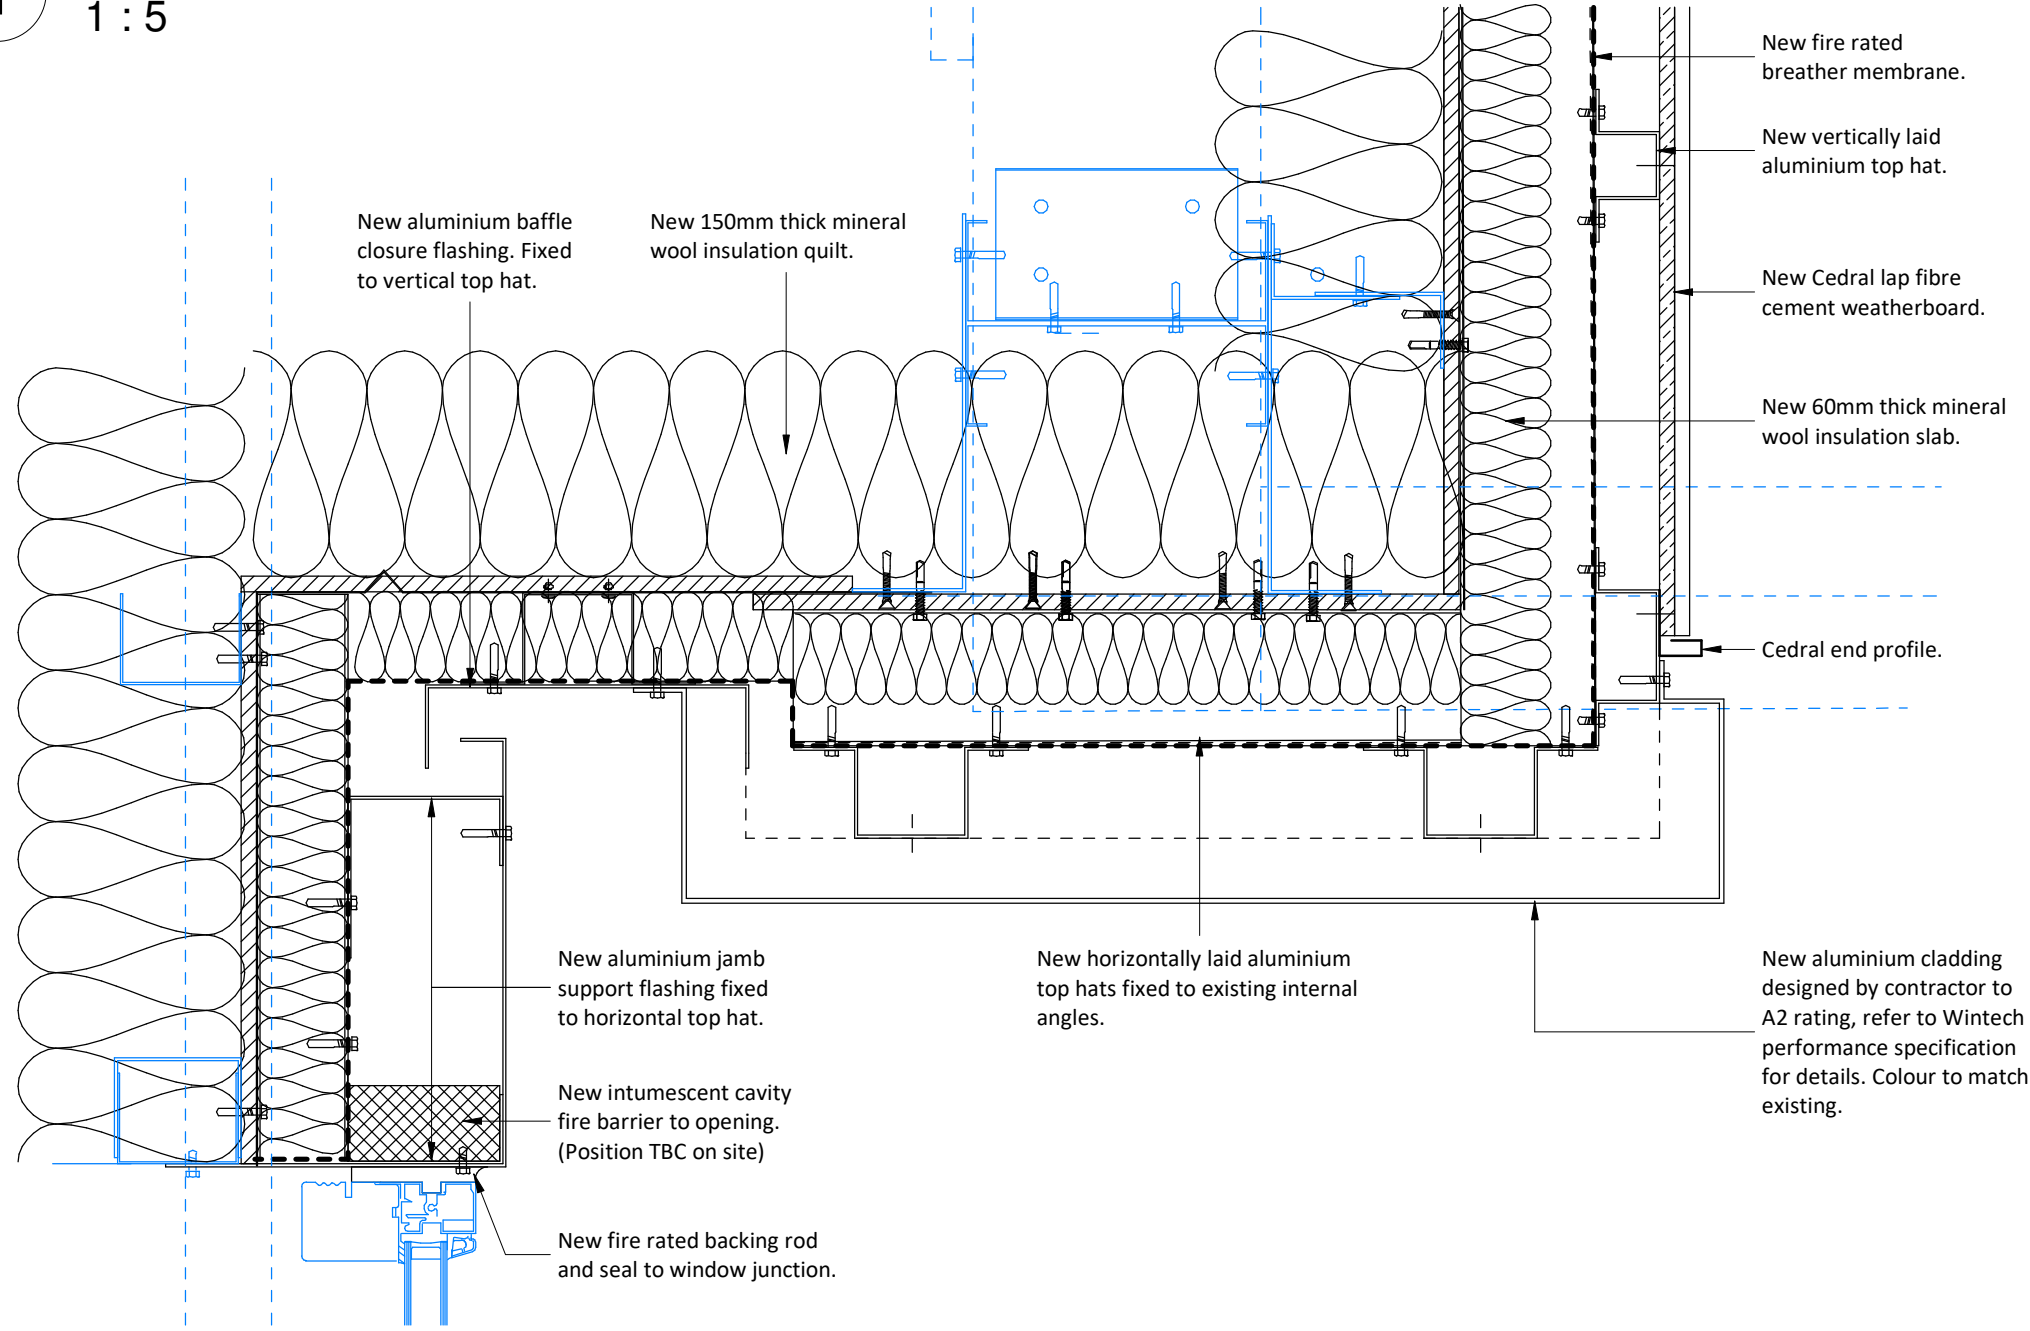


2 Corner To Copper Cladding
1 : 5

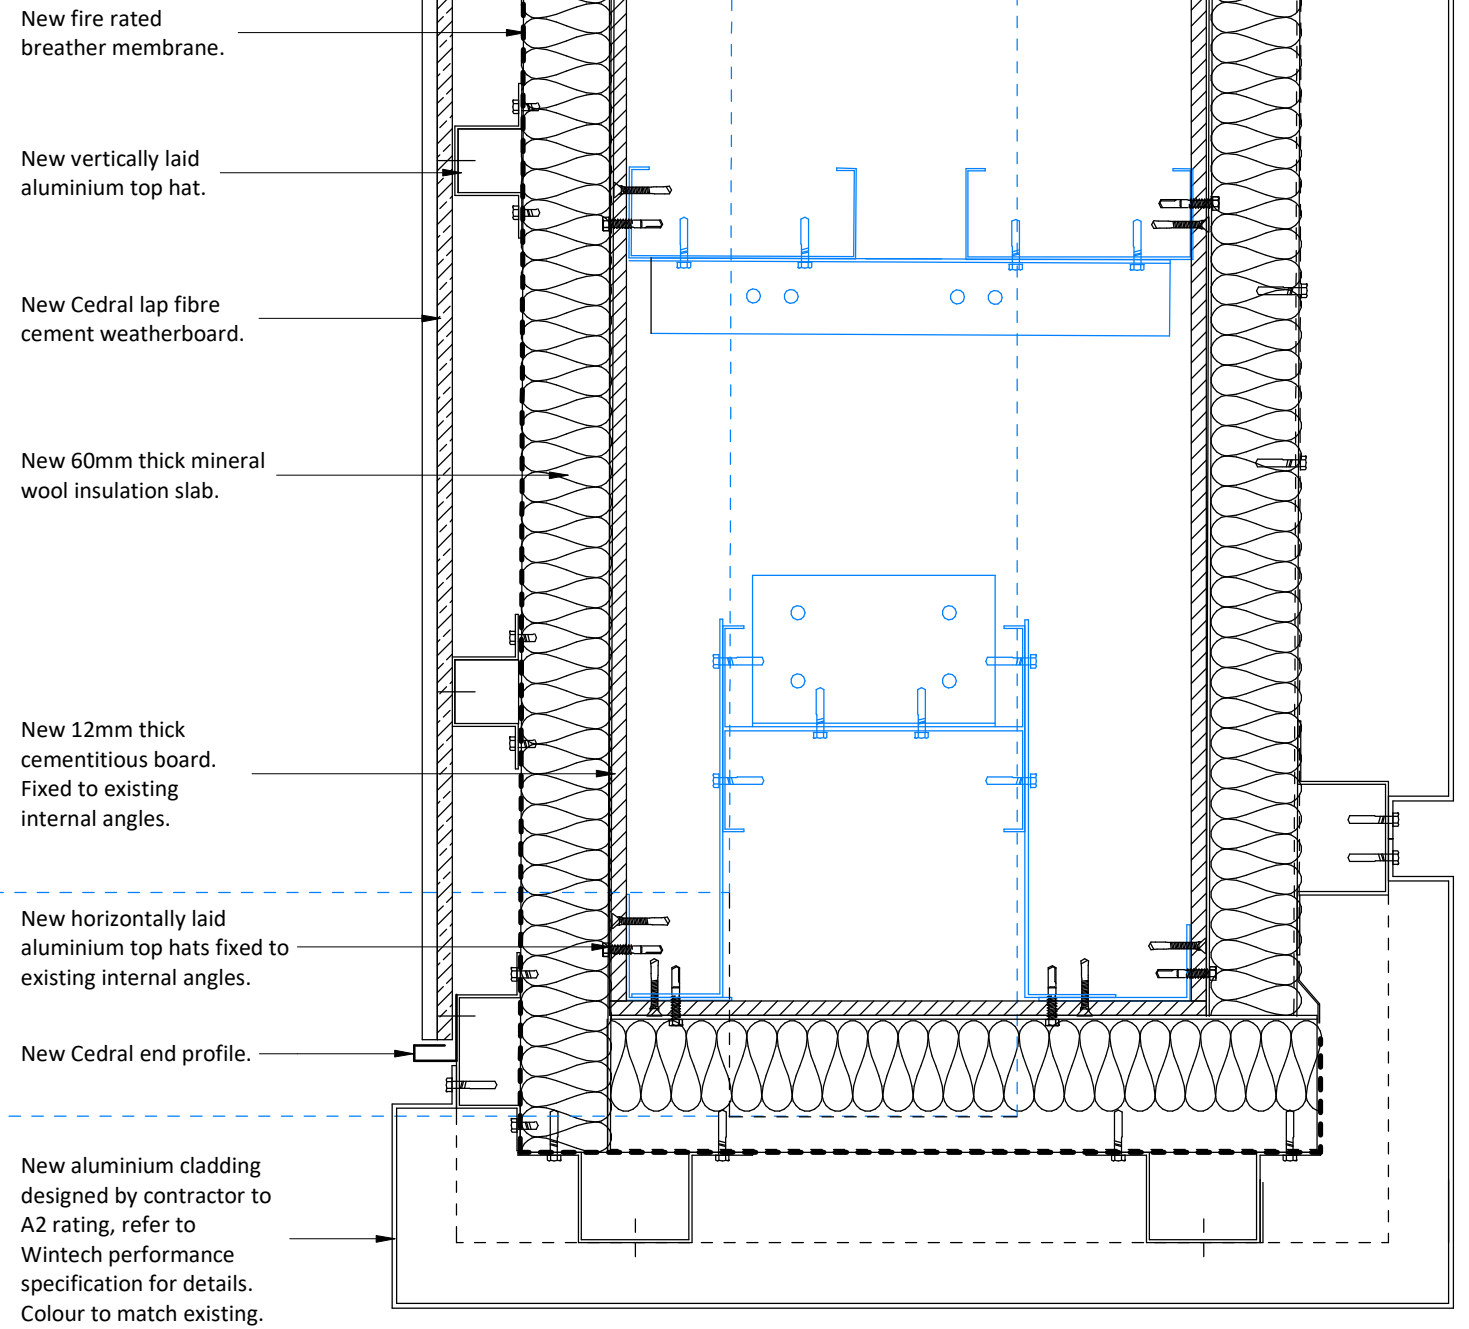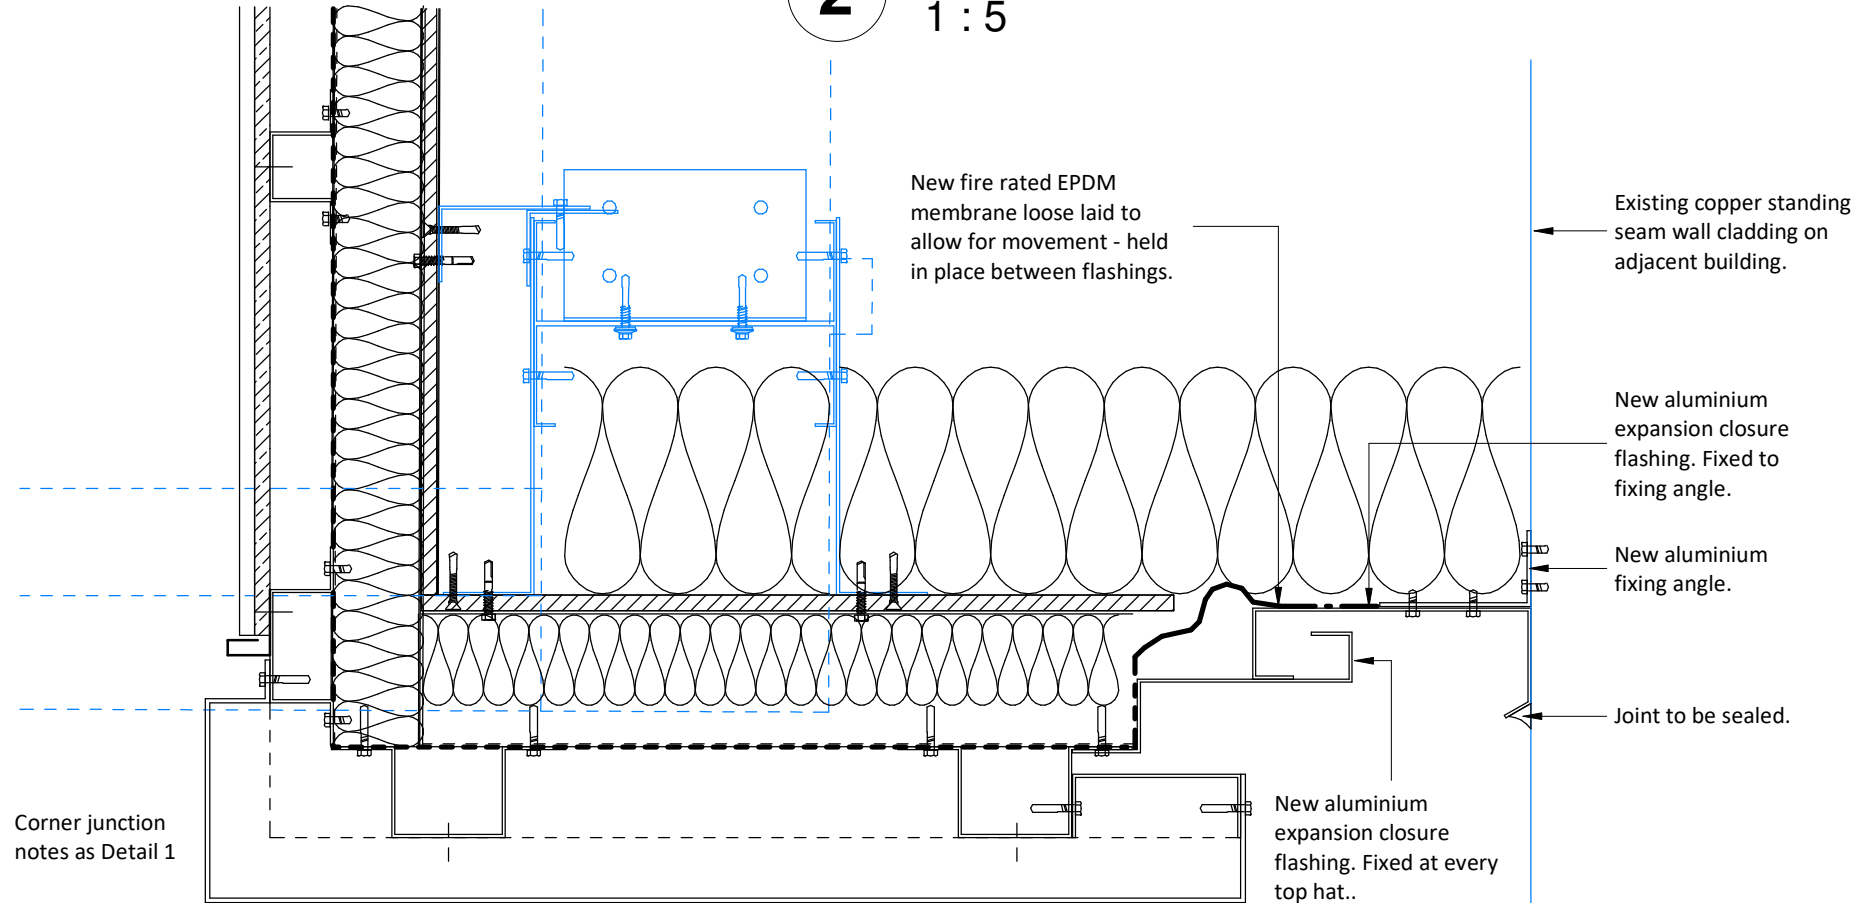


4 Window Cill / Deck
1 : 5

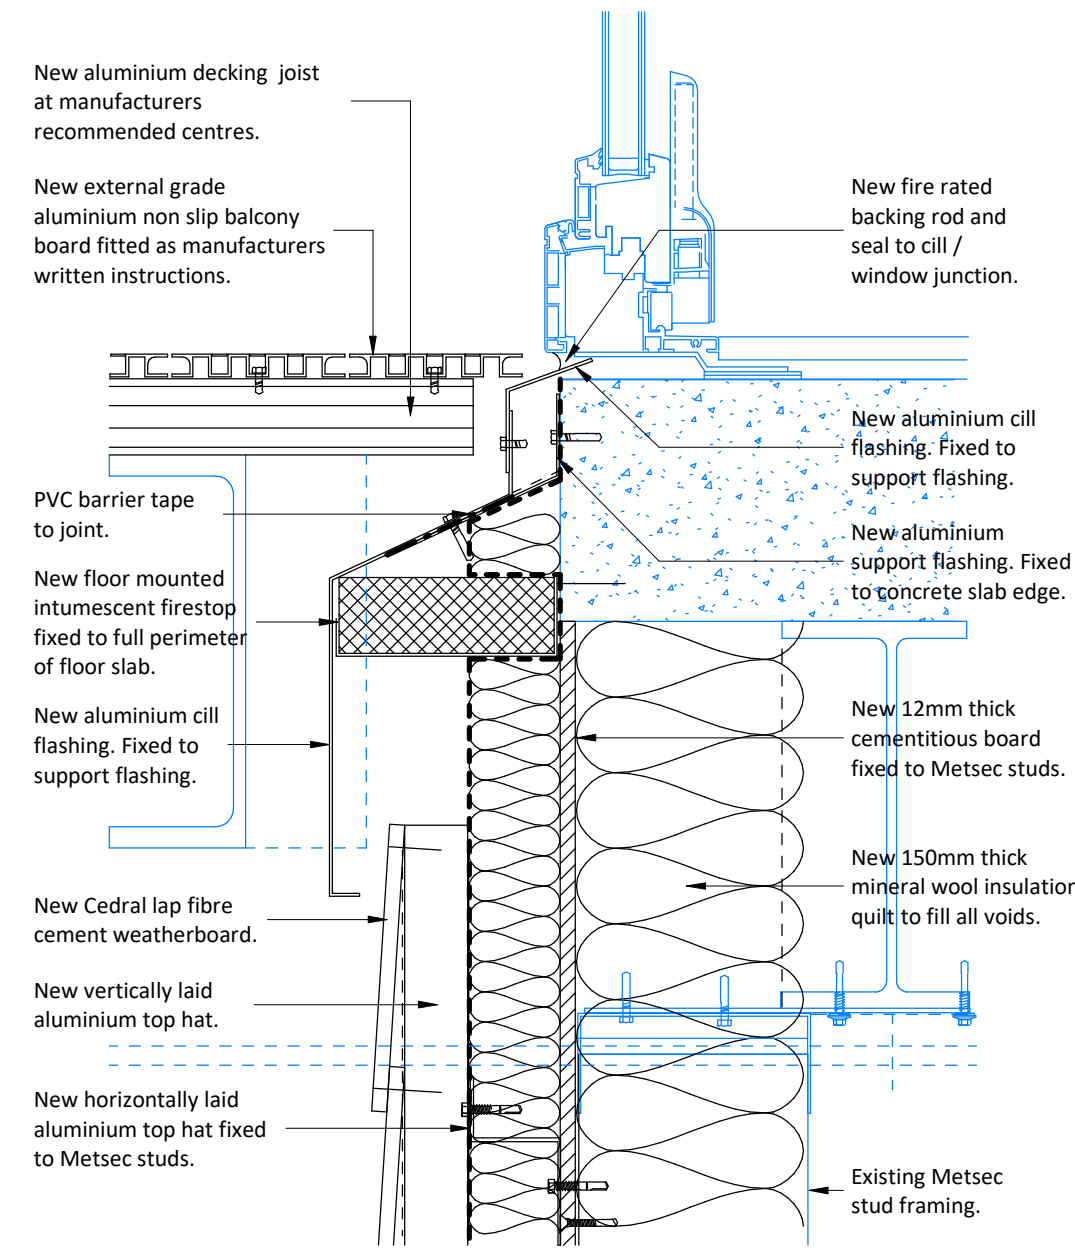

5 Cedral Cladding / Deck
1 : 5

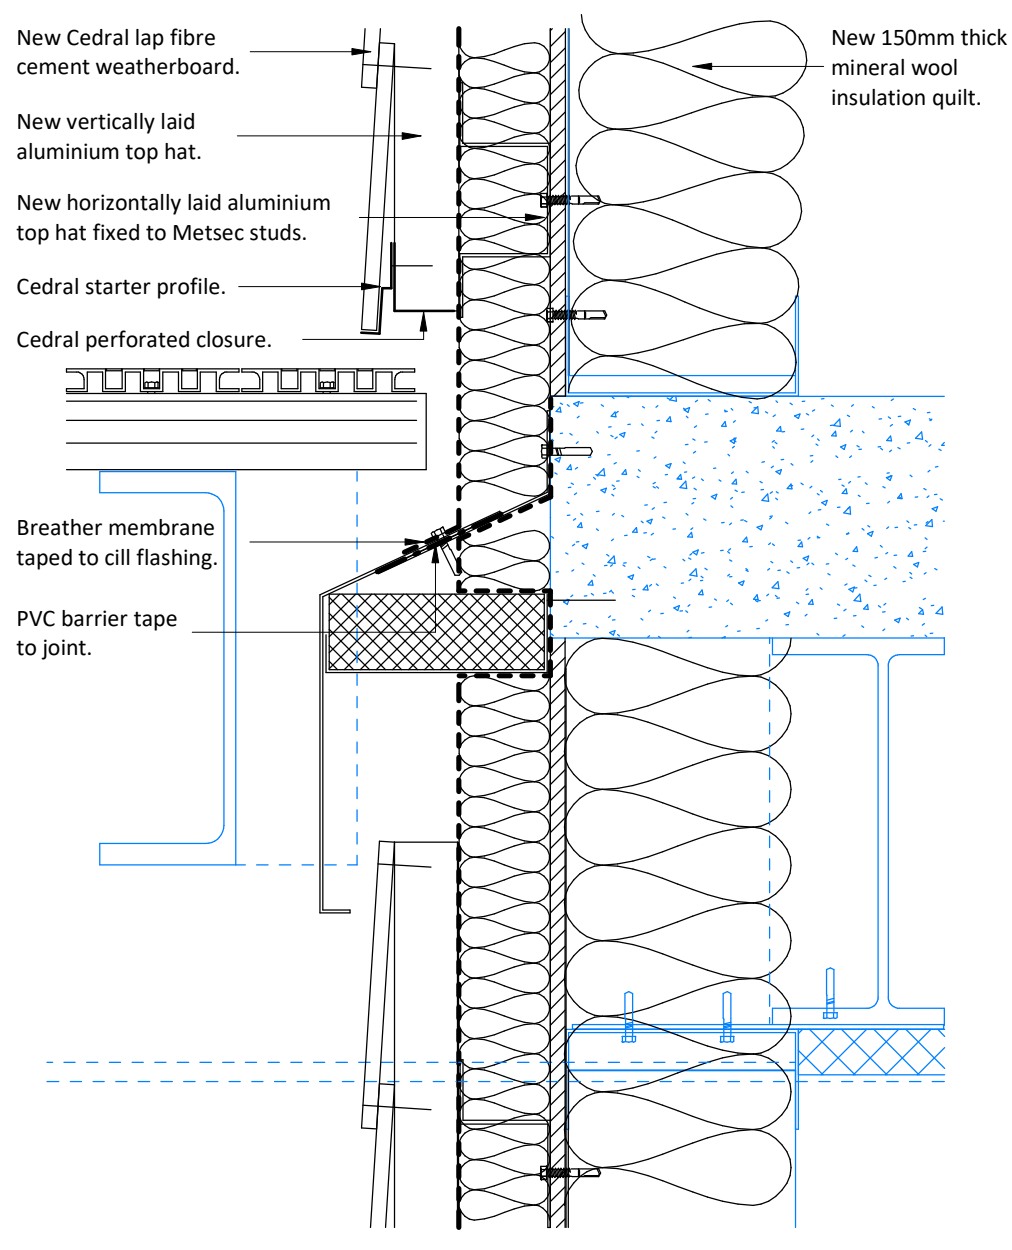

6 Level 15 Soffit Detail / Window Head
1 : 10

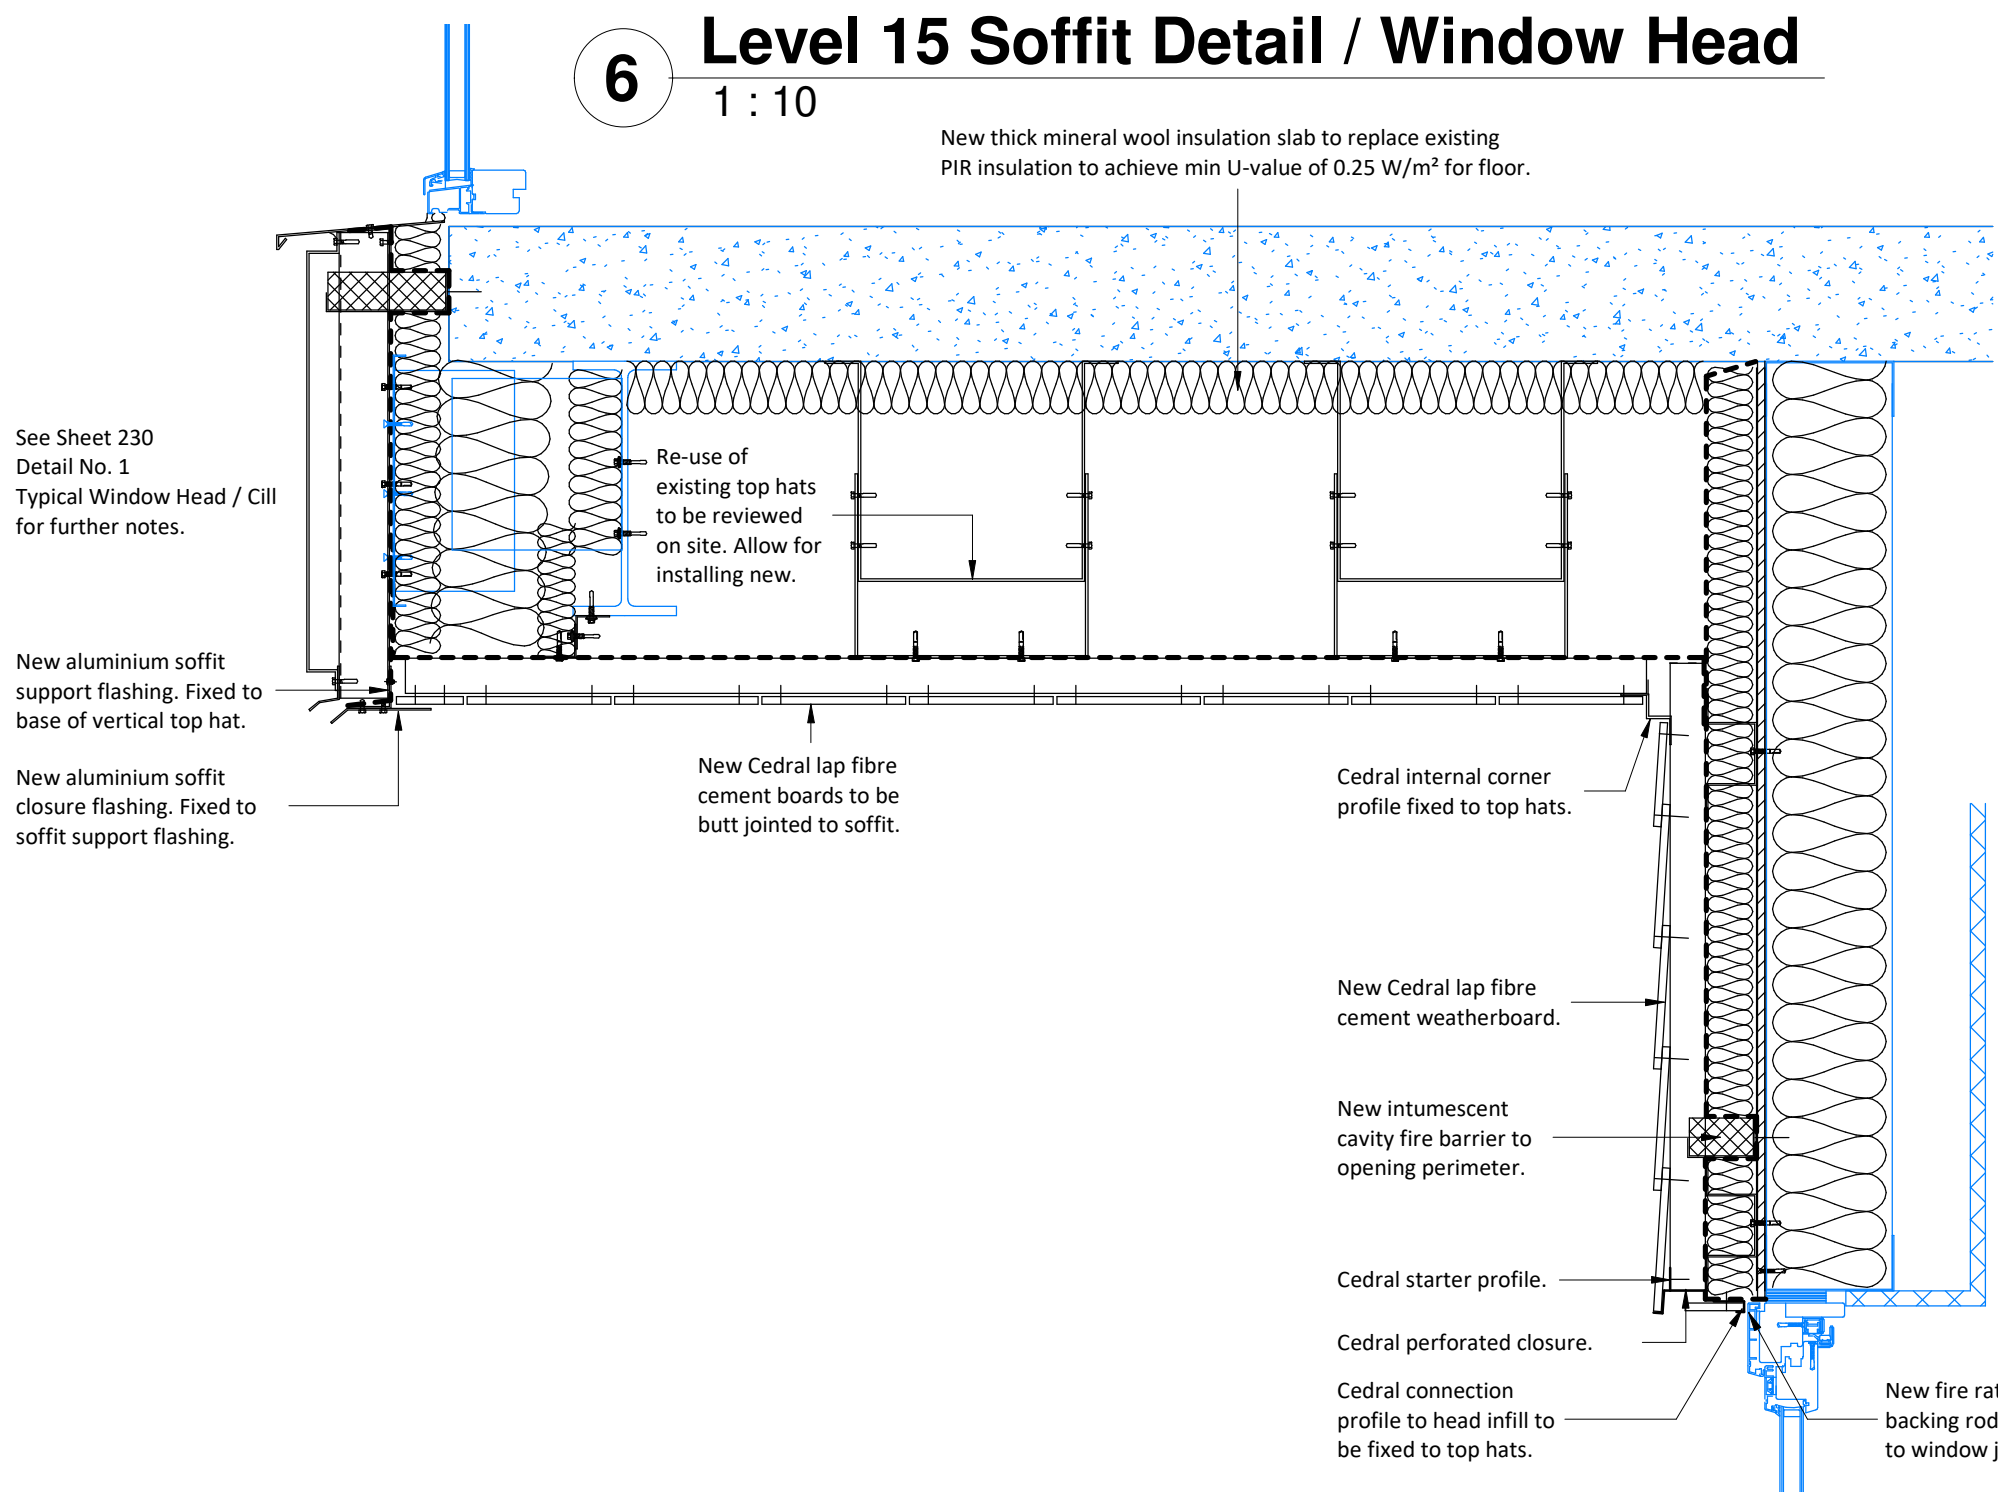

NOTE: These details are for tender pricing purposes only.

They are indicative and are to be confirmed by manufacturer, supplier and / or specialist. All fixings are to be specified by specialist.

Final details are to be contractors design.

DO NOT SCALE FROM THIS DRAWING
ALL DIMENSIONS MUST BE CHECKED ON SITE BY CONTRACTOR
PRIOR TO CONSTRUCTION

Rev	Date	Int	Description
btp ARCHITECTS			
RIBA Chartered Practice			
Client: BWP Projects			
Project: The Lighthouse, Manchester			
Description: Proposed Balcony Details			
Purpose of Issue: Planning			
Drawn By: MP	Checked By: VS	Date: 18/09/20	Scale @ A1: As indicated
Job No: 3746	Status Code: S4	Drawing No: 240	Rev:
File Identifier: LH-BTP-02-D-DR-A-3746_240.			
Elizabeth House, 486 Didsbury Road, Heaton Mersey, Stockport, SK4 3BS t 0161 443 1221 e info@bernardtaylor.co.uk w www.btparchitects.co.uk			