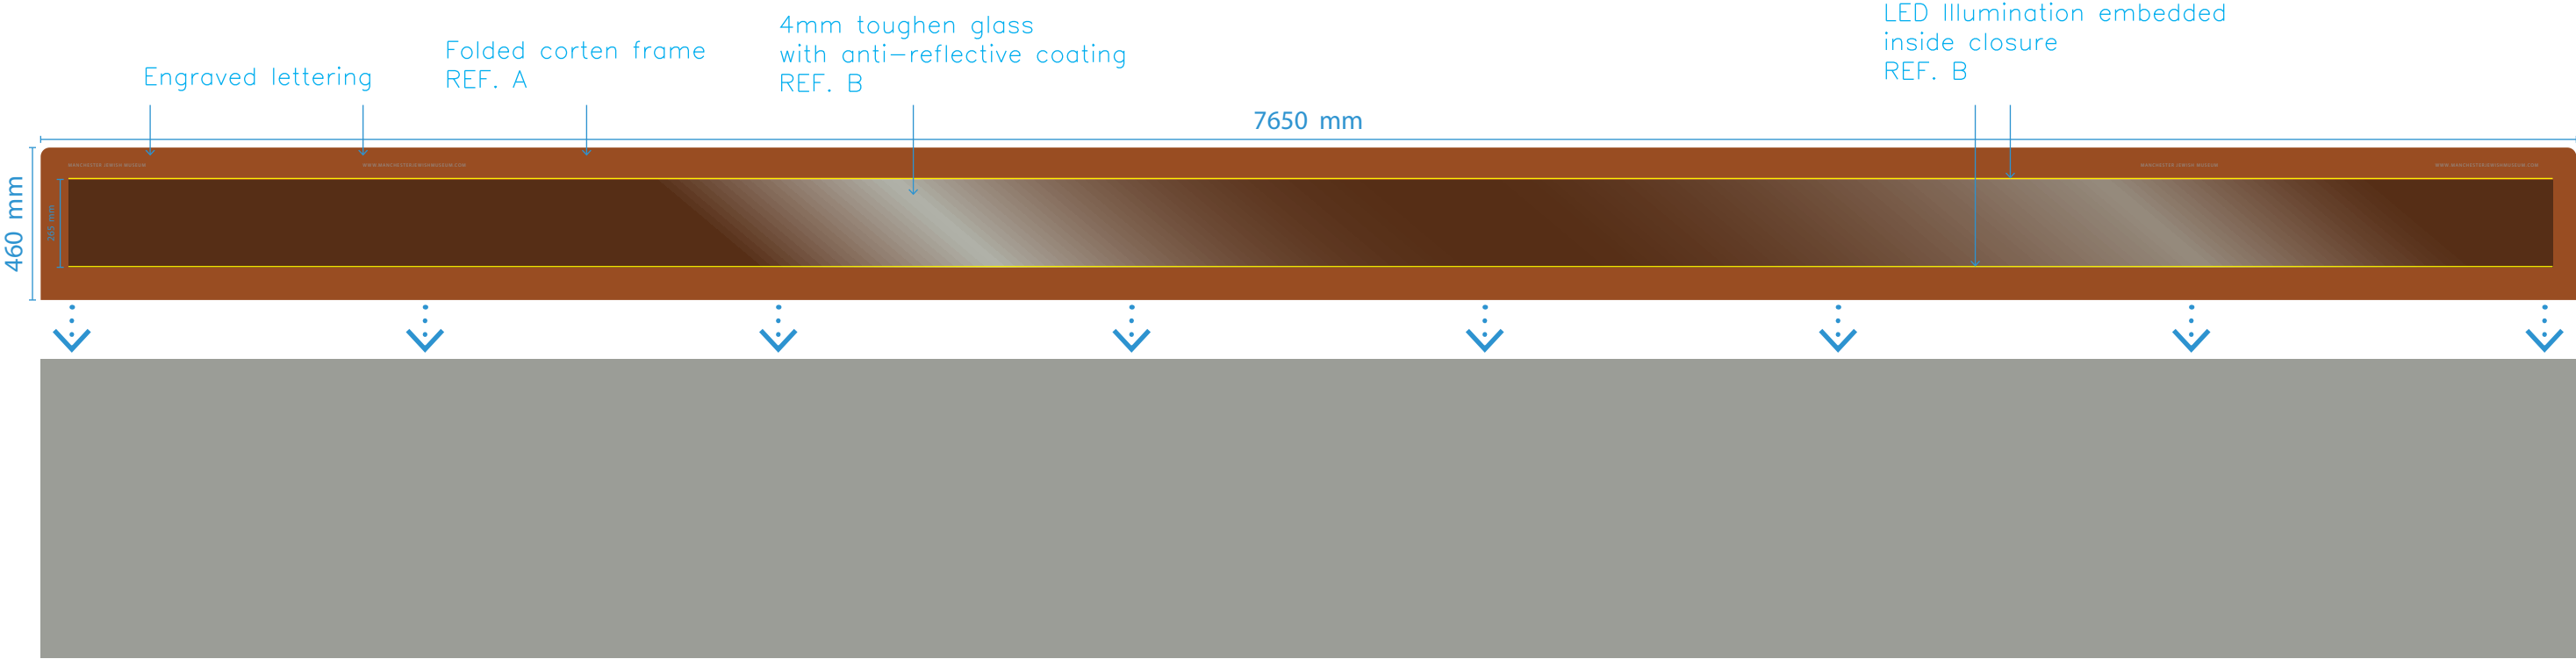




 
 
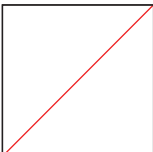
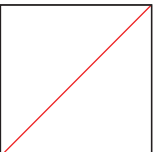
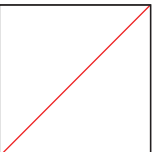
Mitigation Wall

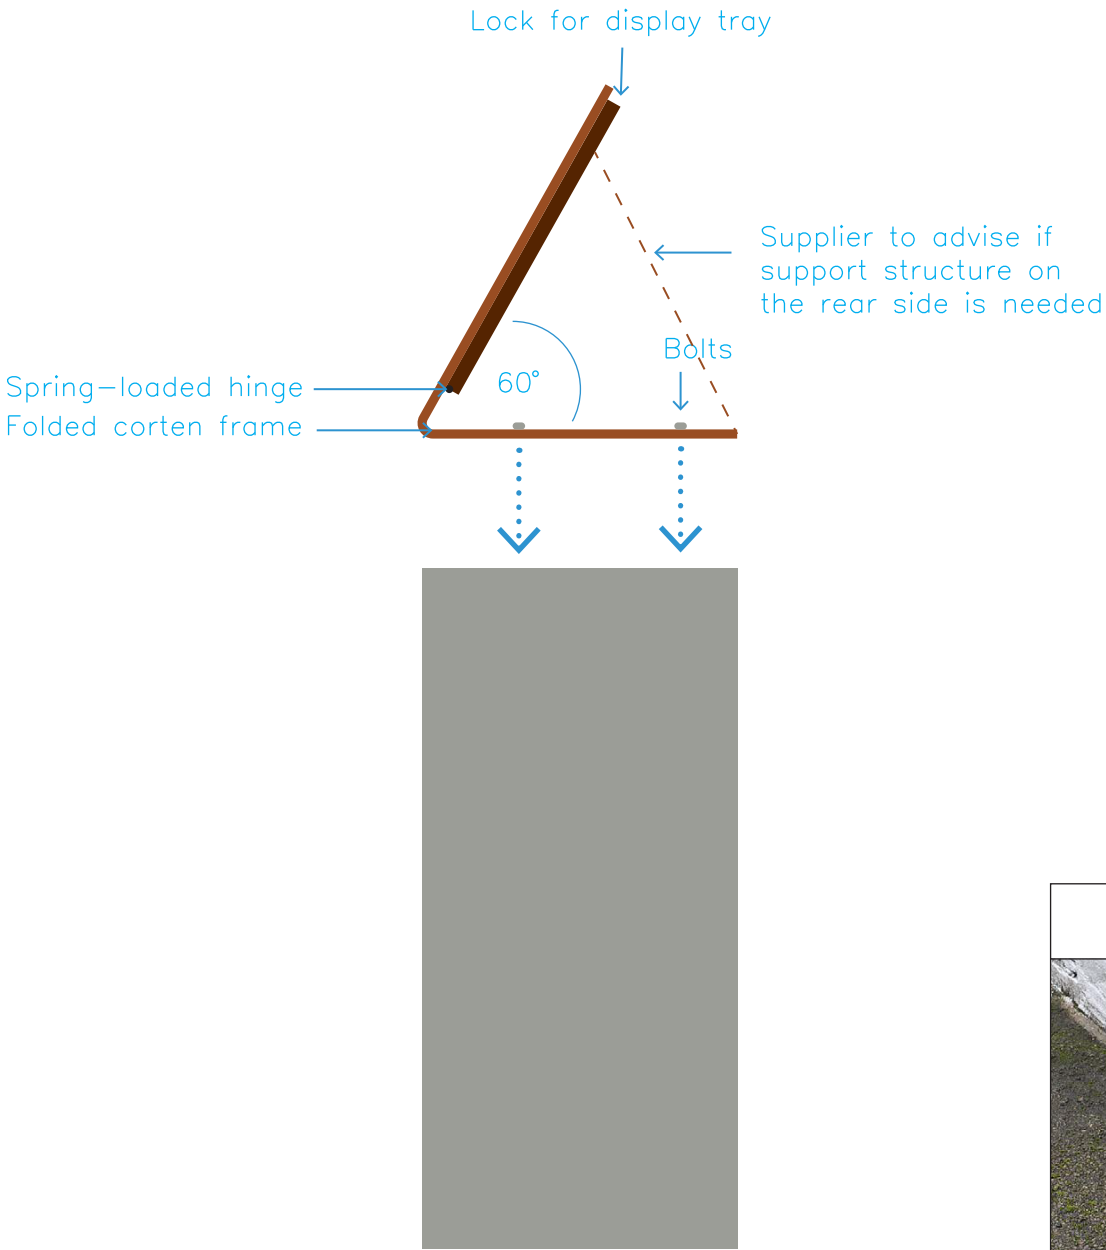
Opening mechanism.
Please refer to "mode of use"
drawing next page

DRAFT

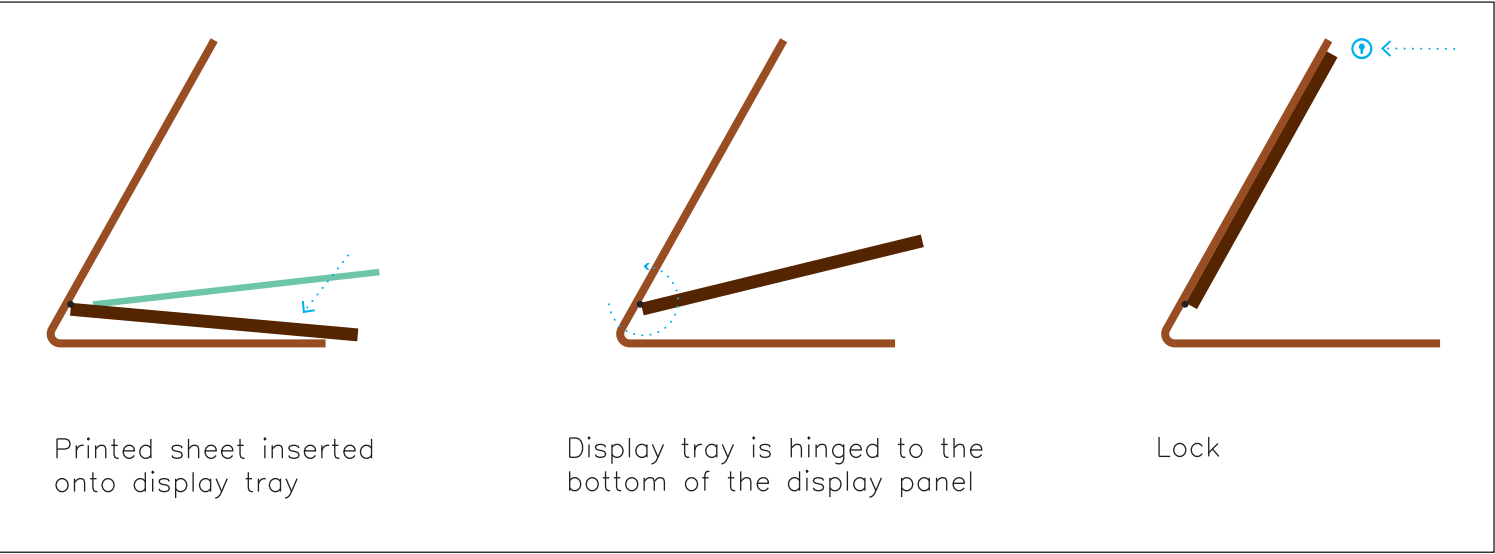


PROJECT	
Project Name	MJM
Drawing Name	Corten Outdoor Sign OS.02
DESIGN STAGE	Tender
DRAWN	AM
CHECKED	AM
DATE	11-03-2020
DRAWING TITLE	MJM_Corten_sign_200311
DRAWING NO.	2
revision History	
LINES	
	Dims C100
SCALE	
1:20 at A3	

COLOUR & MATERIAL		
 Corten	 toughen glass	 LED illumination
 N/A	 N/A	 N/A
Twelve		Twelve Design Ltd. www.twelve.la hi@twelve.la 020 8133 1212
All Rights reserved. These drawings, concepts, designs and ideas are the property of Twelve. They may not be copied, reproduced, disclosed to others or used in connection with any work other than specified project for which they were prepared, in whole or in part, without the prior written authorisation of Twelve Design Ltd.		22 Prince of Wales Rd London NW5 3LG



 
 
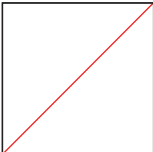
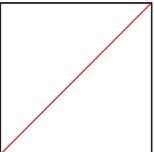
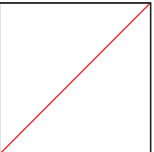
MODE OF USE



DRAFT



PROJECT	
Project Name	MJM
Drawing Name	Corten Outdoor Sign OS.02
DESIGN STAGE	Tender
DRAWN	AM
CHECKED	AM
DATE	11-03-2020
DRAWING TITLE	MJM_Corten_sign_200311
DRAWING NO.	2
revision History	
LINES	
	Dims C100
SCALE	
1:20 at A3	

COLOUR & MATERIAL		
 Corten	 toughen glass	 LED illumination
 N/A	 N/A	 N/A
Twelve		Twelve Design Ltd. www.twelve.la hi@twelve.la 020 8133 1212
All Rights reserved. These drawings, concepts, designs and ideas are the property of Twelve. They may not be copied, reproduced, disclosed to others or used in connection with any work other than specified project for which they were prepared, in whole or in part, without the prior written authorisation of Twelve Design Ltd.		22 Prince of Wales Rd London NW5 3LG